




This drawing and its contents are the strict copyright of Architectura Design. No reproduction without permission. Do not scale. Written dimensions to be used where given. All dimensions and details to be checked on site. FOR PLANNING PURPOSES ONLY

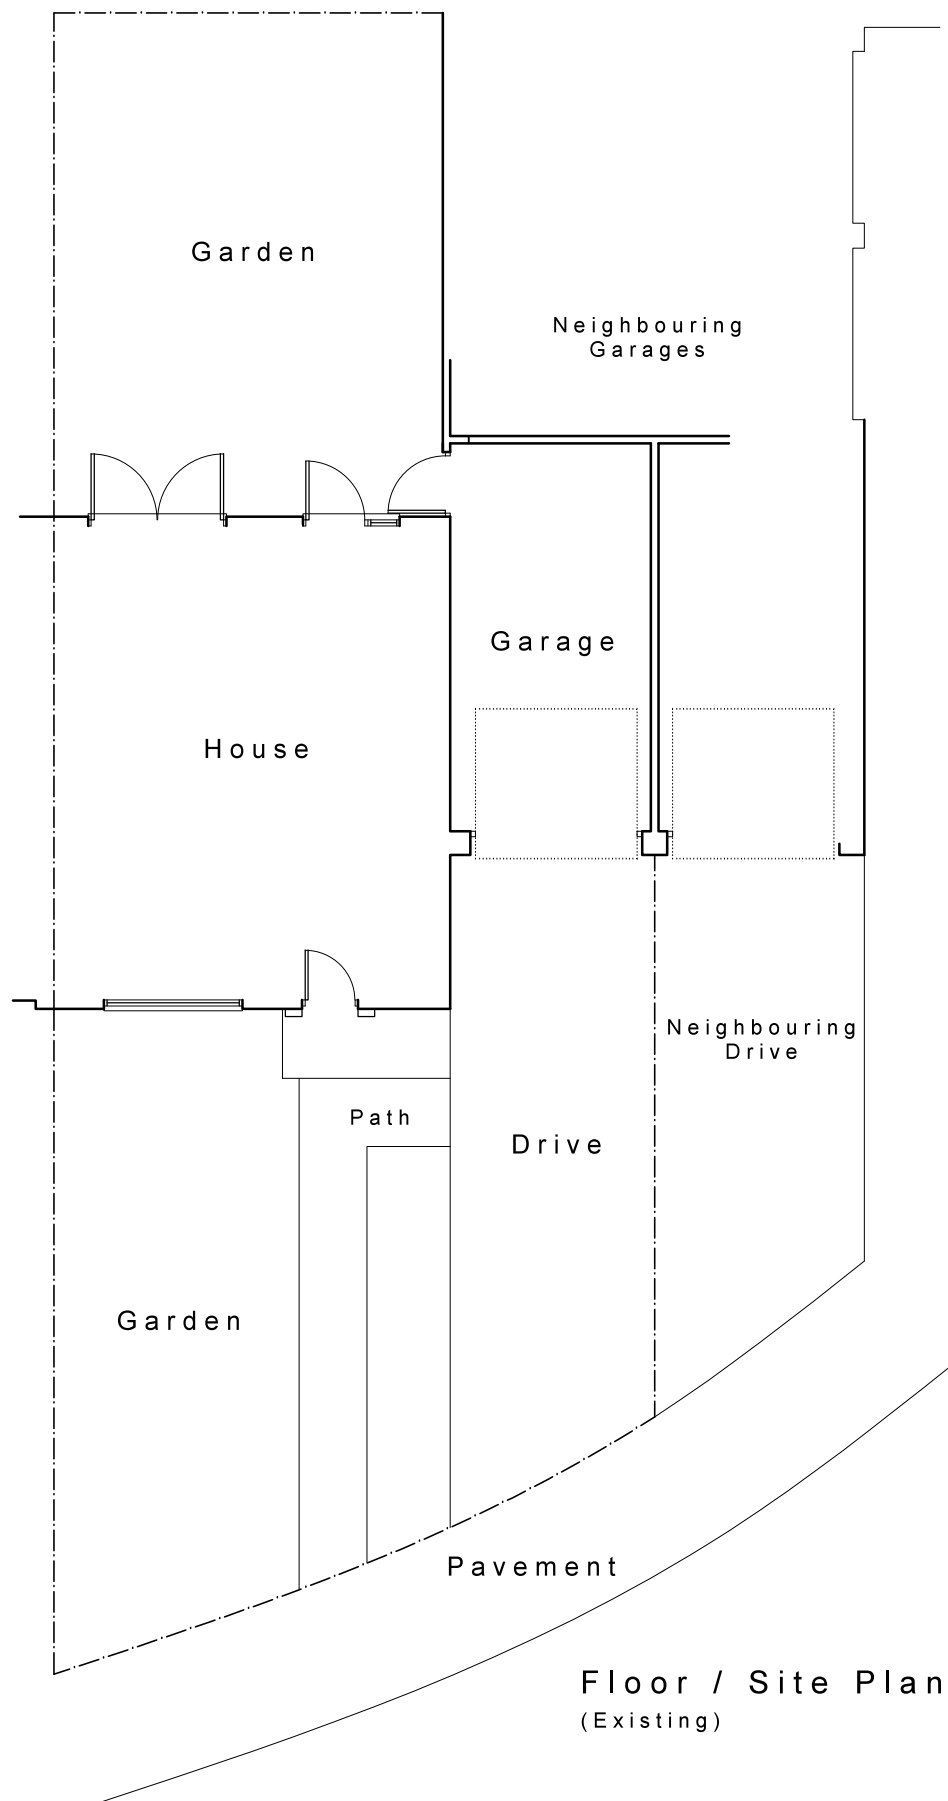


Floor / Site Plan
(Existing)

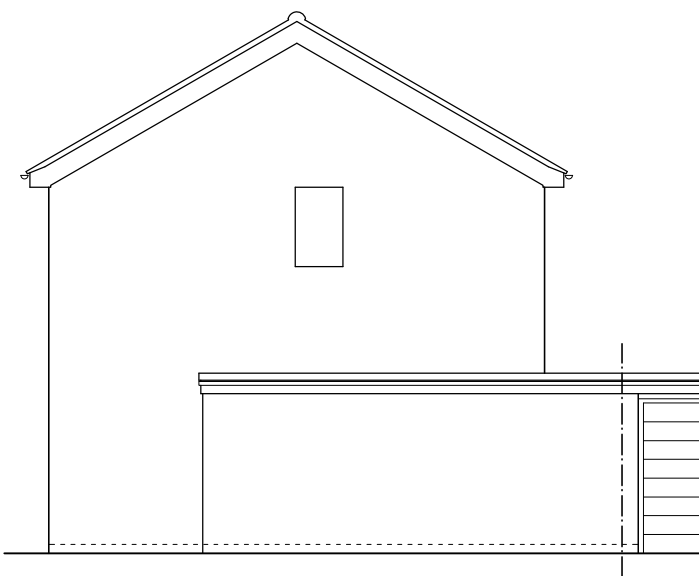


West Elevation
(Existing)

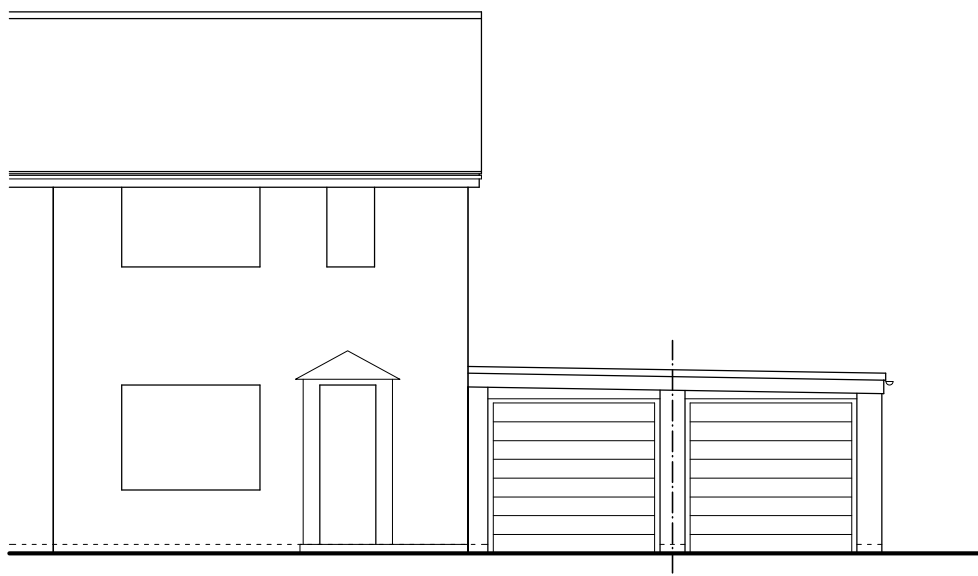

North Elevation
(Existing)

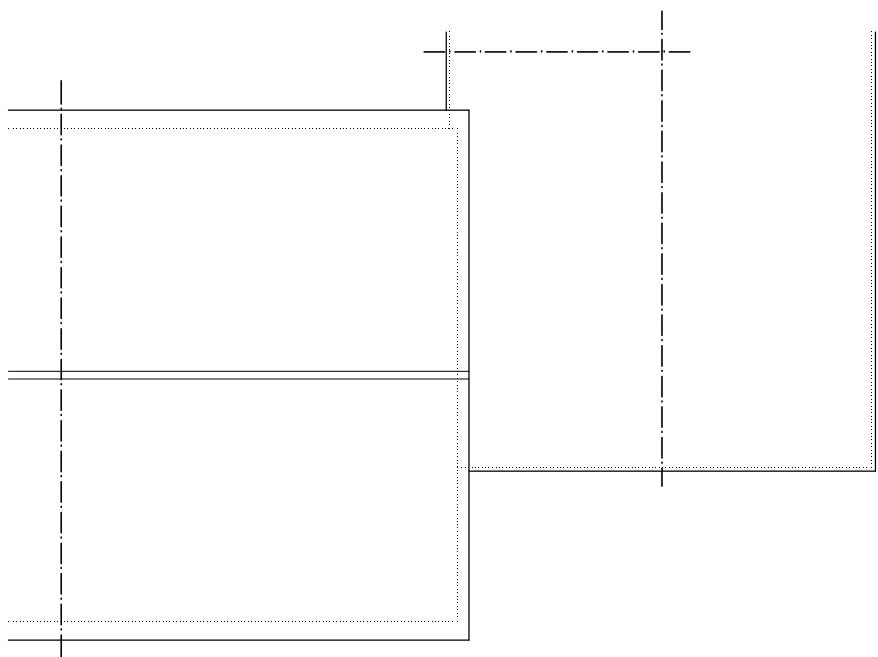

Roof Plan
(Existing)

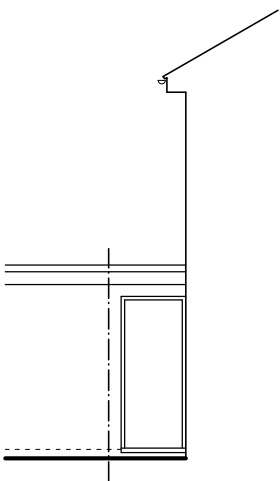

East Elevation
(Existing)

0 1 2 3 4 metres

Architectura
Architectural Design & Drawing Service

Proposed Garage Conversion
at 49 Pulborough Way, Bognor Regis
for Mr and Mrs C Simmons
Drawing S01 January 2020 Scale 1:100 @ A3
Survey Drawing - Site Plan, Roof Plan & Elevations