




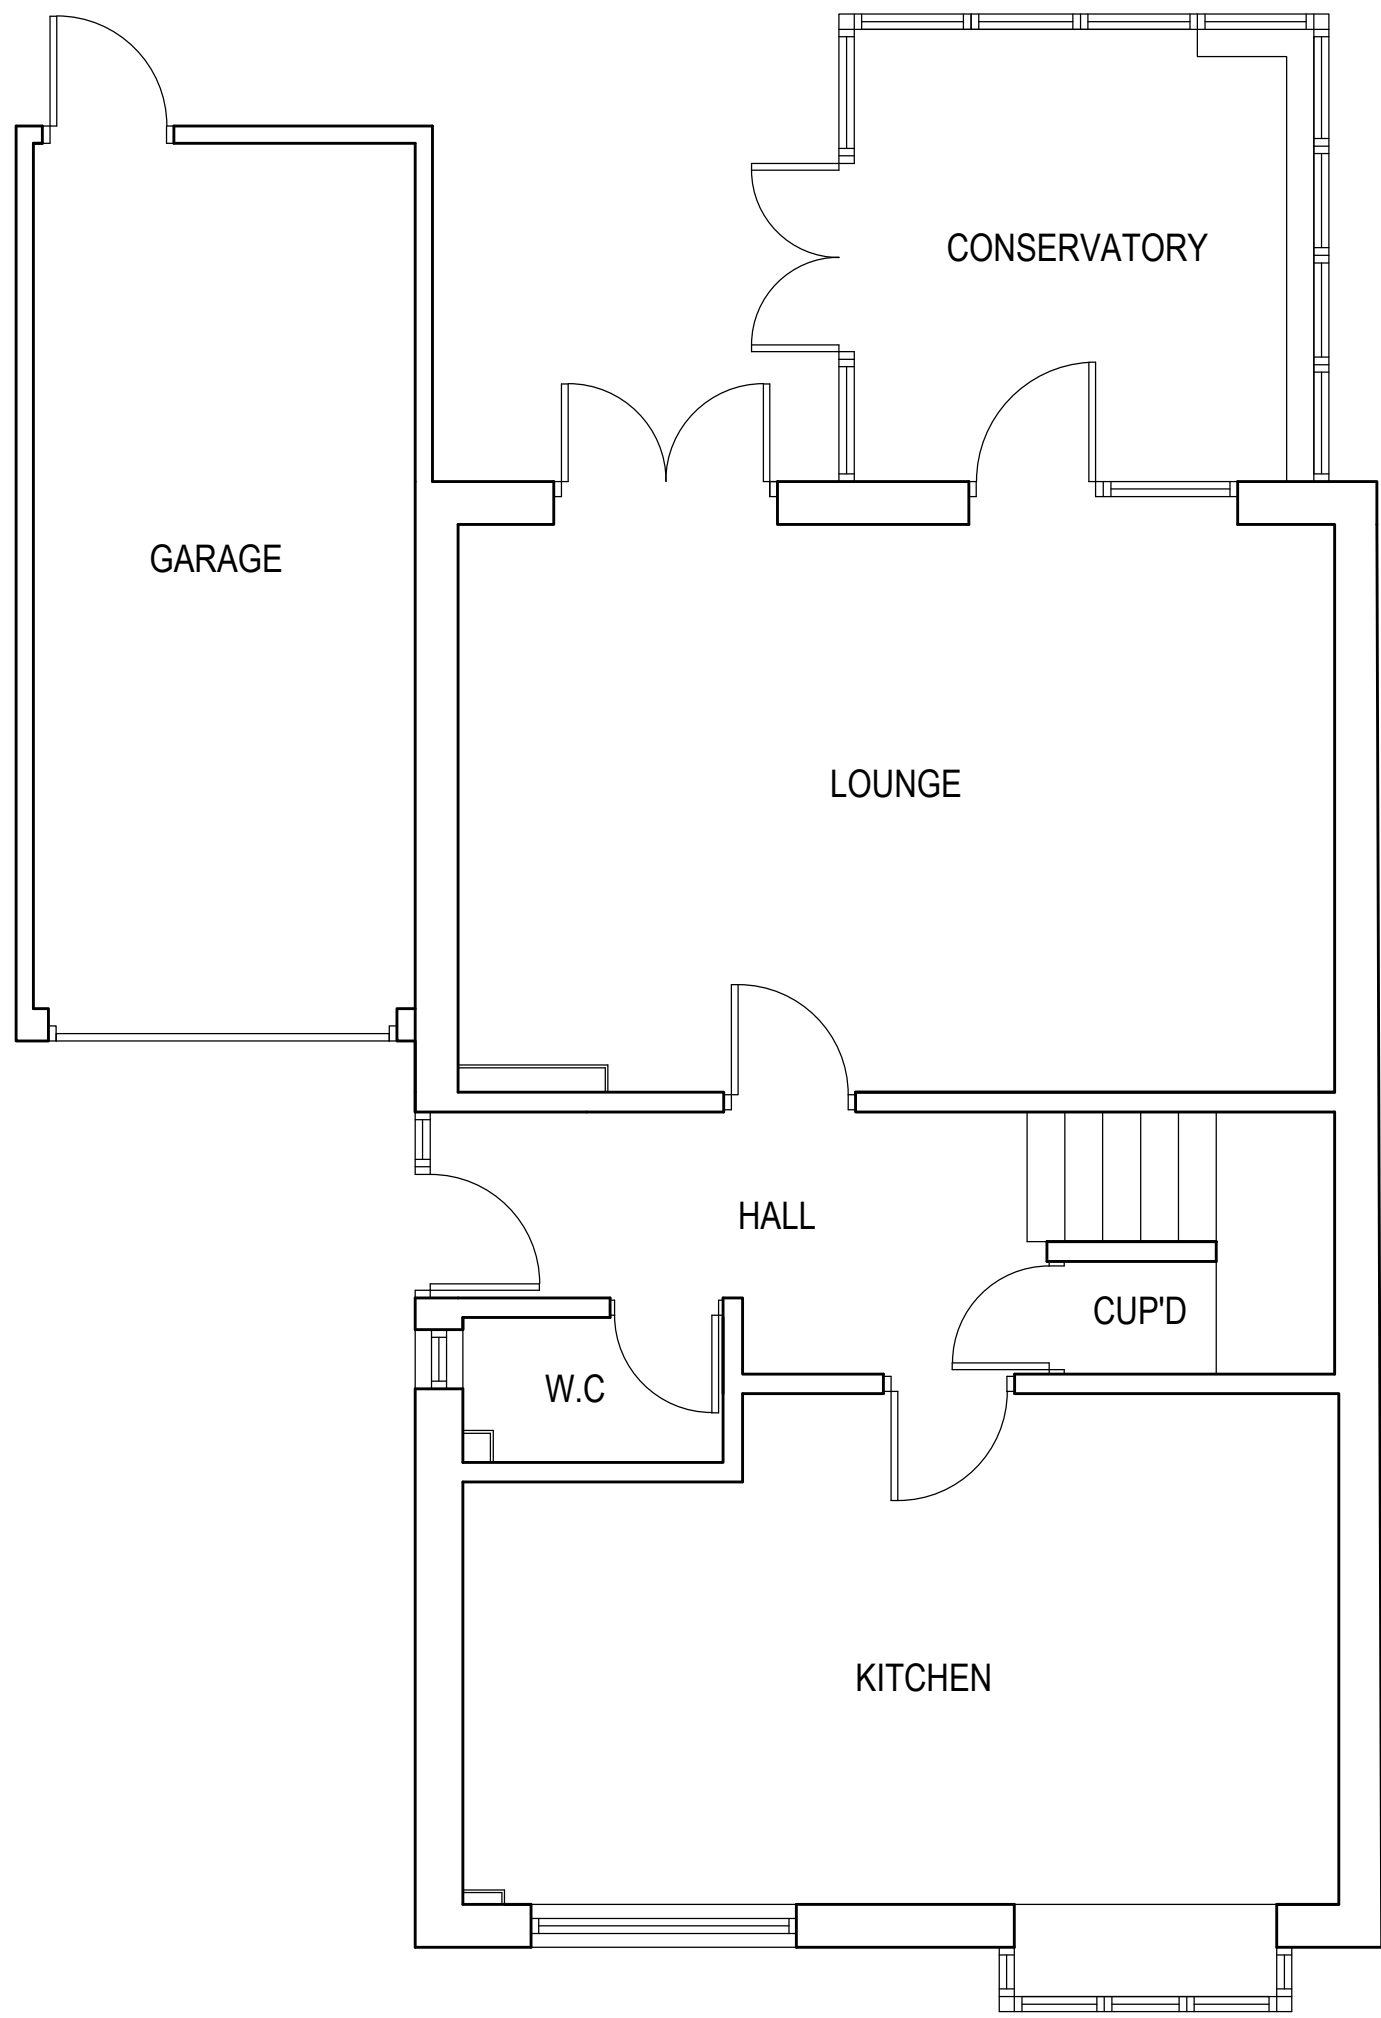


GROUND FLOOR PLAN EXISTING 1:50

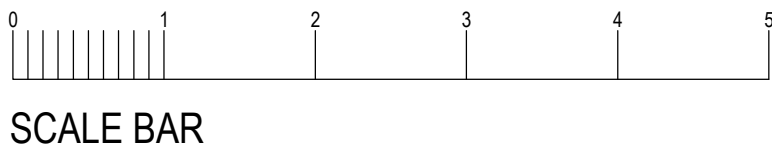


SCALE BAR

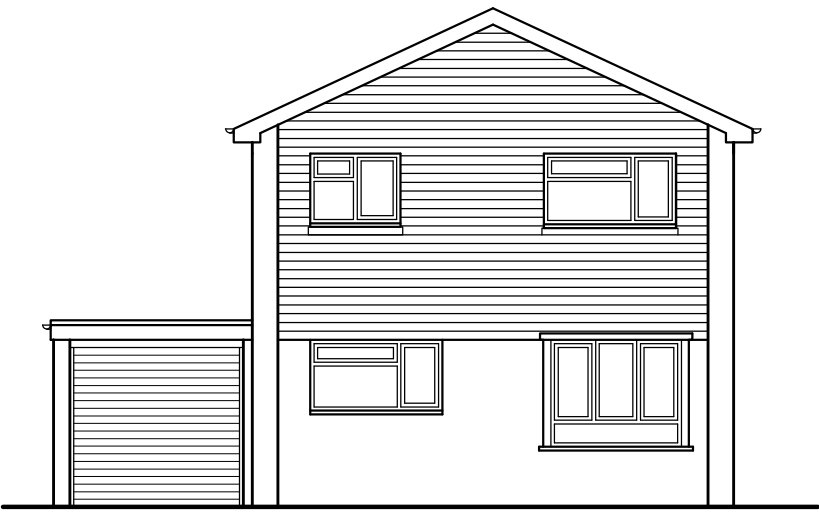


WEST ELEVATION EXISTING 1:100

 



SCALE BAR

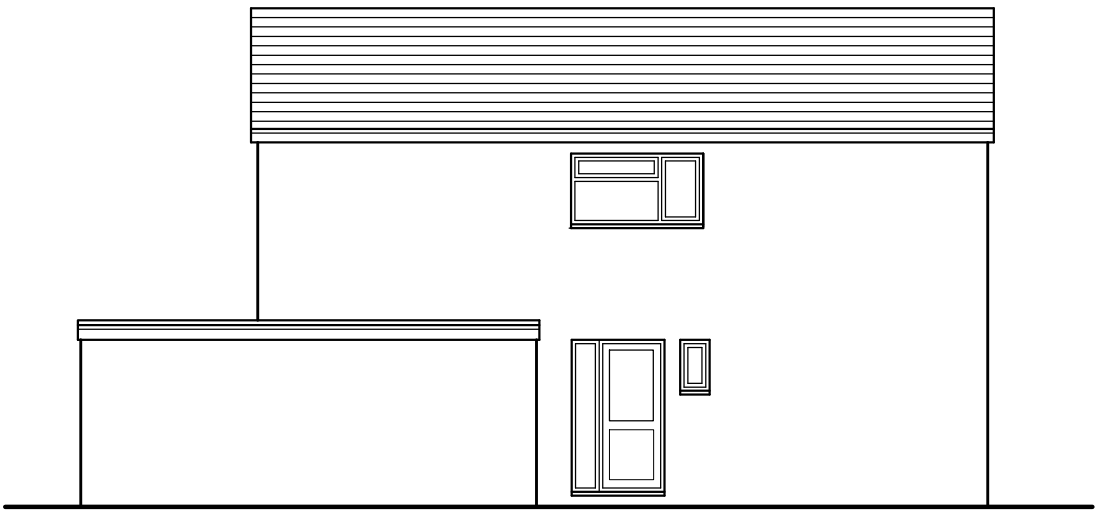



NORTH ELEVATION EXISTING 1:100

 

EAST ELEVATION EXISTING 1:100

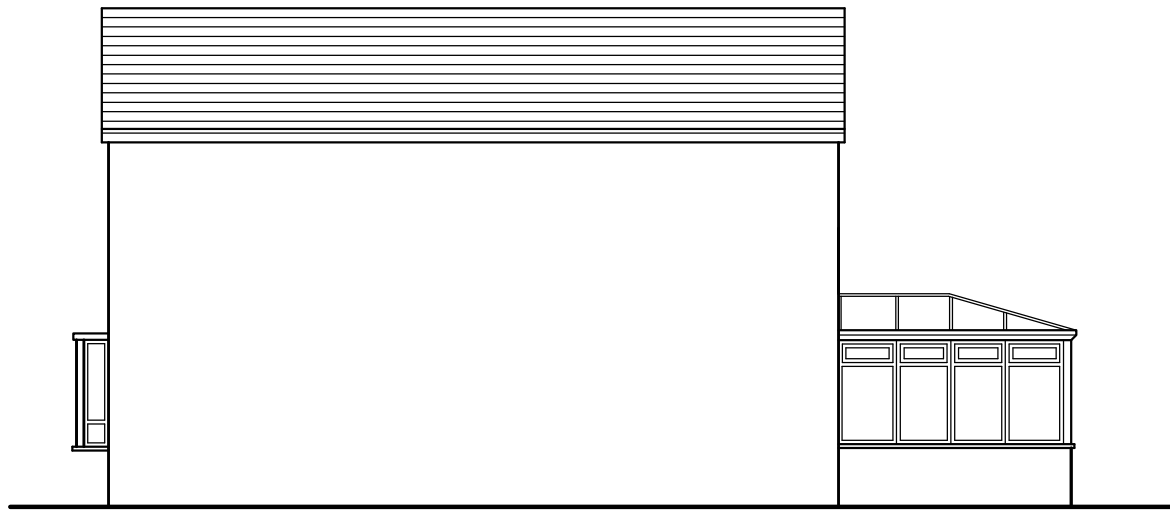 


SOUTH ELEVATION EXISTING 1:100

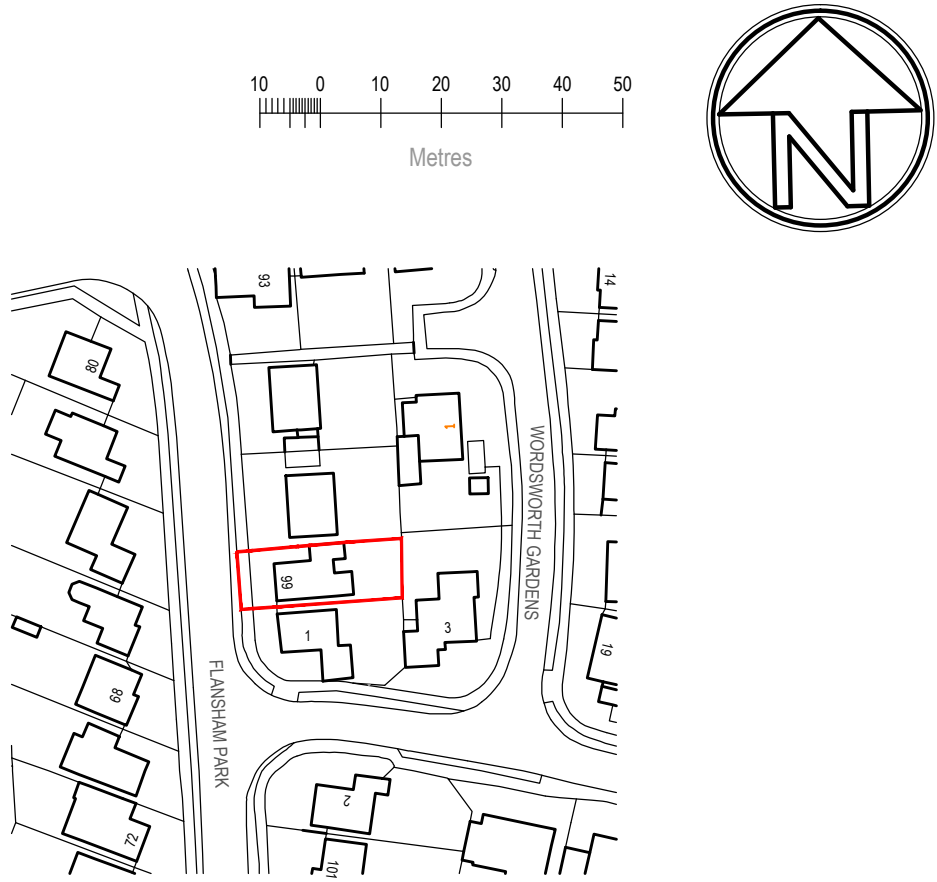 


LOCATION PLAN 1:1250

© Crown copyright 2019 Ordnance Survey 100054135

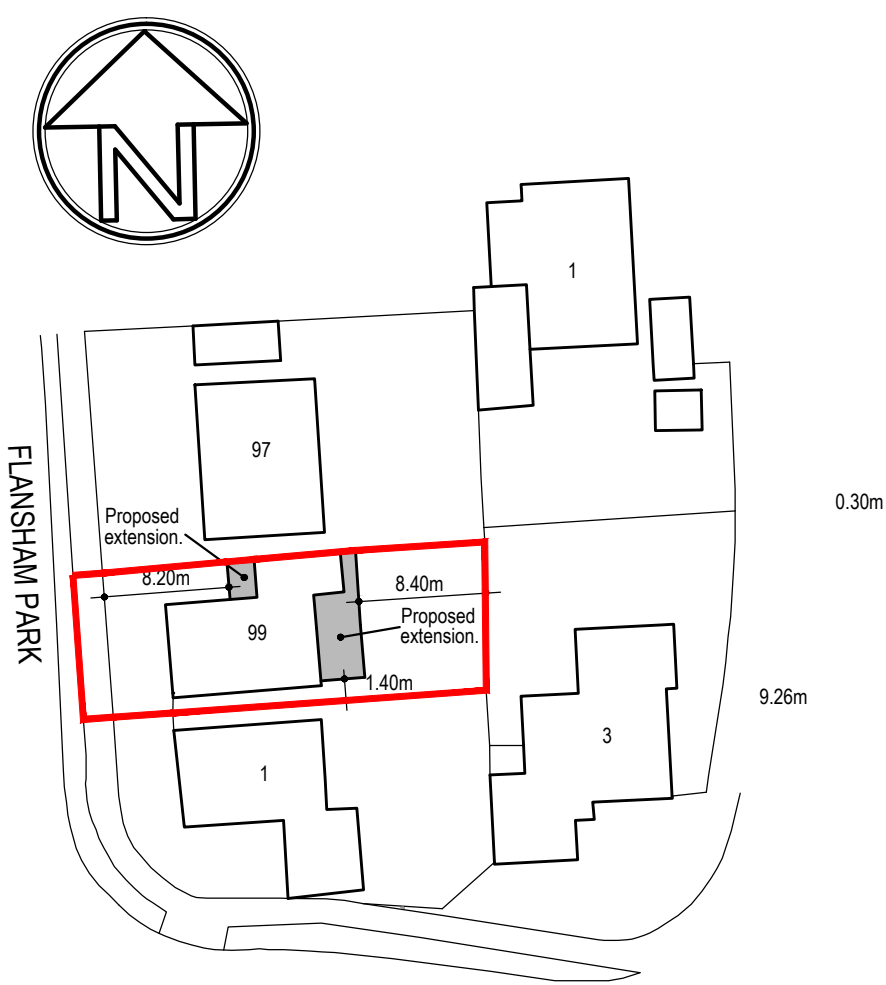

BLOCK PLAN 1:500

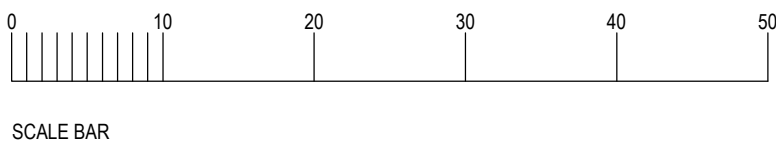

SCALE BAR

GENERAL
DO NOT SCALE FROM THIS DRAWING EXCEPT FOR PLANNING APPLICATION PURPOSES. ALL DIMENSIONS TO BE CHECKED ON SITE PRIOR TO COMMENCEMENT OF WORK. ALL DIMENSIONS RELATING TO SUB-CONTRACTORS OR SUPPLIERS WORK MUST BE CHECKED AND AGREED BETWEEN THE CONTRACTOR AND THE SUB-CONTRACTORS AND SUPPLIERS. ALL DIMENSIONS ARE IN MILLIMETRES. IF IN DOUBT ASK.
ALL WORKS OR MATERIALS INDICATED ON THE DRAWING ARE TO BE TO THE LATEST BRITISH STANDARDS AND ARE TO BE CARRIED OUT IN ACCORDANCE WITH THE RELEVANT CODES OF PRACTICE OR RECOGNISED TRADE ASSOCIATION RECOMMENDATIONS AND PUBLICATIONS.
THIS DRAWING TO BE READ IN CONJUNCTION WITH ALL RELEVANT DRAWINGS AND SPECIFICATIONS OF OTHER CONSULTANTS. ANY DISCREPANCIES TO BE BROUGHT TO THE ATTENTION OF THE PROJECT MANAGER.

REV	DRAWN	DATE	DESCRIPTION
CLIENT Mr and Mrs Knight			
SITE ADDRESS 99 Flansham Park Felpham Bognor Regis West Sussex			
DRAWING TITLE Existing Plans and Elevations			
SCALE As shown			
DATE January 20209			
REFERENCE 99 Flansham Park			
DRAWING No. 001			REV.