


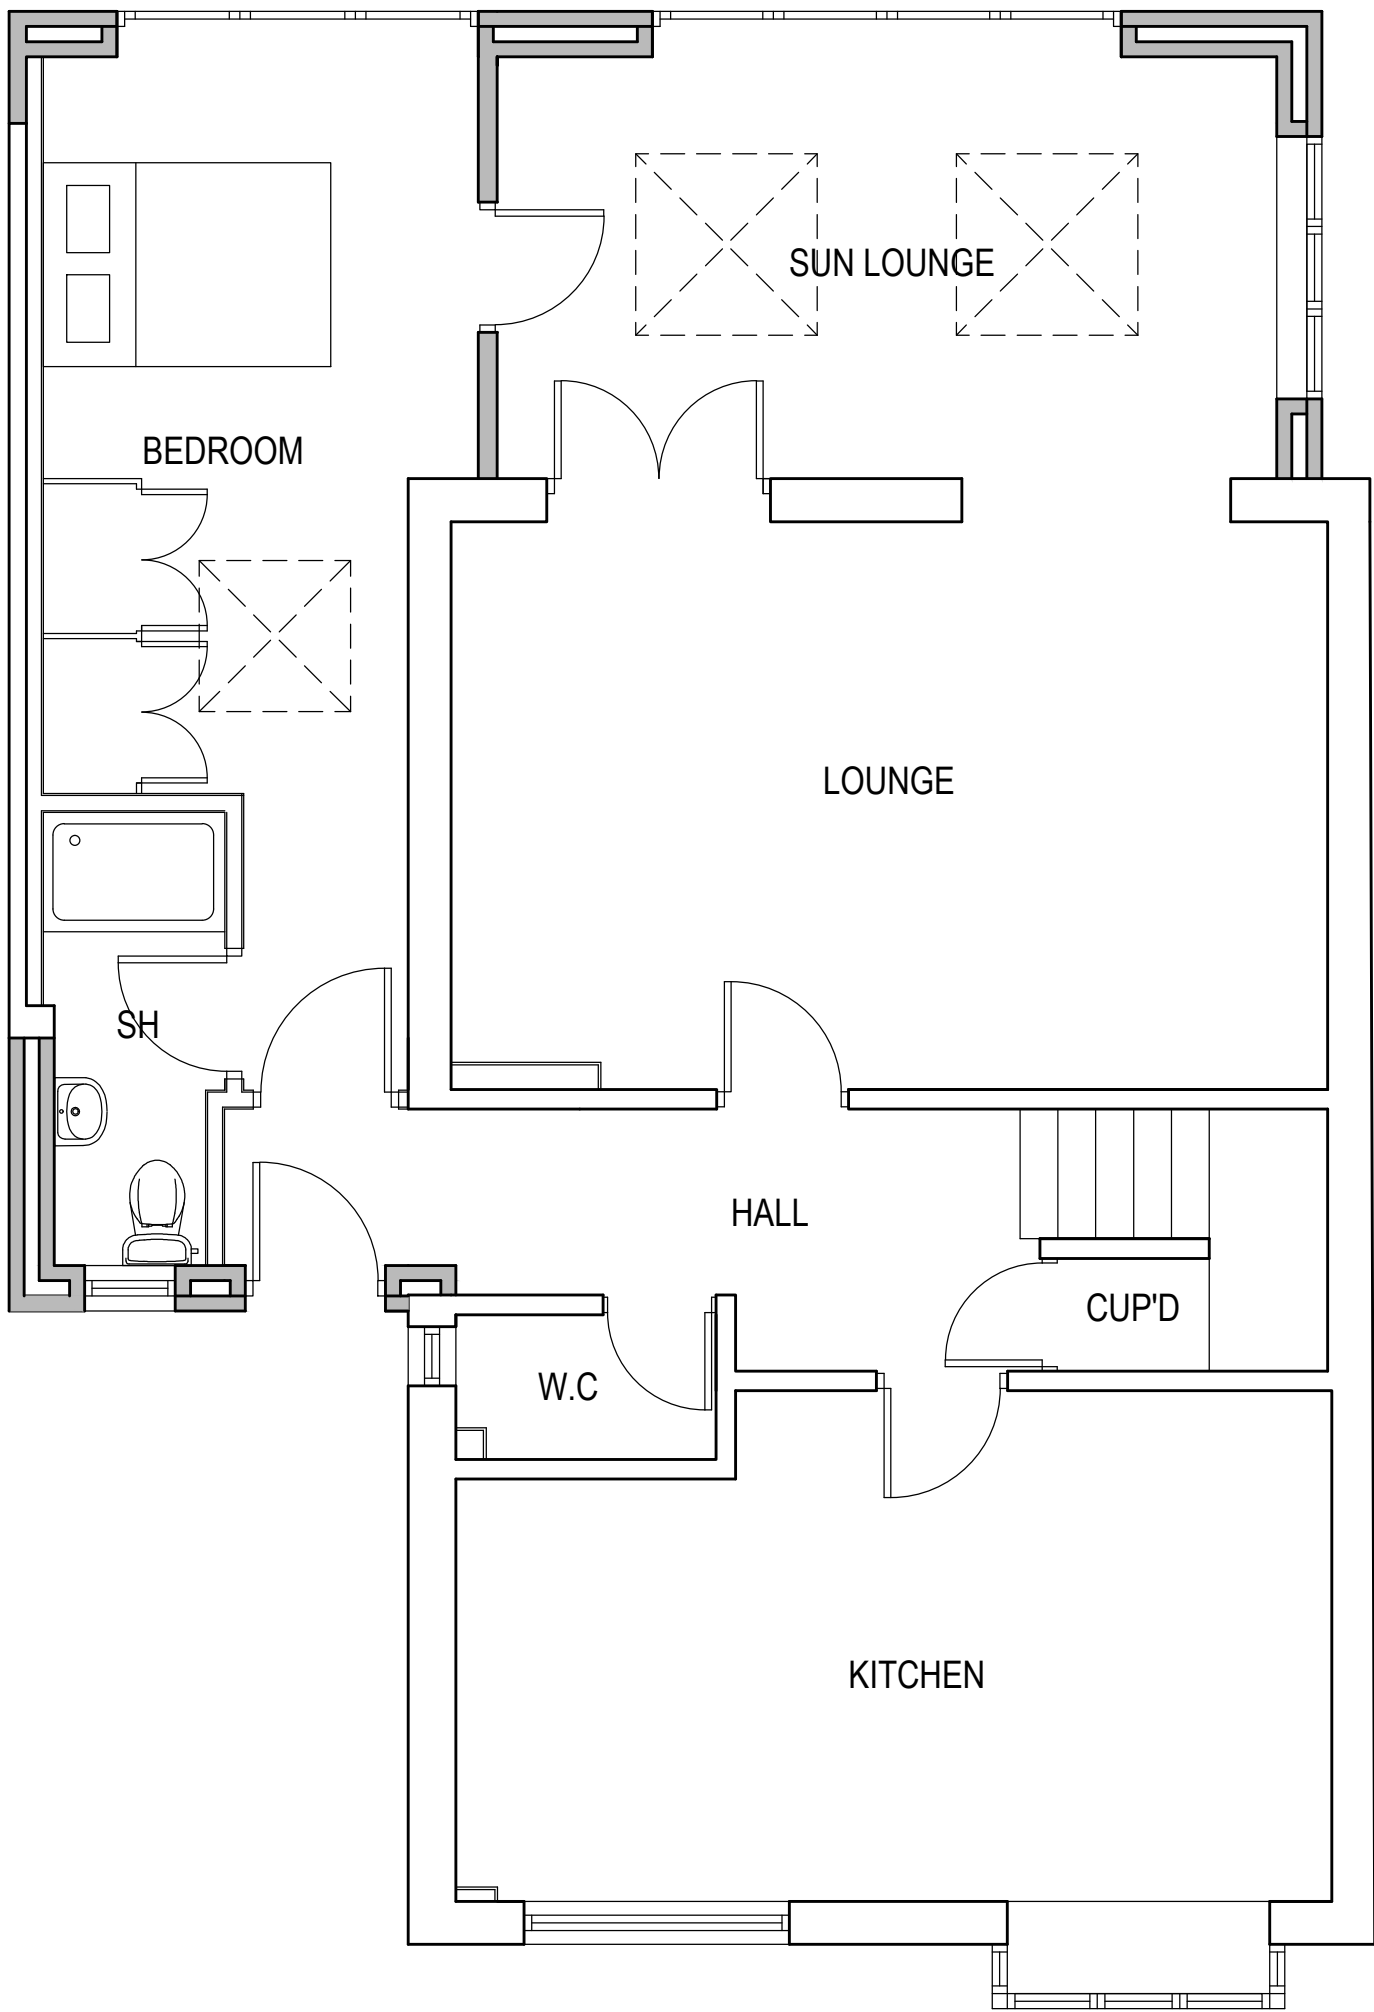


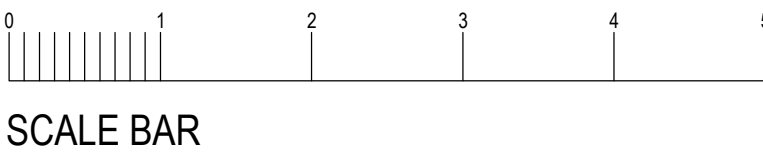


GROUND FLOOR PLAN PROPOSED 1:50

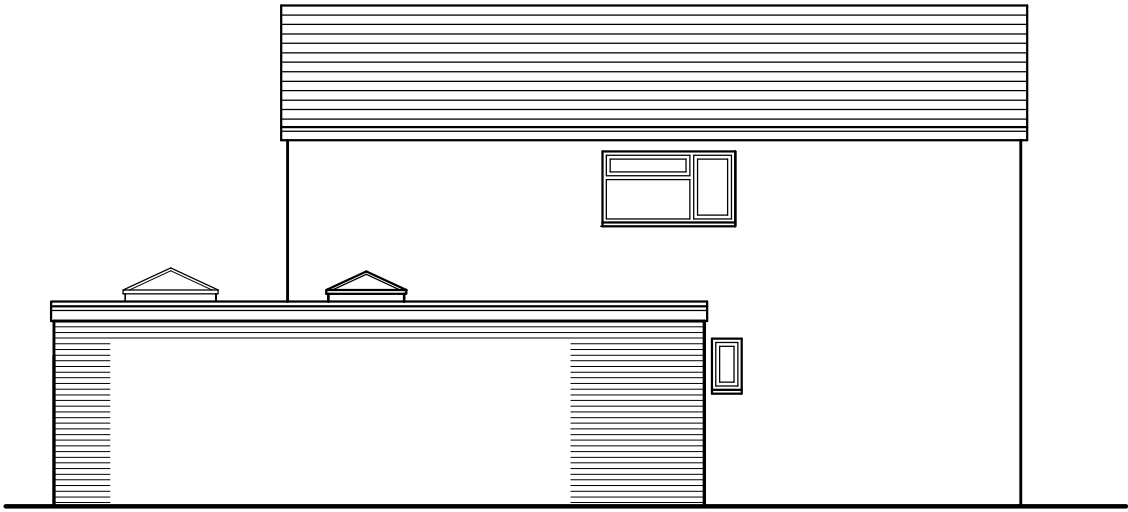


WEST ELEVATION PROPOSED 1:100

 

NORTH ELEVATION PROPOSED 1:100

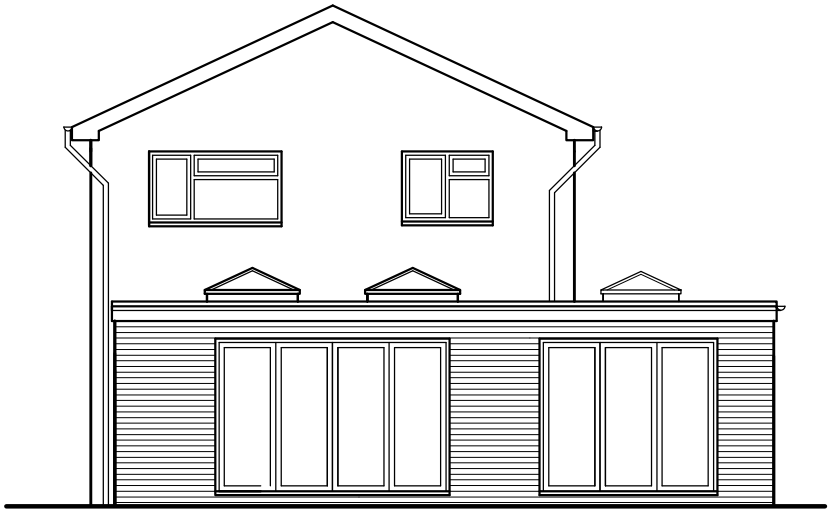

EAST ELEVATION PROPOSED 1:100

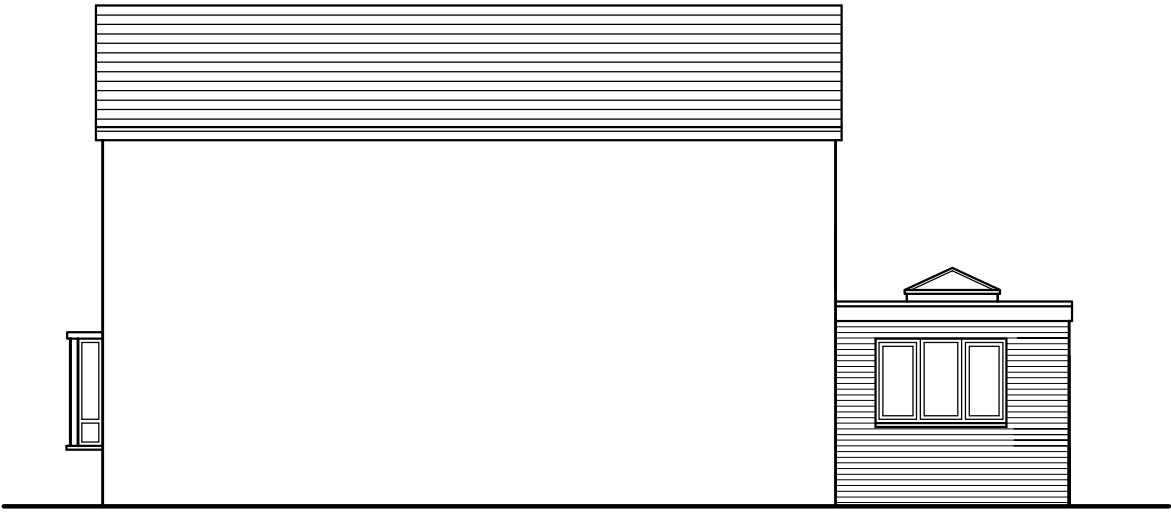

SOUTH ELEVATION PROPOSED 1:100

GENERAL  
DO NOT SCALE FROM THIS DRAWING EXCEPT FOR PLANNING APPLICATION PURPOSES. ALL DIMENSIONS TO BE CHECKED ON SITE PRIOR TO COMMENCEMENT OF WORK. ALL DIMENSIONS RELATING TO SUB-CONTRACTORS OR SUPPLIERS WORK MUST BE CHECKED AND AGREED BETWEEN THE CONTRACTOR AND THE SUB-CONTRACTORS AND SUPPLIERS. ALL DIMENSIONS ARE IN MILLIMETRES. IF IN DOUBT ASK.  
ALL WORKS OR MATERIALS INDICATED ON THE DRAWING ARE TO BE TO THE LATEST BRITISH STANDARDS AND ARE TO BE CARRIED OUT IN ACCORDANCE WITH THE RELEVANT CODES OF PRACTICE OR RECOGNISED TRADE ASSOCIATION RECOMMENDATIONS AND PUBLICATIONS.  
THIS DRAWING TO BE READ IN CONJUNCTION WITH ALL RELEVANT DRAWINGS AND SPECIFICATIONS OF OTHER CONSULTANTS. ANY DISCREPANCIES TO BE BROUGHT TO THE ATTENTION OF THE PROJECT MANAGER.

| REV                                                                 | DRAWN | DATE | DESCRIPTION |
|---------------------------------------------------------------------|-------|------|-------------|
| CLIENT                                                              |       |      |             |
| Mr and Mrs Knight                                                   |       |      |             |
| SITE ADDRESS                                                        |       |      |             |
| 99 Flansham Park<br>Felpham Bognor Regis<br>West Sussex<br>PO22 6RB |       |      |             |
| DRAWING TITLE                                                       |       |      |             |
| Proposed Plans and Elevations                                       |       |      |             |
| SCALE                                                               |       |      |             |
| As shown                                                            |       |      |             |
| DATE                                                                |       |      |             |
| January 20209                                                       |       |      |             |
| REFERENCE                                                           |       |      |             |
| 99 Flansham Park                                                    |       |      |             |
| DRAWING No.                                                         |       | REV. |             |
| 003                                                                 |       |      |             |