




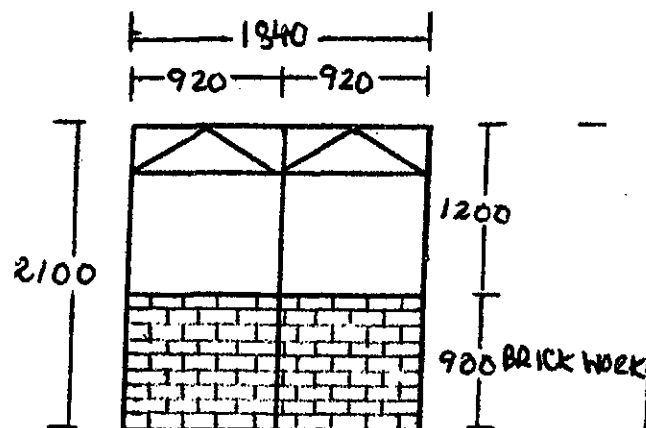


NORTH ELEVATION

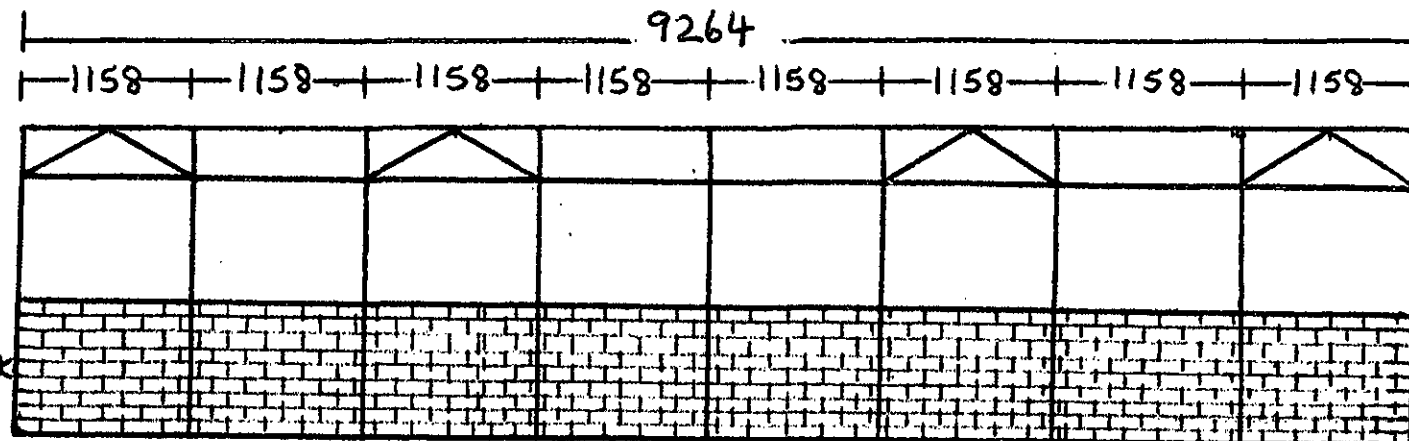

SOUTH ELEVATION

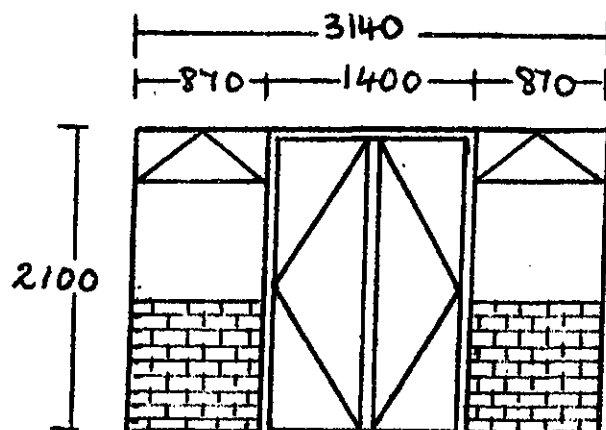

EAST ELEVATION

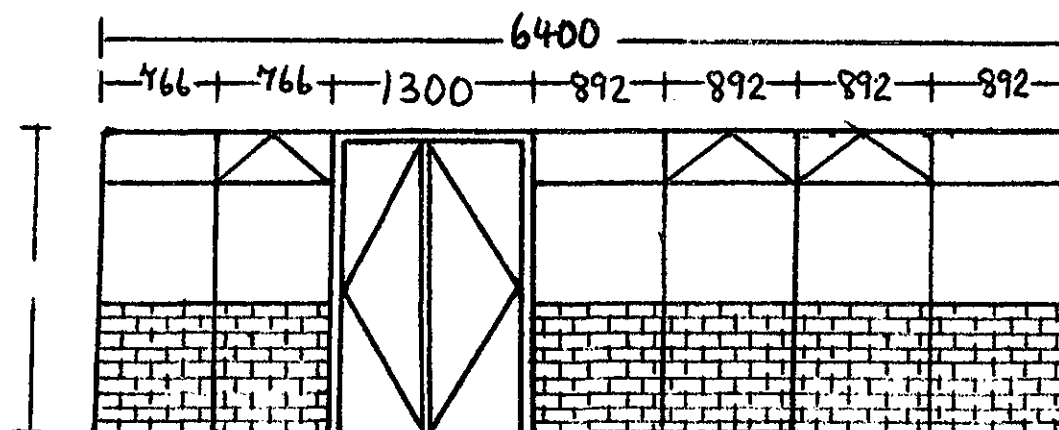

WEST ELEVATION

REINFORCED PVCU FRAMES WITH DOUBLE GLAZED GLASS

REF. NO FP/36/15/HH

SCALE 1:50