




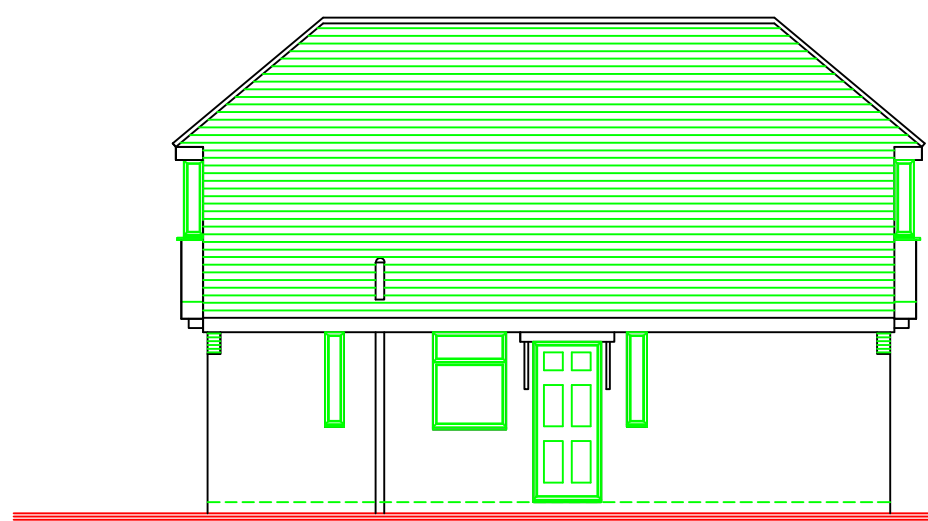


EXISTING SIDE ELEVATION 1/100.

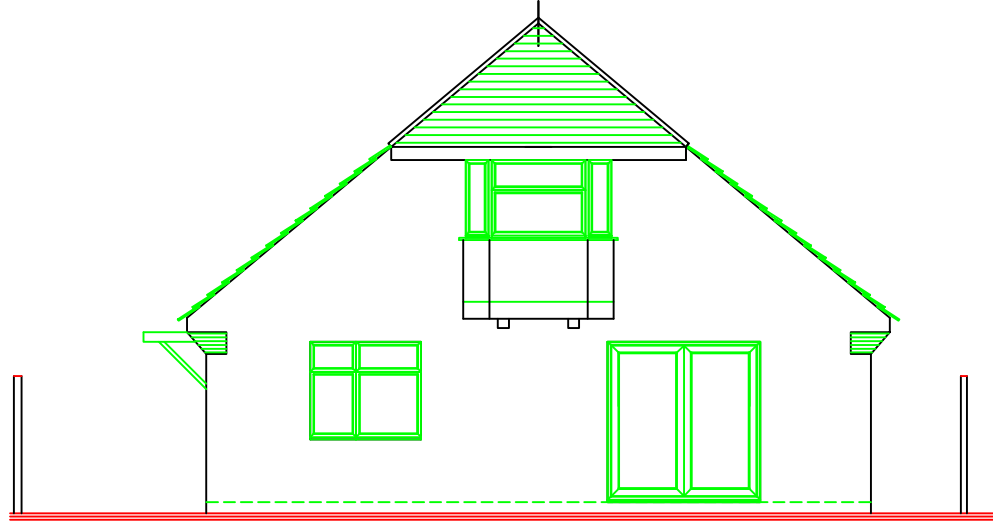


EXISTING REAR ELEVATION 1/100.

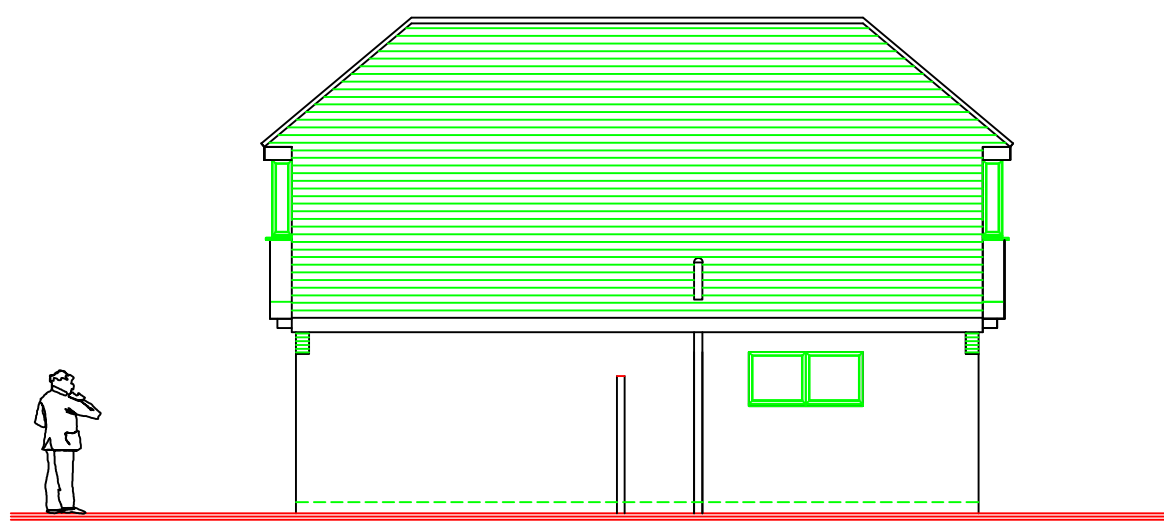


EXISTING SIDE ELEVATION 1/100.

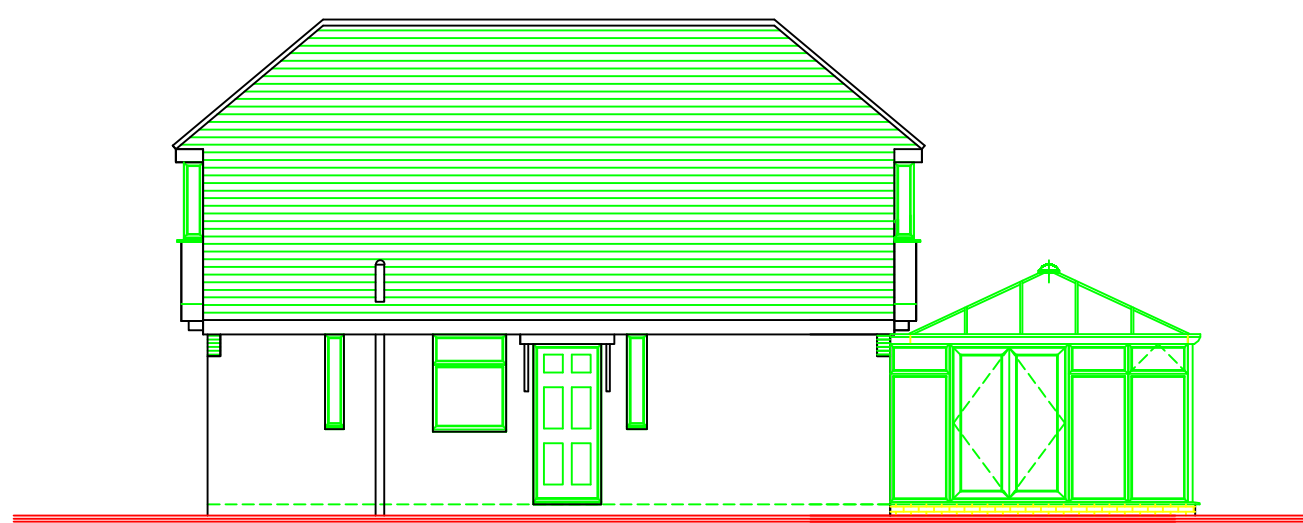


PROPOSED SIDE ELEVATION 1/100.

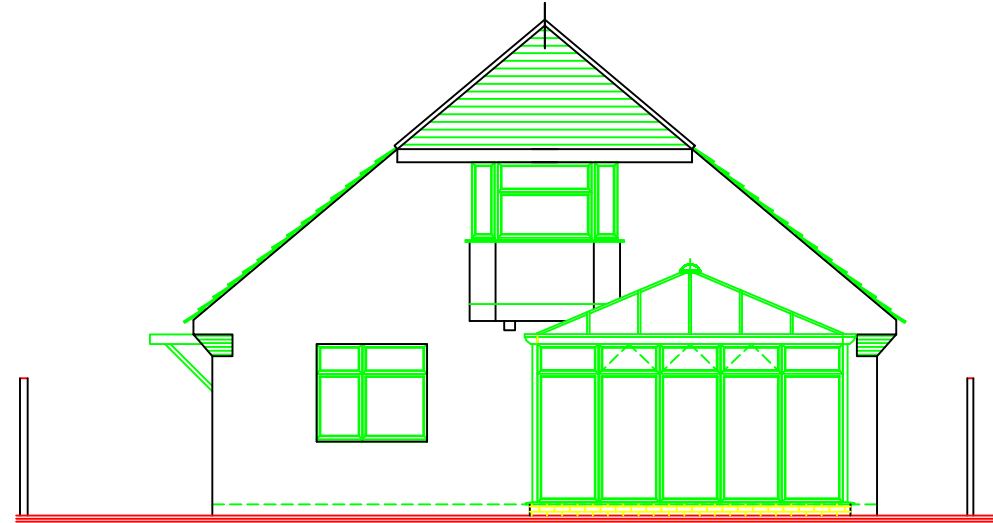

PROPOSED REAR ELEVATION 1/100.


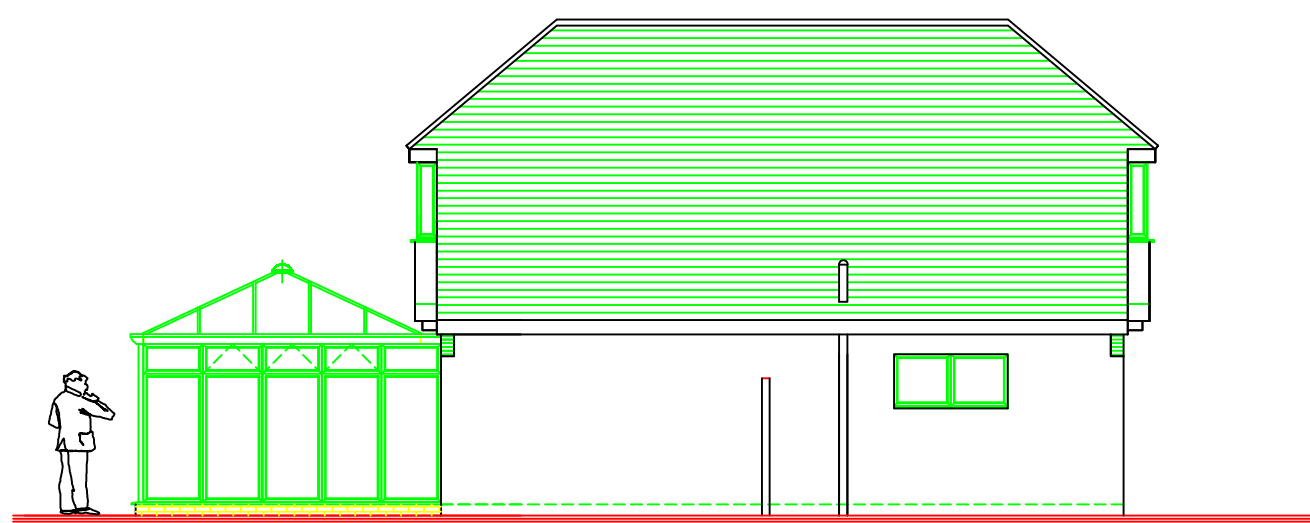


PROPOSED SIDE ELEVATION 1/100.

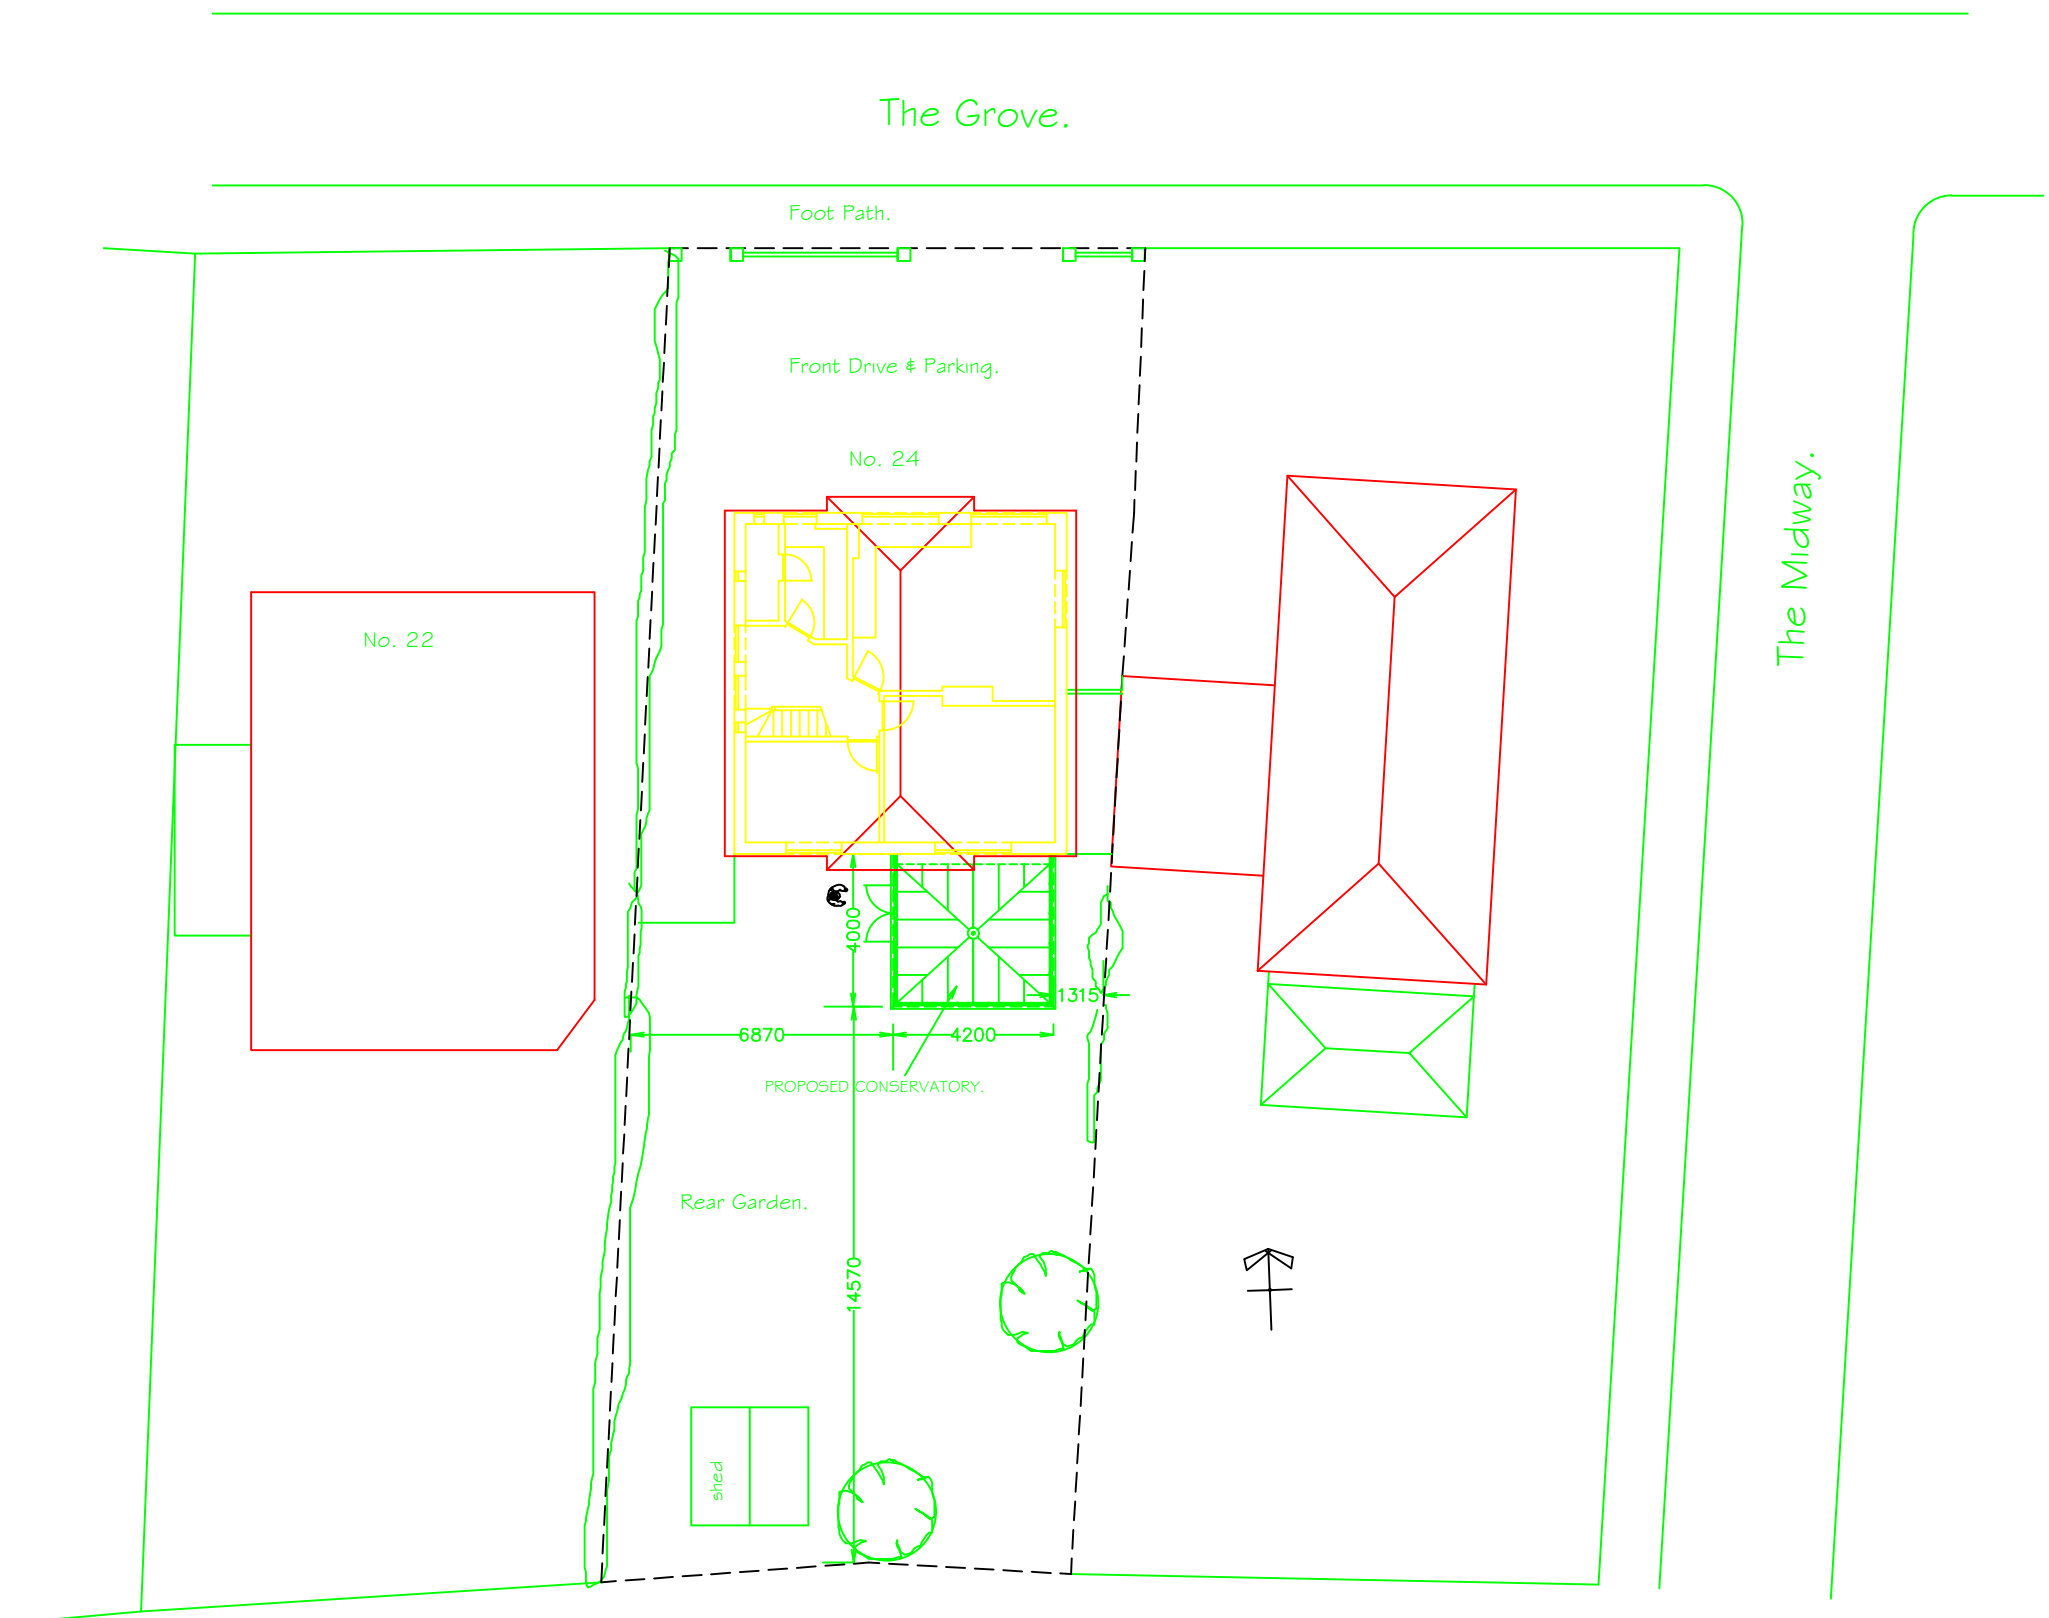


PROPOSED SITE BLOCK PLAN 1/200.


Read in conjunction with 1/1250 Location Plan.

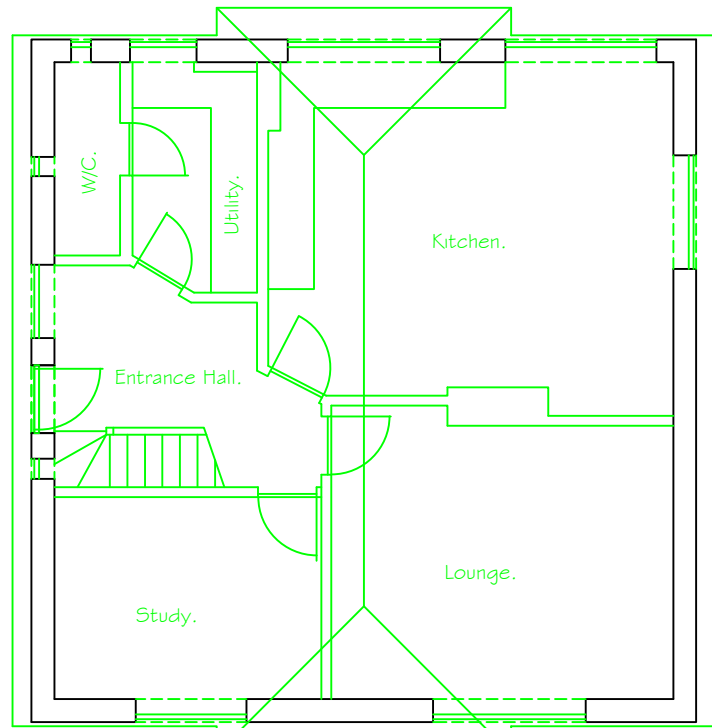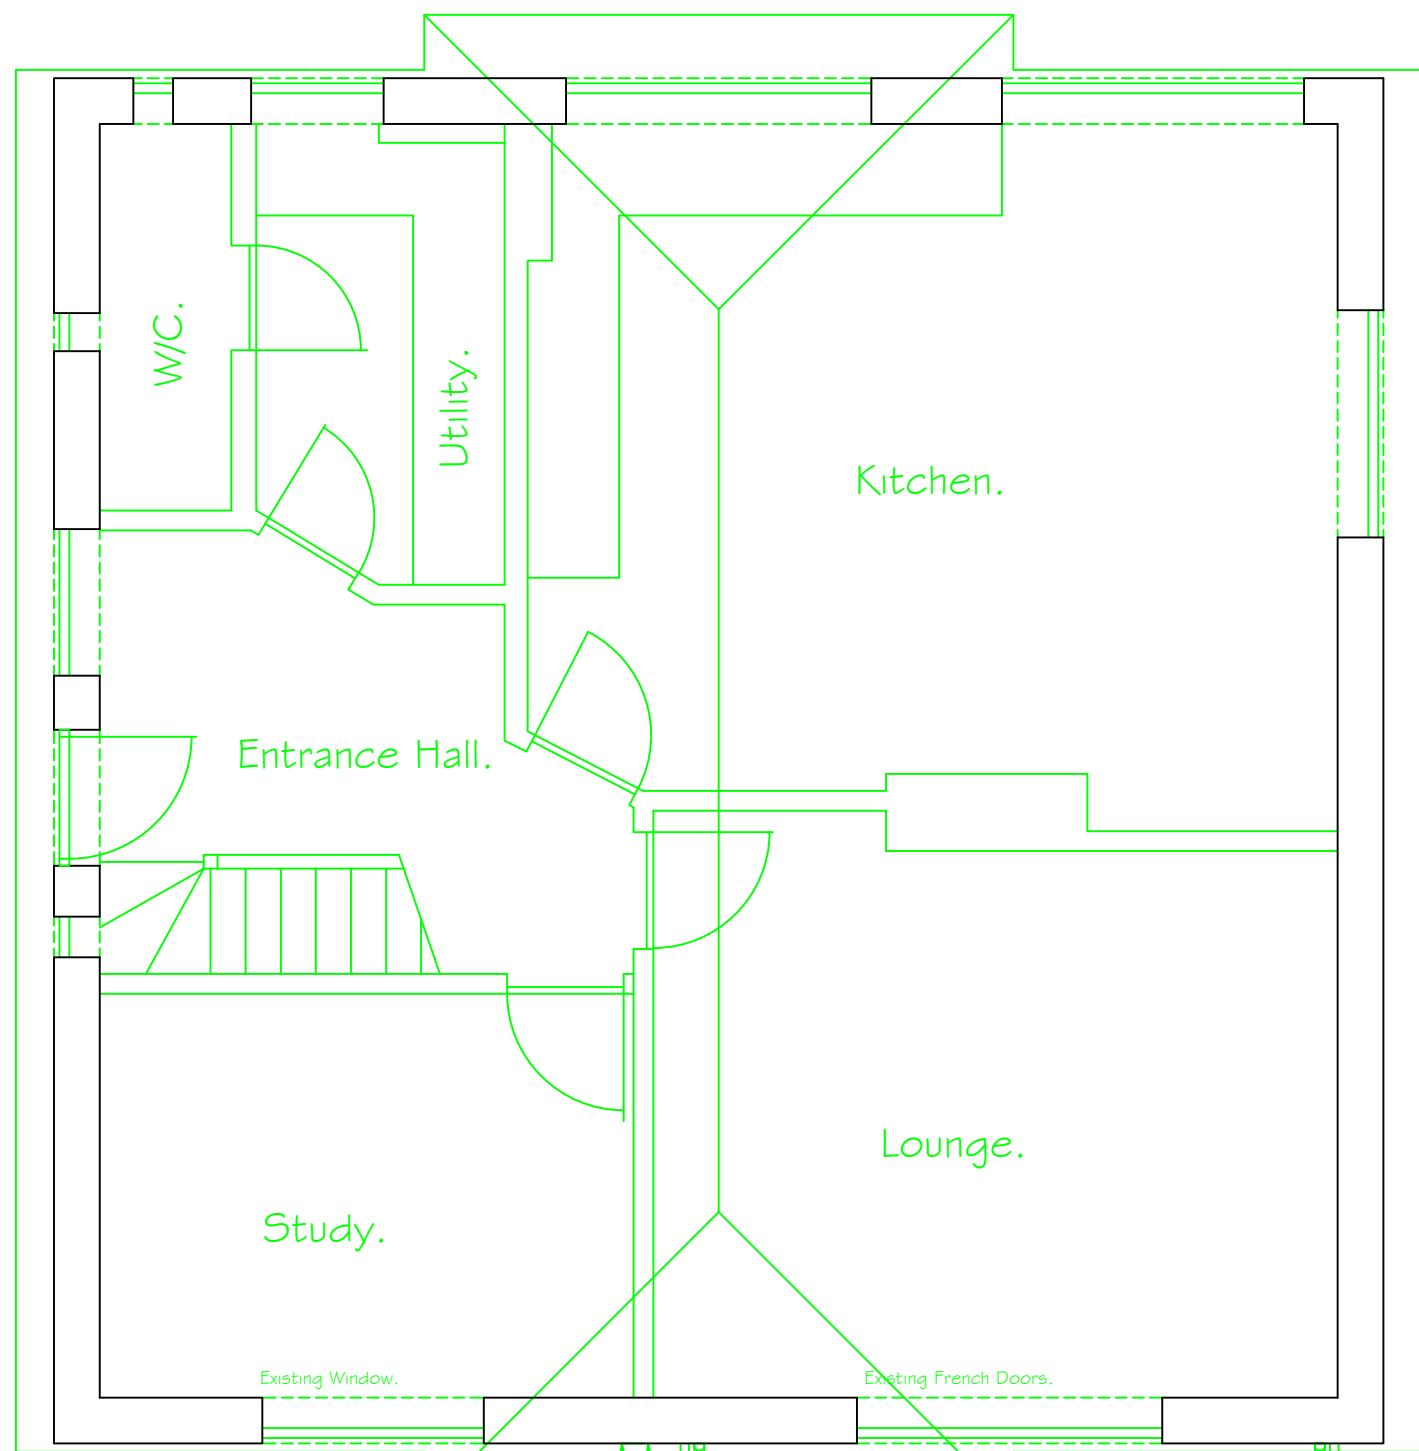



EXISTING GROUND FLOOR PLAN 1/100.

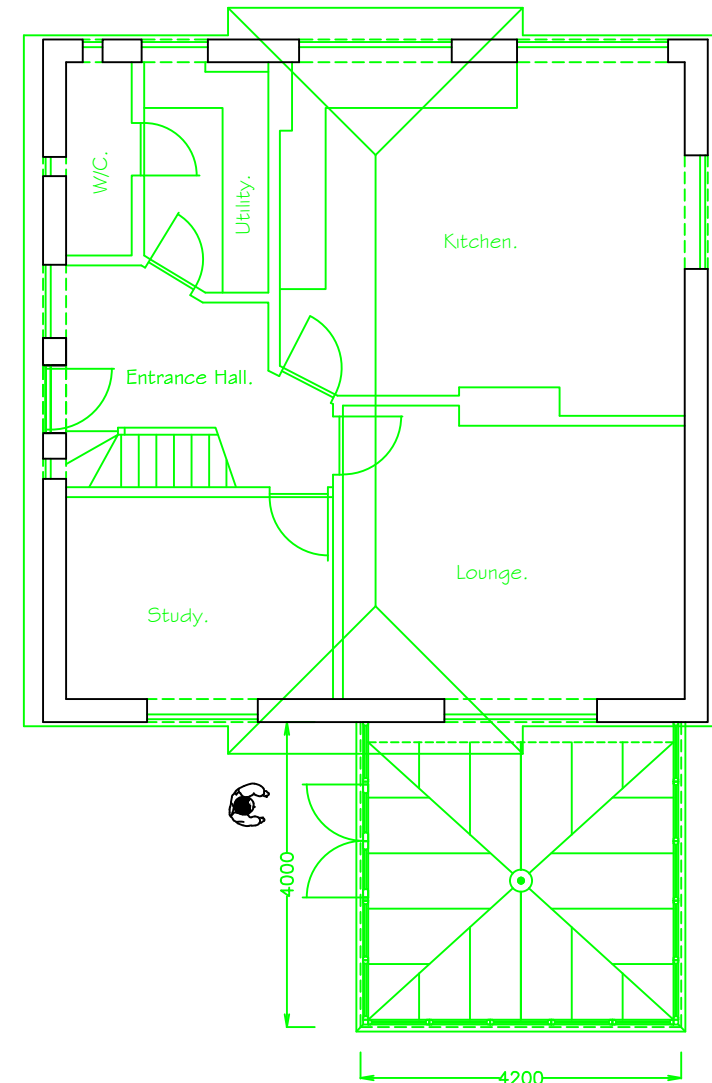



PROPOSED GROUND FLOOR PLAN 1/100.

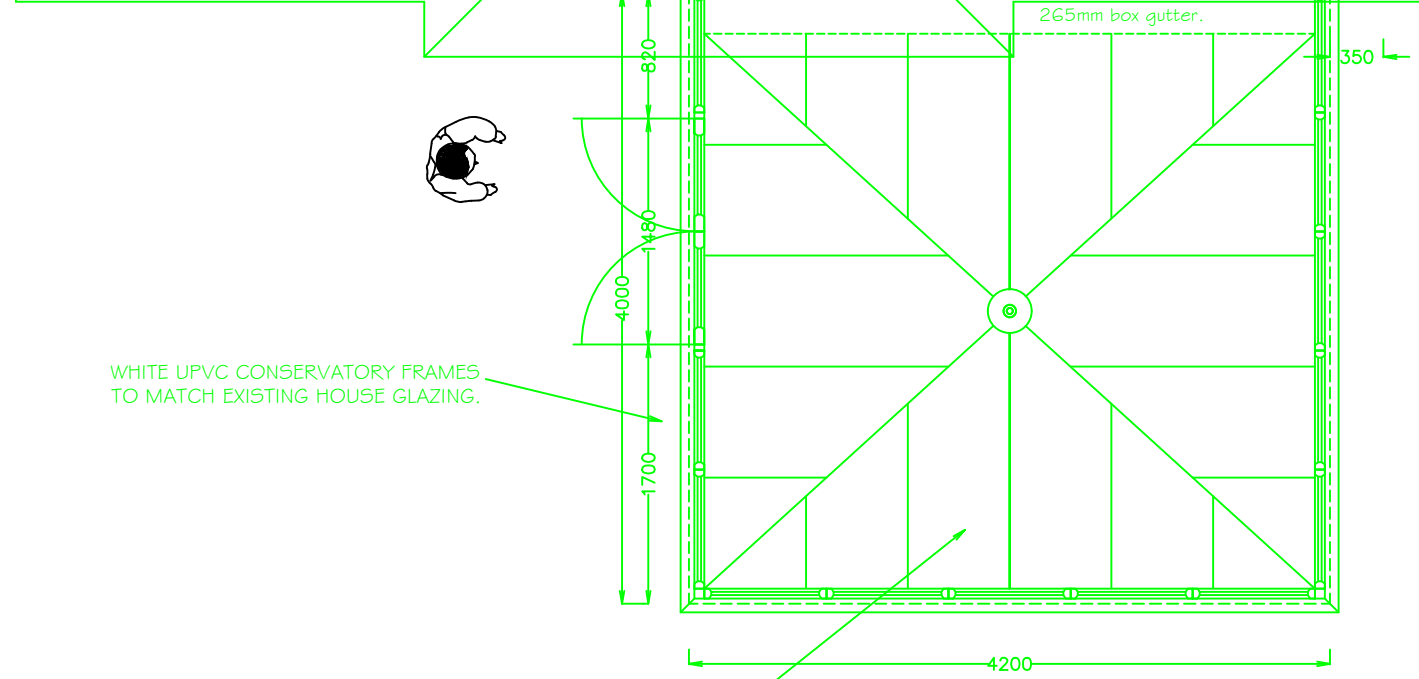

PROPOSED REAR CONSERVATORY FLOOR PLAN 1/50.

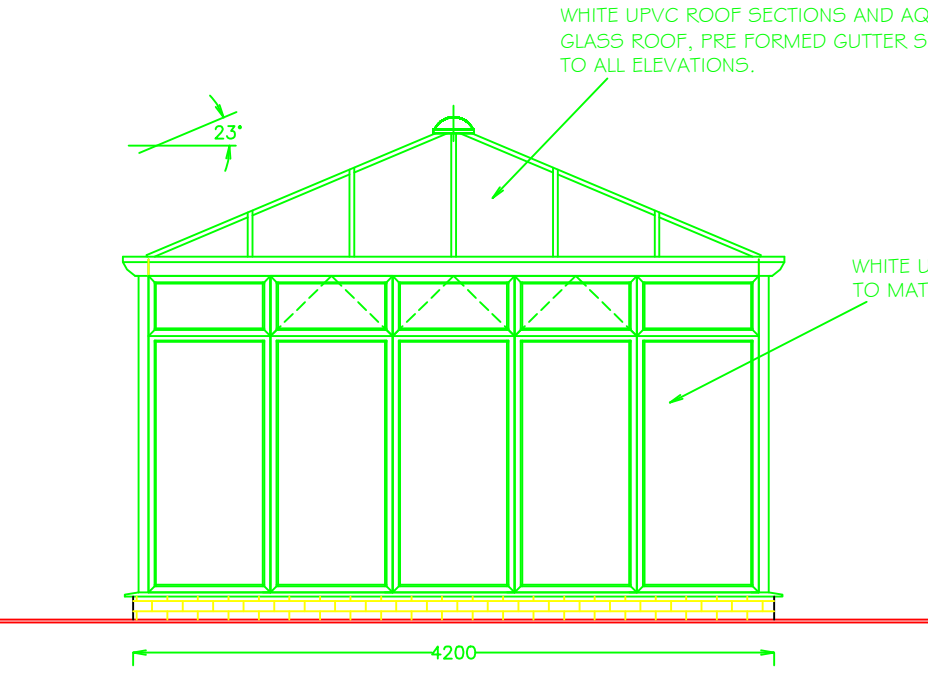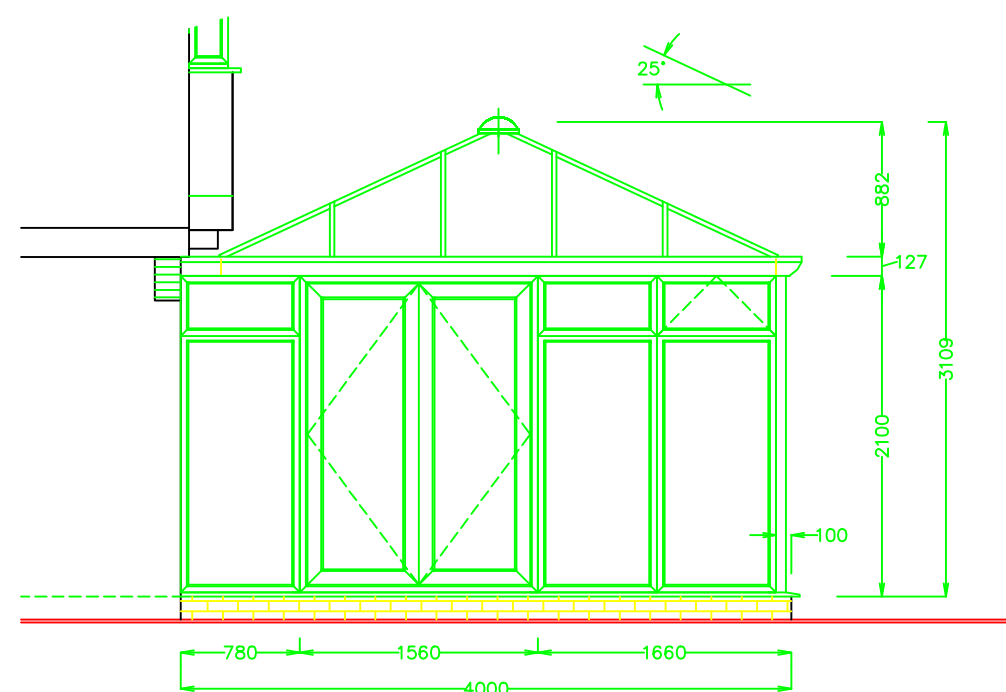

PROPOSED CONSERVATORY ELEVATIONS 1/50.

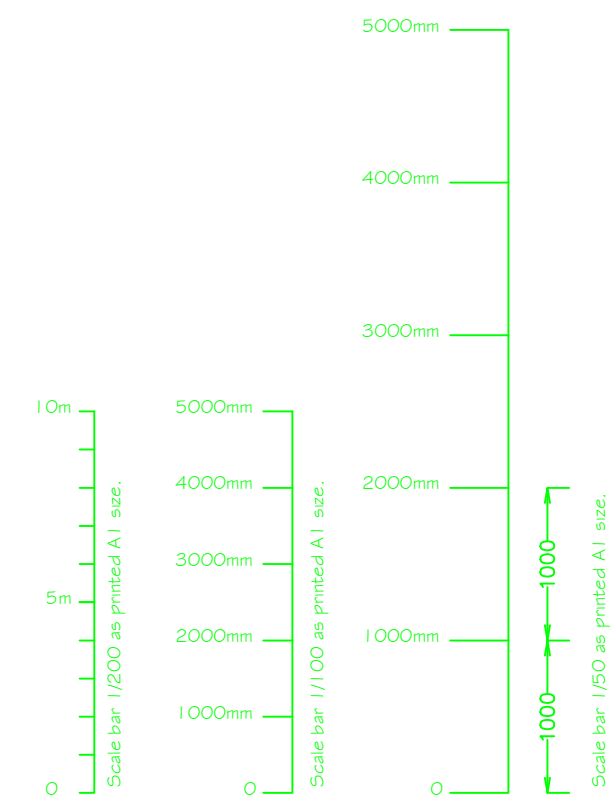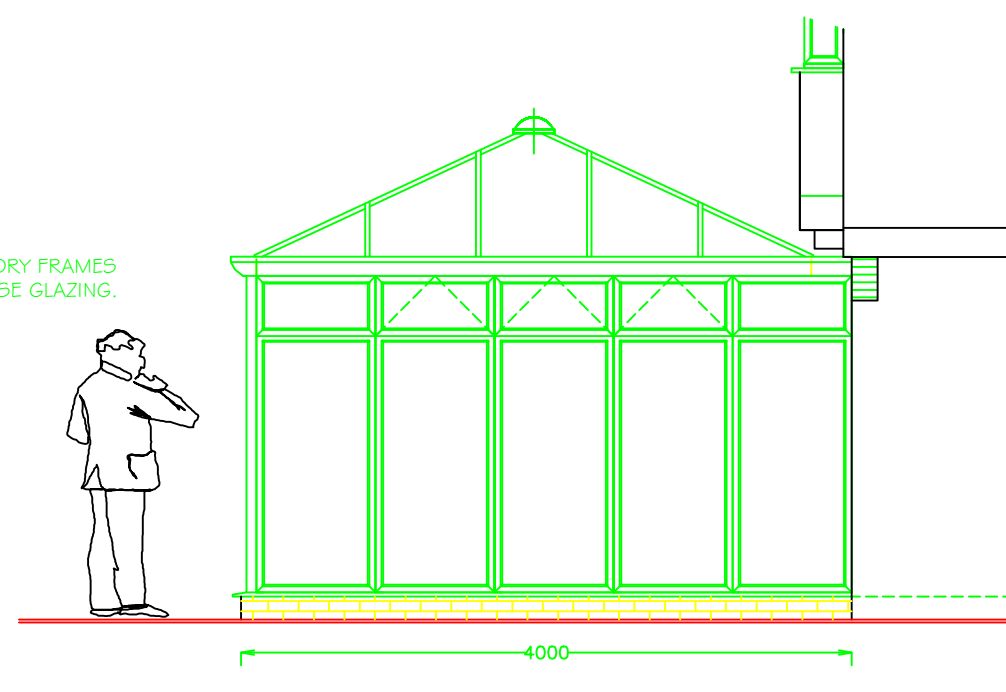

The Foundry, London Road,
Kings Worthy, Winchester
Hampshire SO23 7QA
WINCHESTER 01962 884422 www.wessex-windows.co.uk

REV.	DATE	DESCRIPTION
A	19/02	Add existing front door to layout plans as per phone call from planning.

Job Title:
Proposed Conservatory Construction
at rear of property.
For Mr. & Mrs. Stevens,
24 The Grove,
Folkeham,
Bognor Regis,
PO22 7EX.

Drawing Title:
Proposed & Existing Layout Plans
& Elevations.

Drawn by:
Colin Peter Dodds.

Scale Date:
As Marked, 08/02/18.

PLANNING NUMBER BUILDING CONTROL No.

Drawing Number:
01/STEVENS/18.

A