


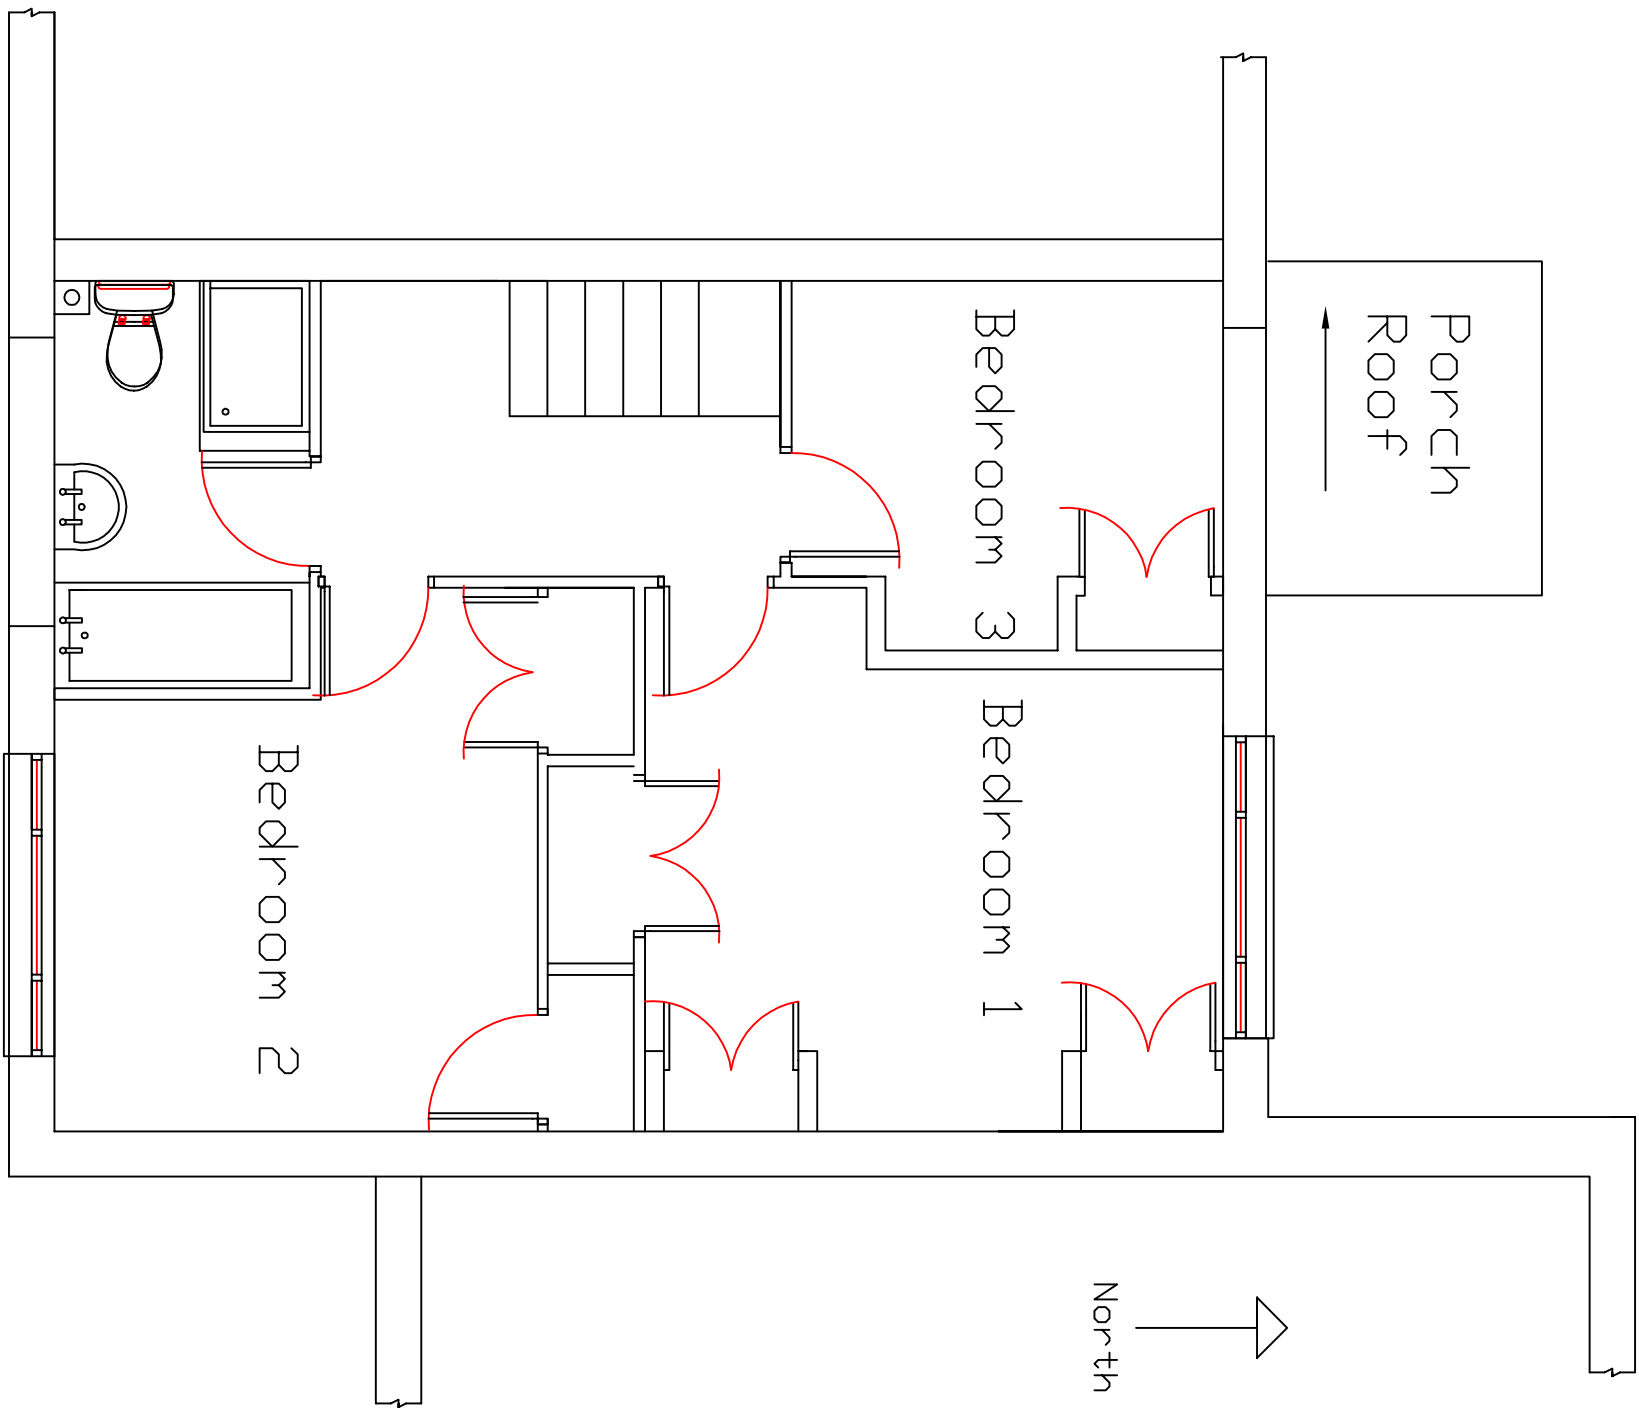

EXISTING FIRST FLOOR PLAN

Notes:

This print and any design thereon, it is to be used only for the purpose for which it was originally intended and is not to be copied in any manner, nor be otherwise used, without the written consent of the architect. DO NOT scale off the drawing. DO NOT take digital dimensions off this drawing.

Title of Scheme:		ELR
Location:		Mitropoli
BS Grid ref:		Orange No
Project 10 Mornington Crescent		
Felpham		
PO22 8HL		
Drawing status:		
Planning Issue		
Drawing title:		
Existing First Floor Plan		
Drawn by:		Date:
Checked by:		Date:
Approved by:		Date:
Reviewed by:		Date:
Scale at A3 1:50		Sheet No 2 of 9
Drawing No:		Sheet size A3