


Notes:

This print and any design thereon, it is to be used only for the purpose for which it was originally intended and is not to be copied in any manner, nor its information taken therefrom to be transmitted or passed to others.
DO NOT scale off the drawing.
DO NOT take digital dimensions off this drawing.

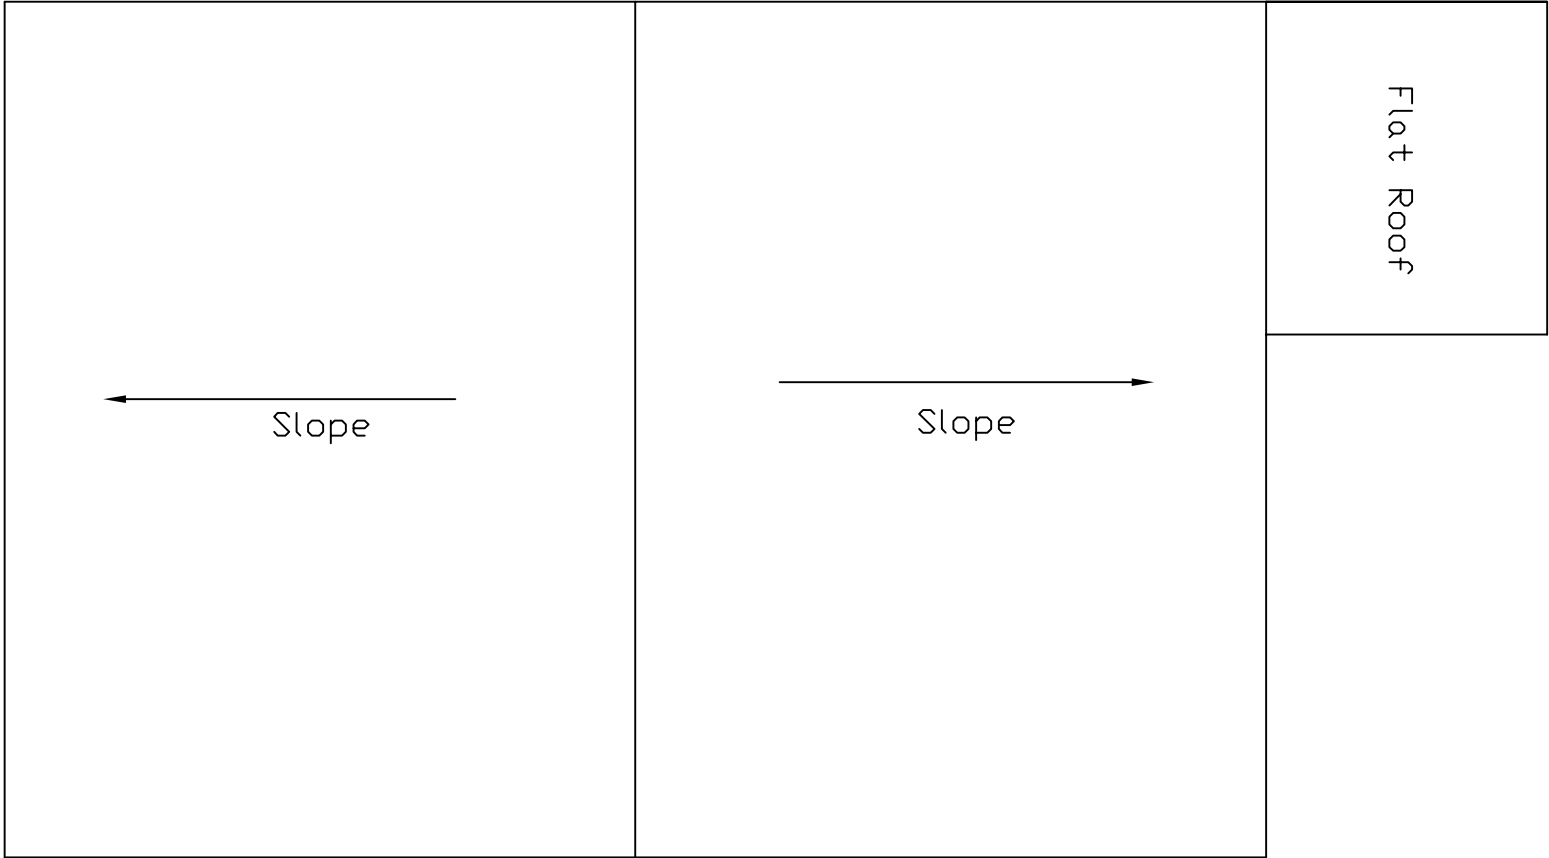

Existing Roof Plan

Title of Scheme:		EIR	
Location:		Mulling	
DS Grid ref:		Orange	
Project:		Structure No	
Project 10 Morningside Crescent			
Felpham			
PO22 8HL			
Drawing status:			
Planning Issue			
Drawing title:			
Existing Roof Plan			
Drawn by:	Date:	Checked by:	Date:
Approved by:	Date:	Reviewed by:	Date:
Scale at A3 1:50		Sheet No 4 of 9	
Drawing No:		Sheet size A3	