


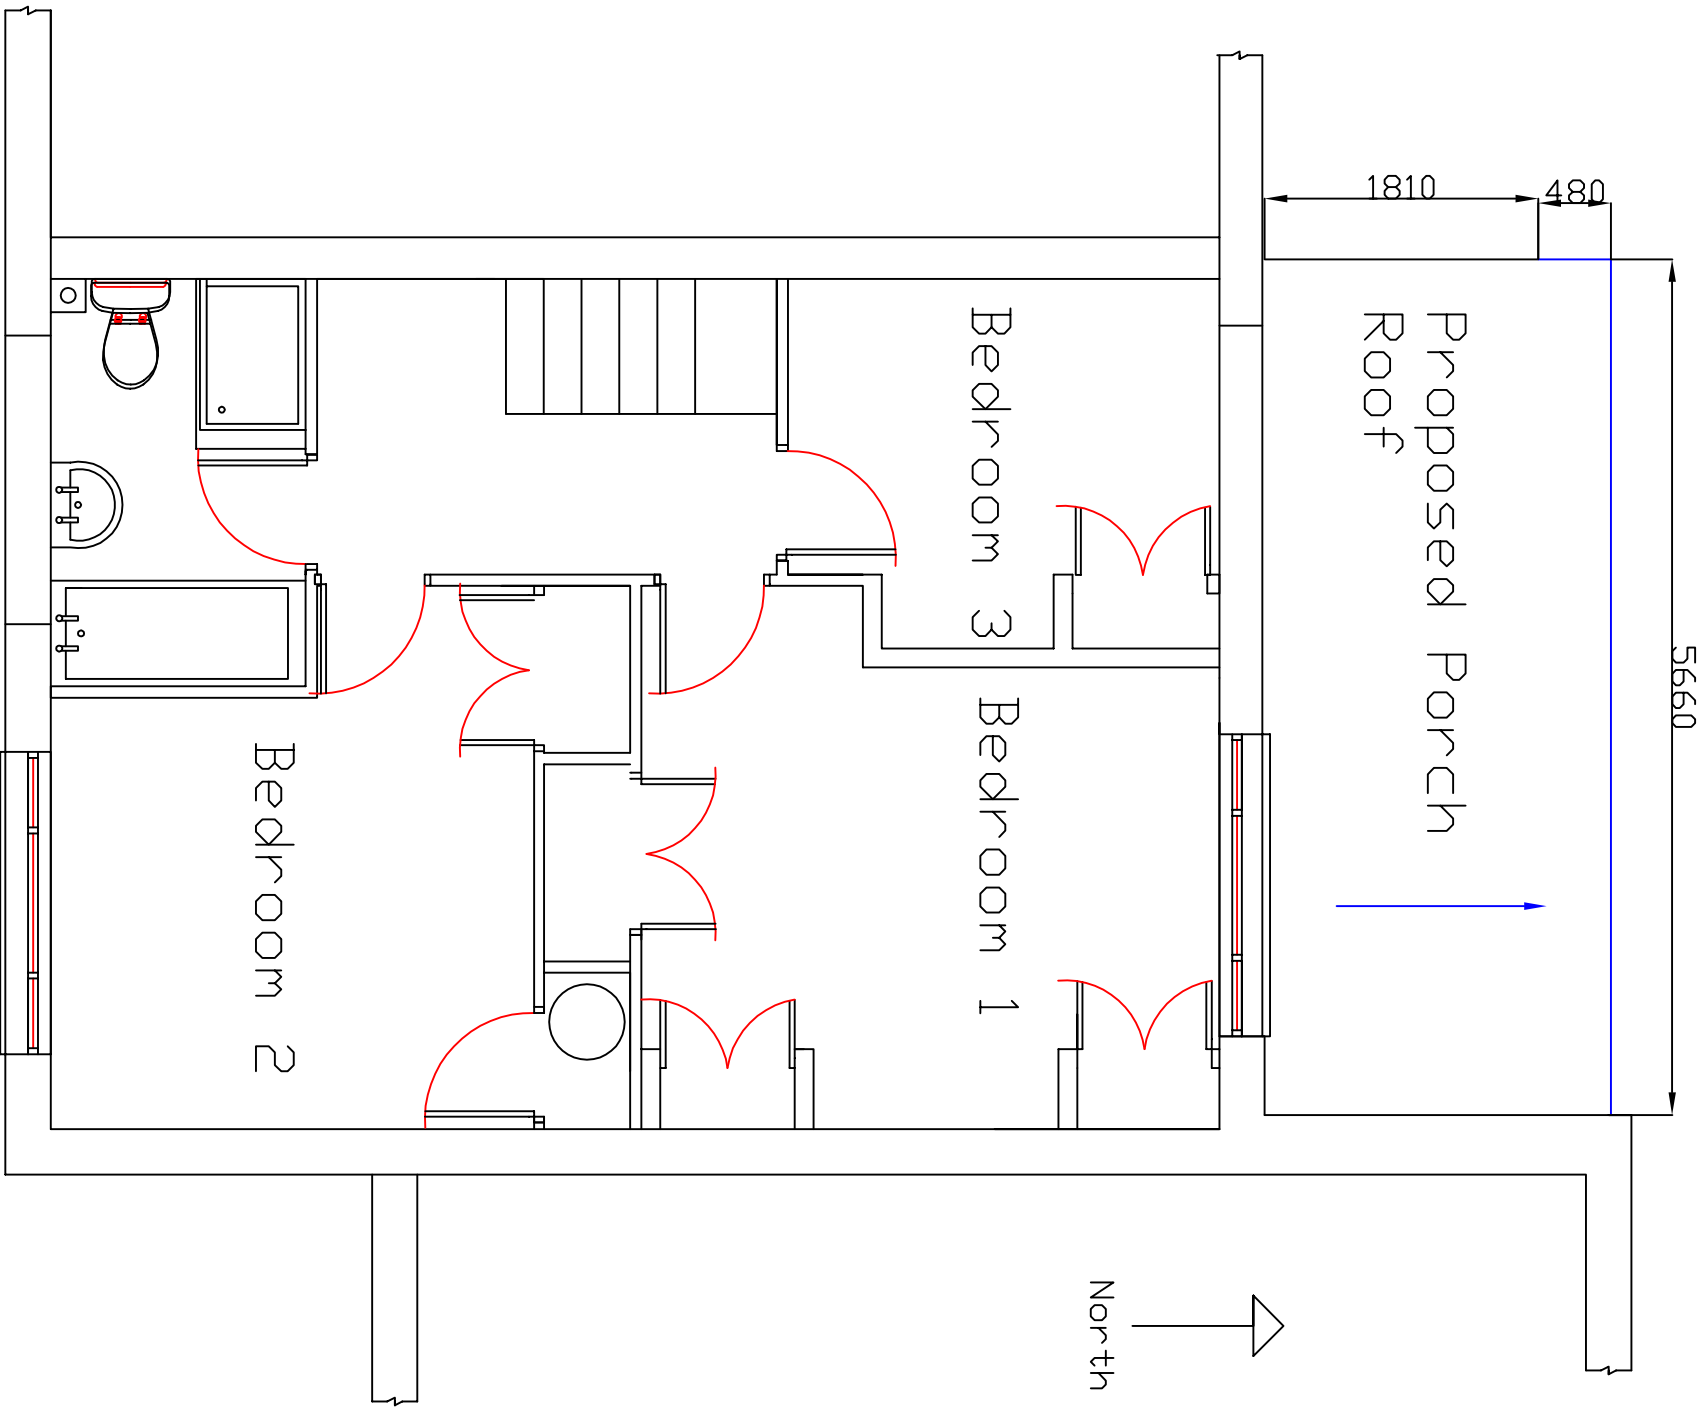

PROPOSED FIRST FLOOR PLAN

Notes:

This print and any design thereon, it is to be used only for the purpose for which it was originally intended and is not to be copied in any manner, nor be otherwise used, without the written consent of the author. DO NOT scale off the drawing. DO NOT take digital dimensions off this drawing.

Title of Scheme:		ELB	
Location:		Milling Challenge	
DS Grid ref:		Structure No	
Project: 10 Mornington Crescent Felpham PO22 8HL			
Drawing status: Planning Issue			
Drawing title: Proposed First Floor Plan			
Drawn by:	Date:	Checked by:	Date:
Approved by:	Date:	Reviewed by:	Date:
Scale at A3 1:50		Sheet No: 6 of 9	
Drawing No:		Sheet size: A3	