


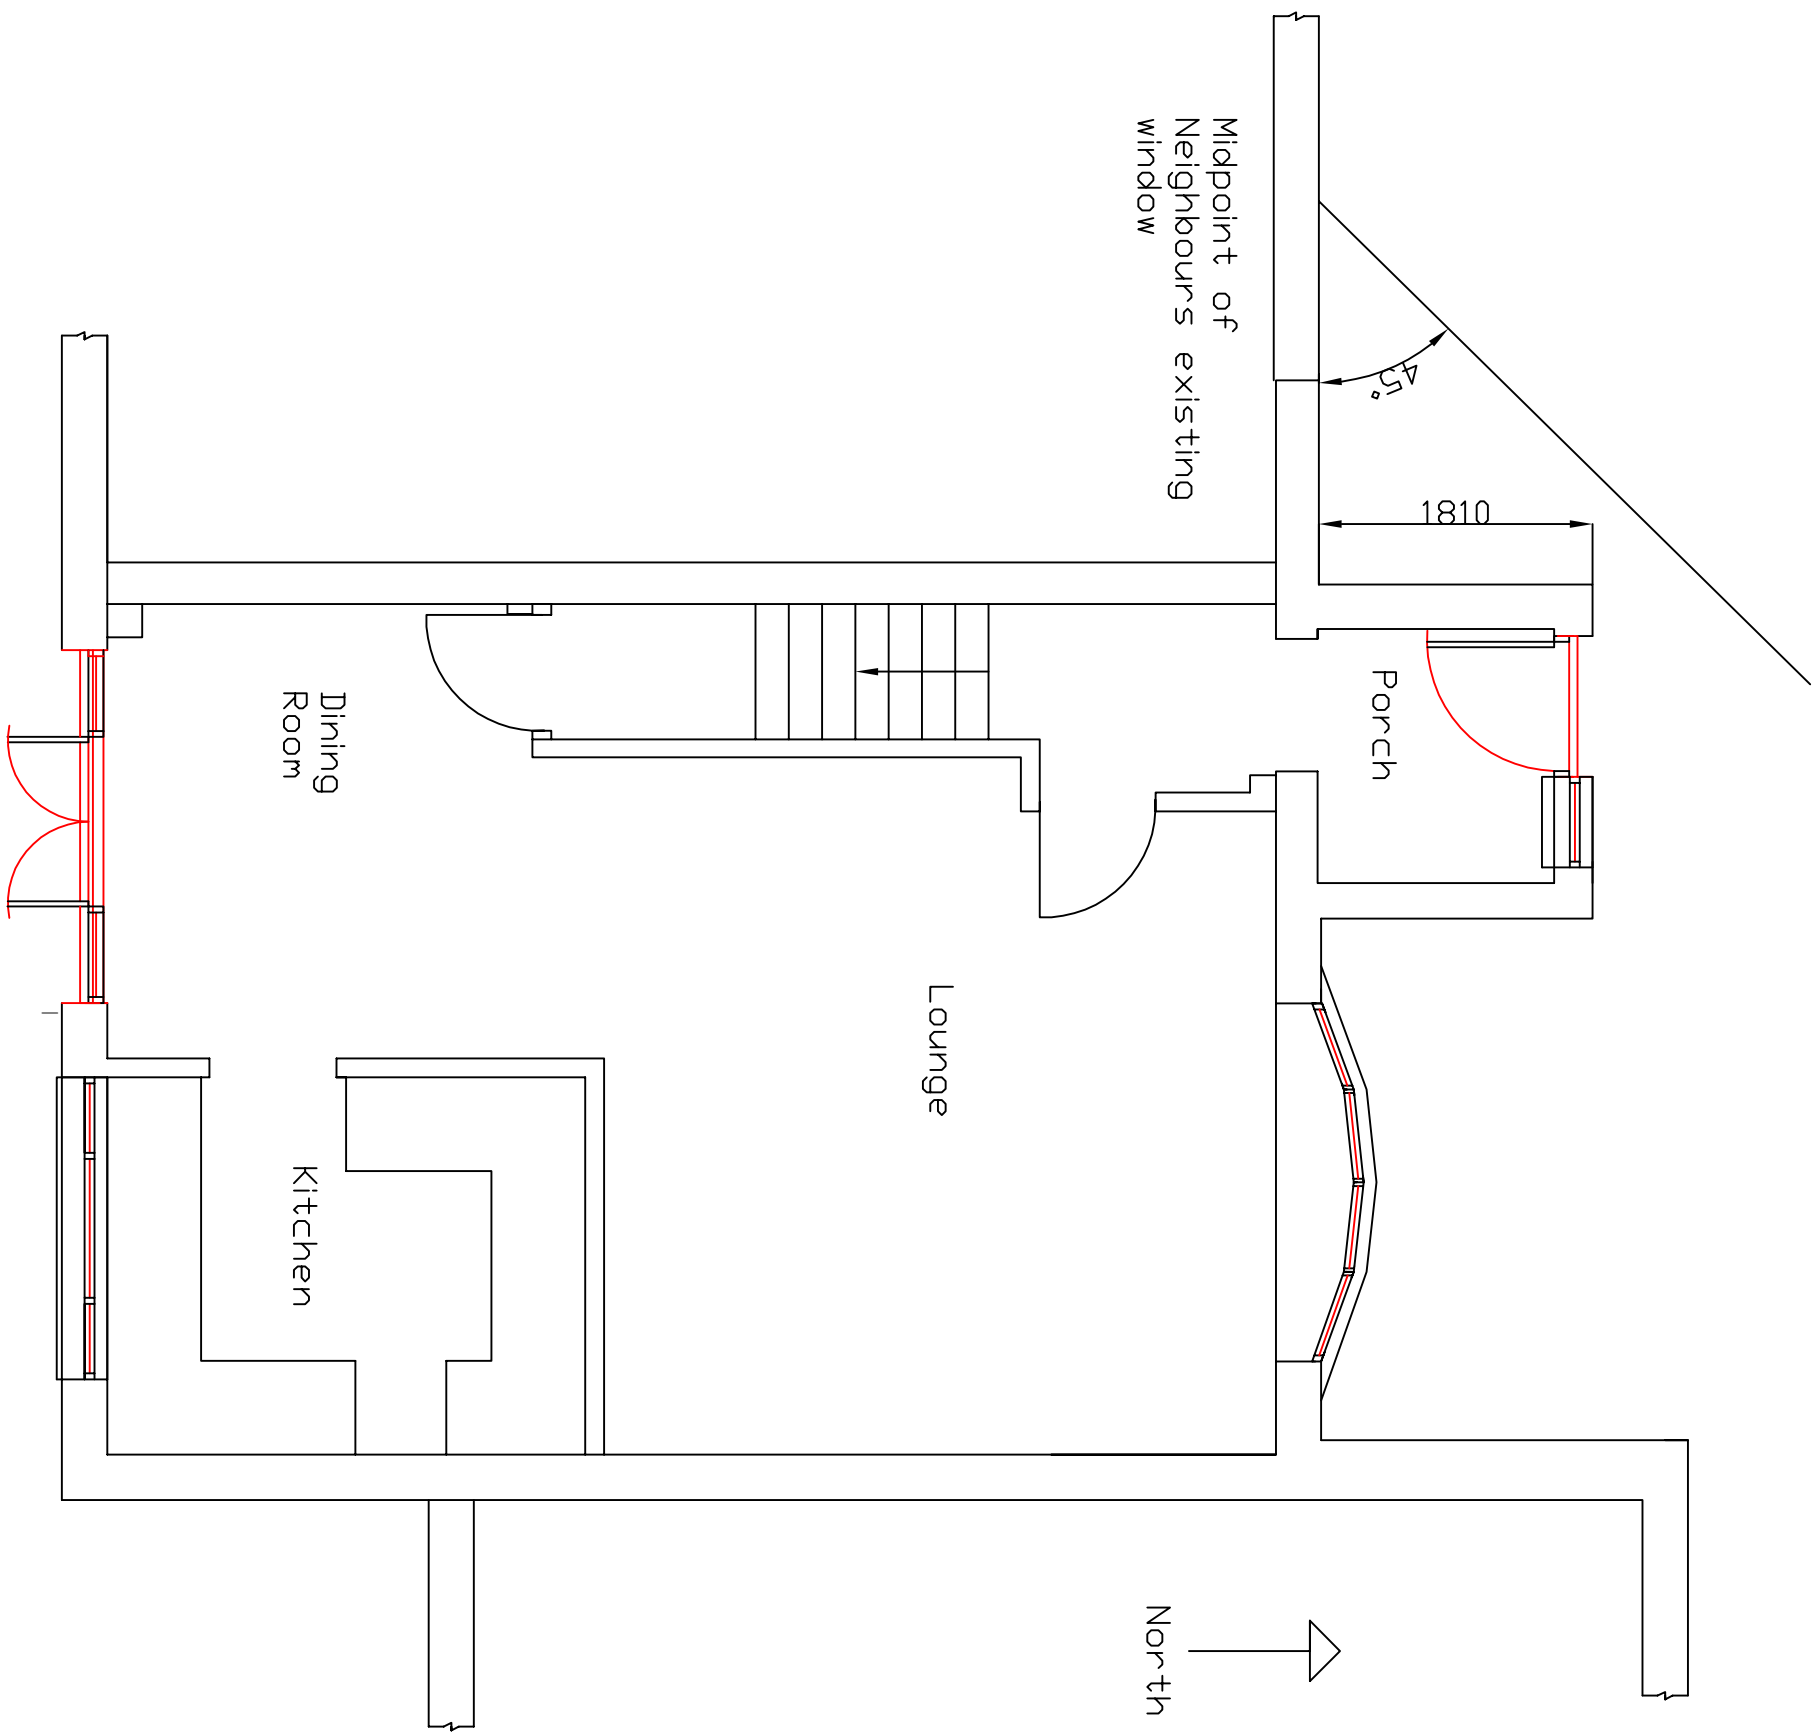

EXISTING GROUND FLOOR PLAN

Notes:

This print and any design thereon, it is to be used only for the purpose for which it was originally prepared and is not to be copied in any manner, nor is information thereon, without the written consent of the architect. DO NOT scale off the drawing. DO NOT take digital dimensions off this drawing.

Title of Scheme:		ELR	
Location:		Milling	
BS Grid ref:		Challenge	
Project: 10 Mornington Crescent Felpham PO22 8HL			
Drawing status: Planning Issue			
Drawing title: Extisting Ground Floor Plan			
Drawn by:	Date:	Checked by:	Date:
Approved by:	Date:	Reviewed by:	Date:
Scale at A3: 1:50		Sheet No: 1 of 9	
Drawing No:		Sheet size: A3	