


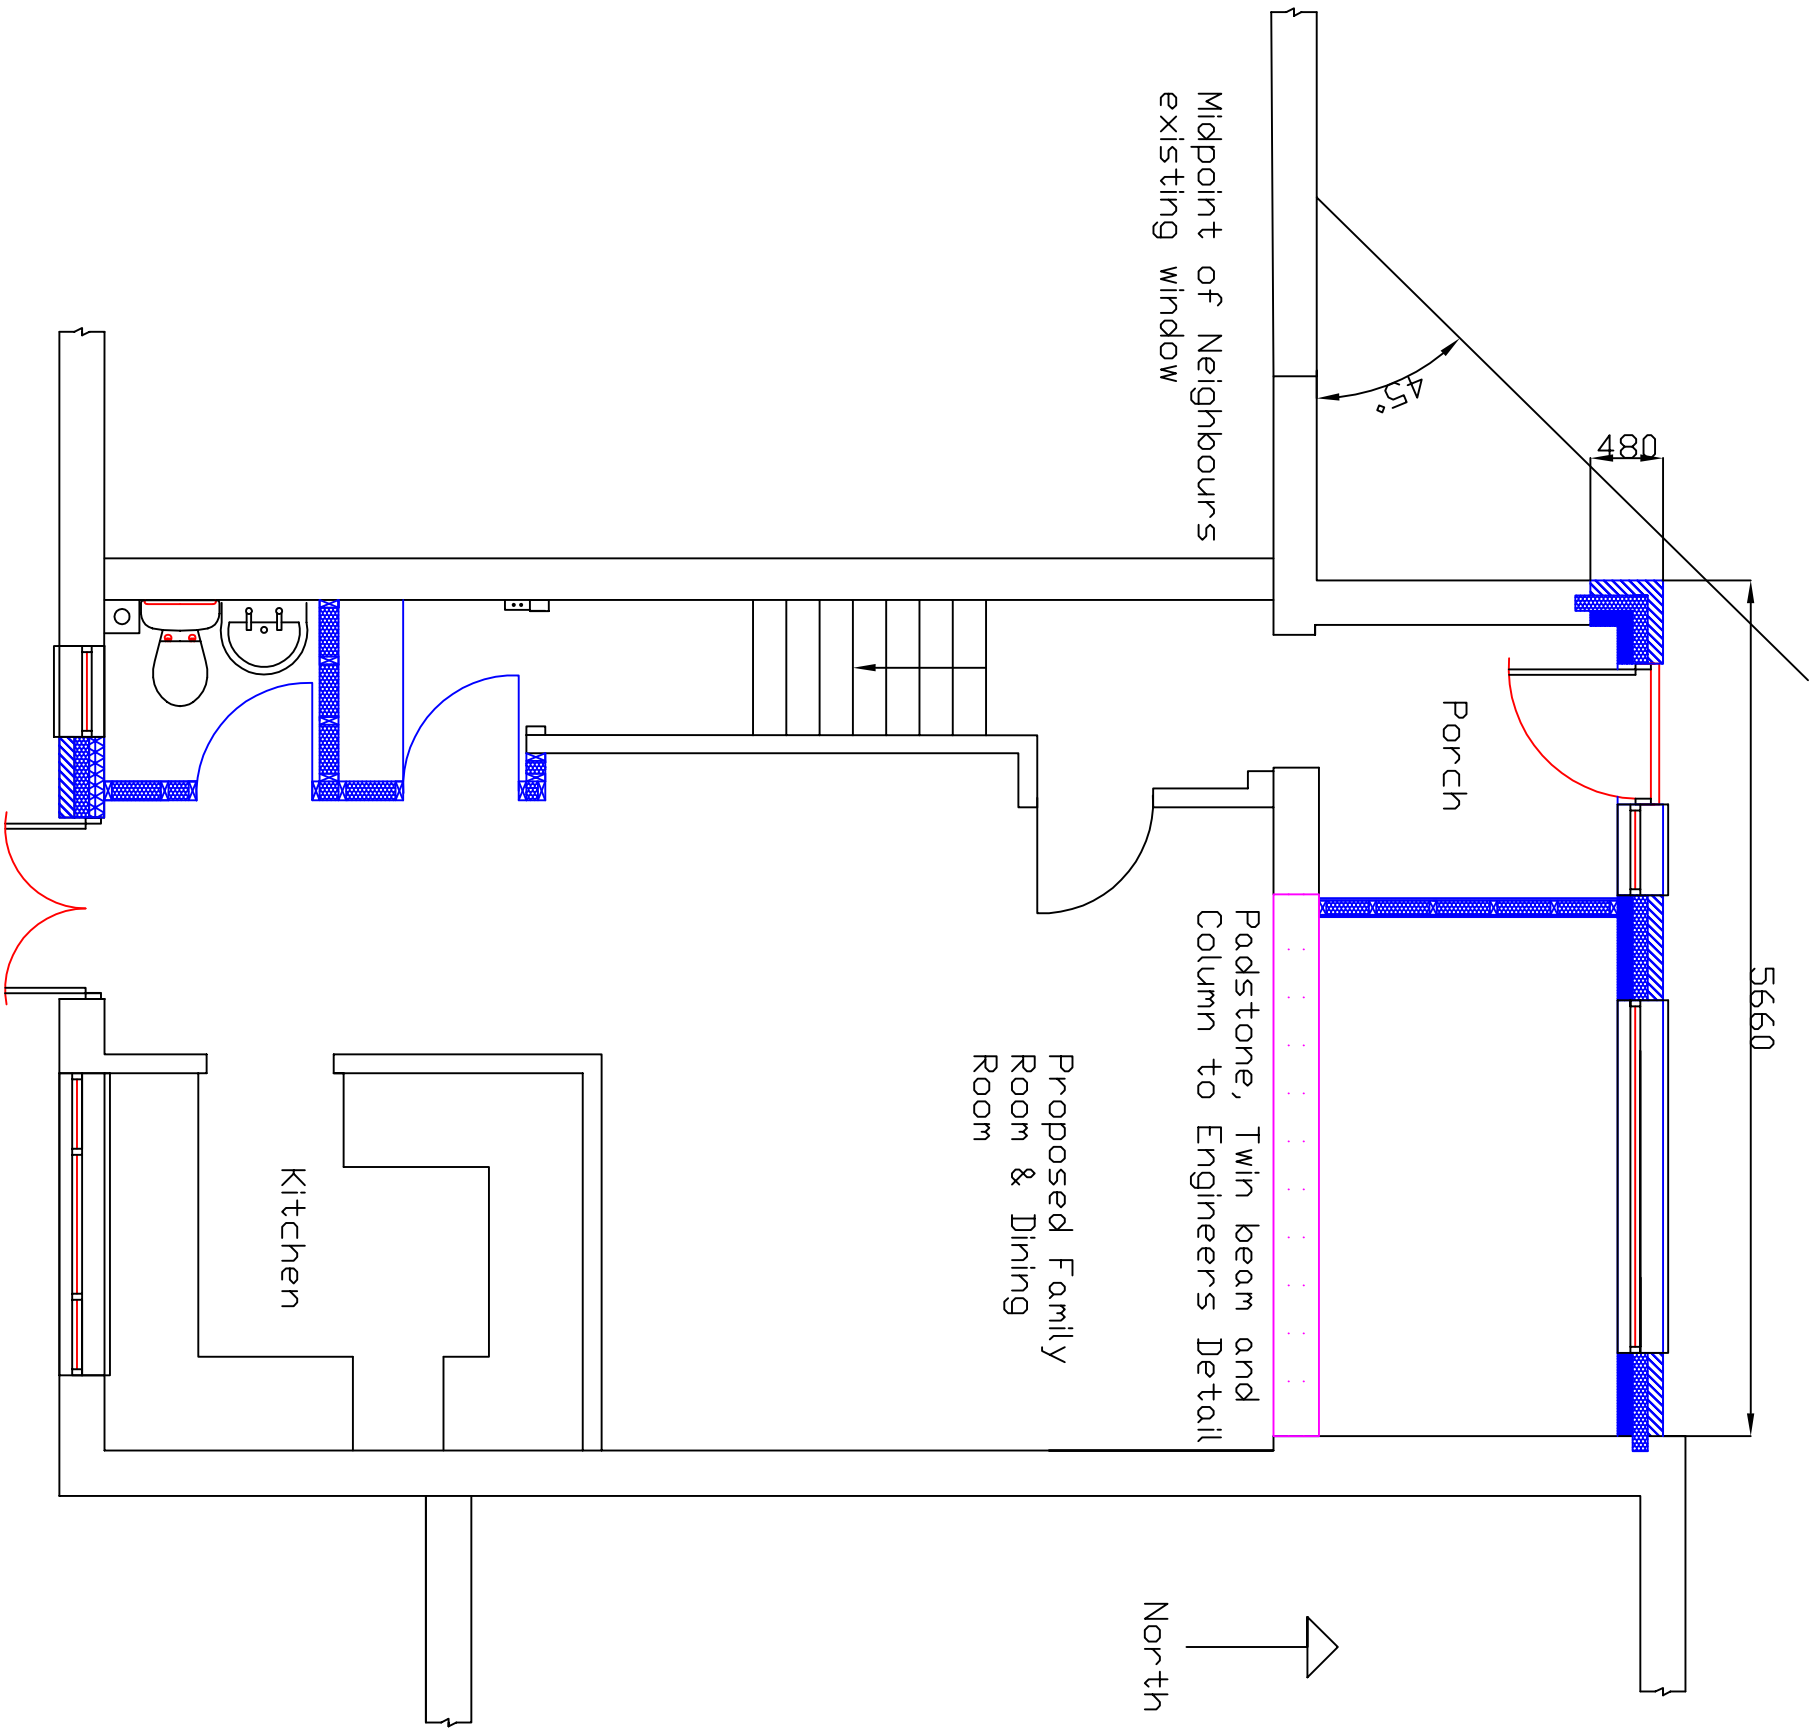

PROPOSED GROUND FLOOR PLAN

Notes:

This print and any design thereon, it is to be used only for the purpose for which it was originally intended and is not to be copied in any manner, nor be information taken therefrom to be transmitted or passed to others. DO NOT scale off the drawing. DO NOT take digital dimensions off this drawing.

Title of Scheme:		ELB
Location:		Mitropoli
DS Grid ref:		Drainage
Project:		Structure No
10 Mornington Crescent		
Felpham		
PO22 8HL		
Drawing status:		
Planning		Issue
Drawing title:		
Proposed Ground Floor Plan		
Drawn by:	Date:	Checked by:
Approved by:	Date:	Reviewed by:
Scale at A3 1:50		Sheet No:
Drawing No:		5 of 9
		Sheet size:
		A3