


Notes:

This print and any design thereon, it is to be used only for the purpose for which it was expressly designed and not to be copied in any manner, nor in substance from the same to be submitted or passed to others.

DO NOT scale off the drawing.

DO NOT use digital dimensions off this drawing.

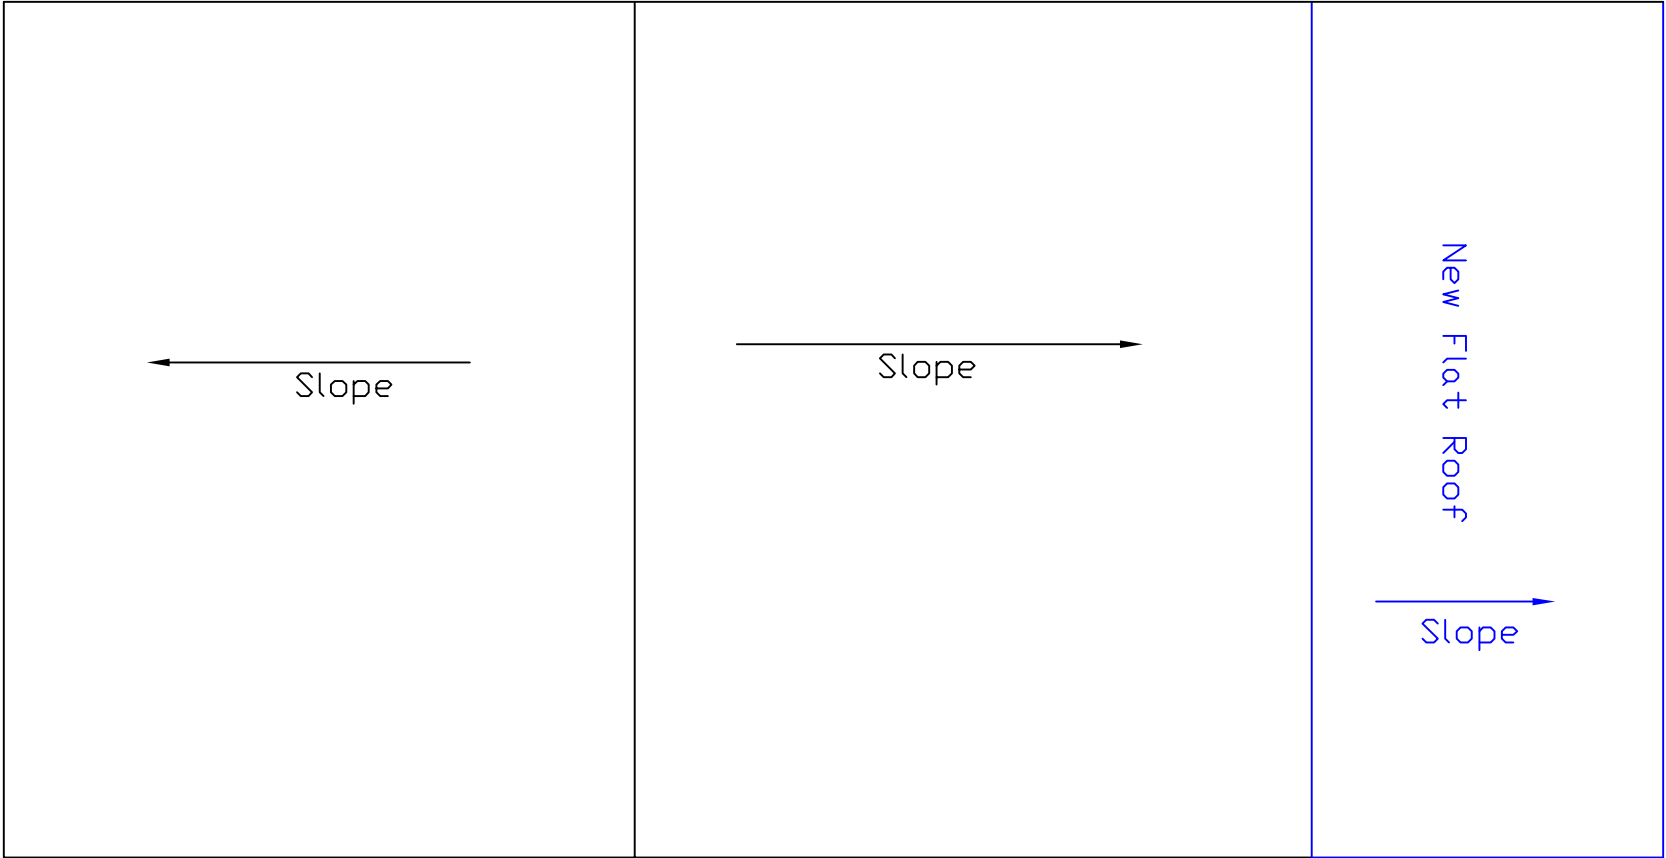

Proposed Roof Plan

Title of Scheme:		ELB	
Location:		Mileage:	
DS Grid ref:		Drainage No	
Project: 10 Mornington Crescent			
Felpham			
PD22 8HL			
Drawing status:			
Planning Issue			
Drawing title:			
Proposed Roof plan			
Drawn by:		Checked by:	
Date:		Date:	
Approved by:		Reviewed by:	
Date:		Date:	
Scale at A3 1:50		Sheet No: 8 of 9	
Drawing No:		Sheet size: A3	