


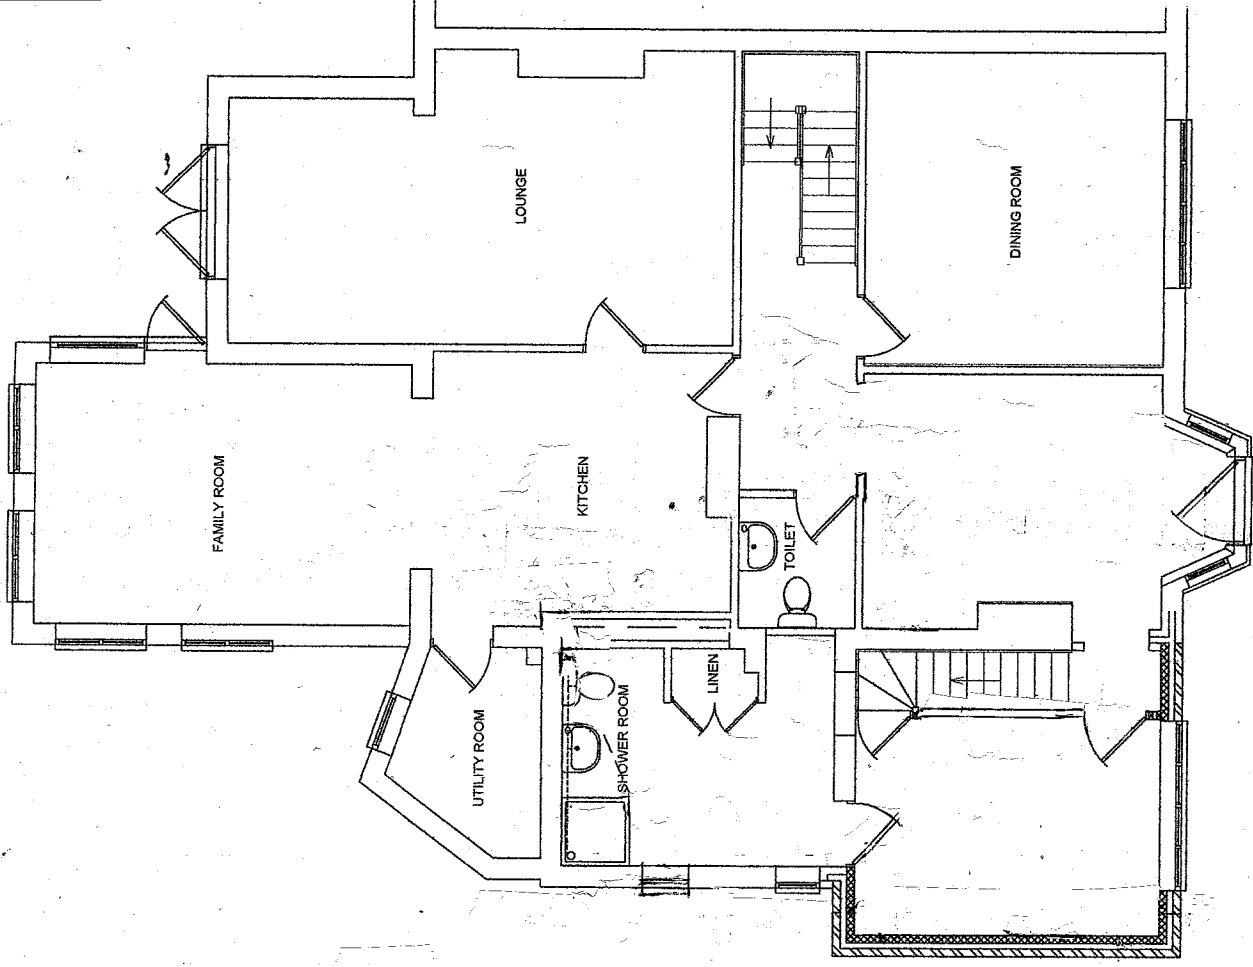
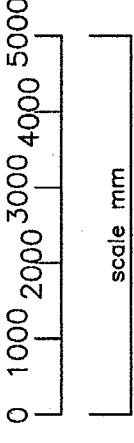


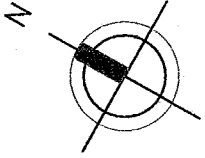

GROUND FLOOR PLAN 1:100
EXISTING & PROPOSED

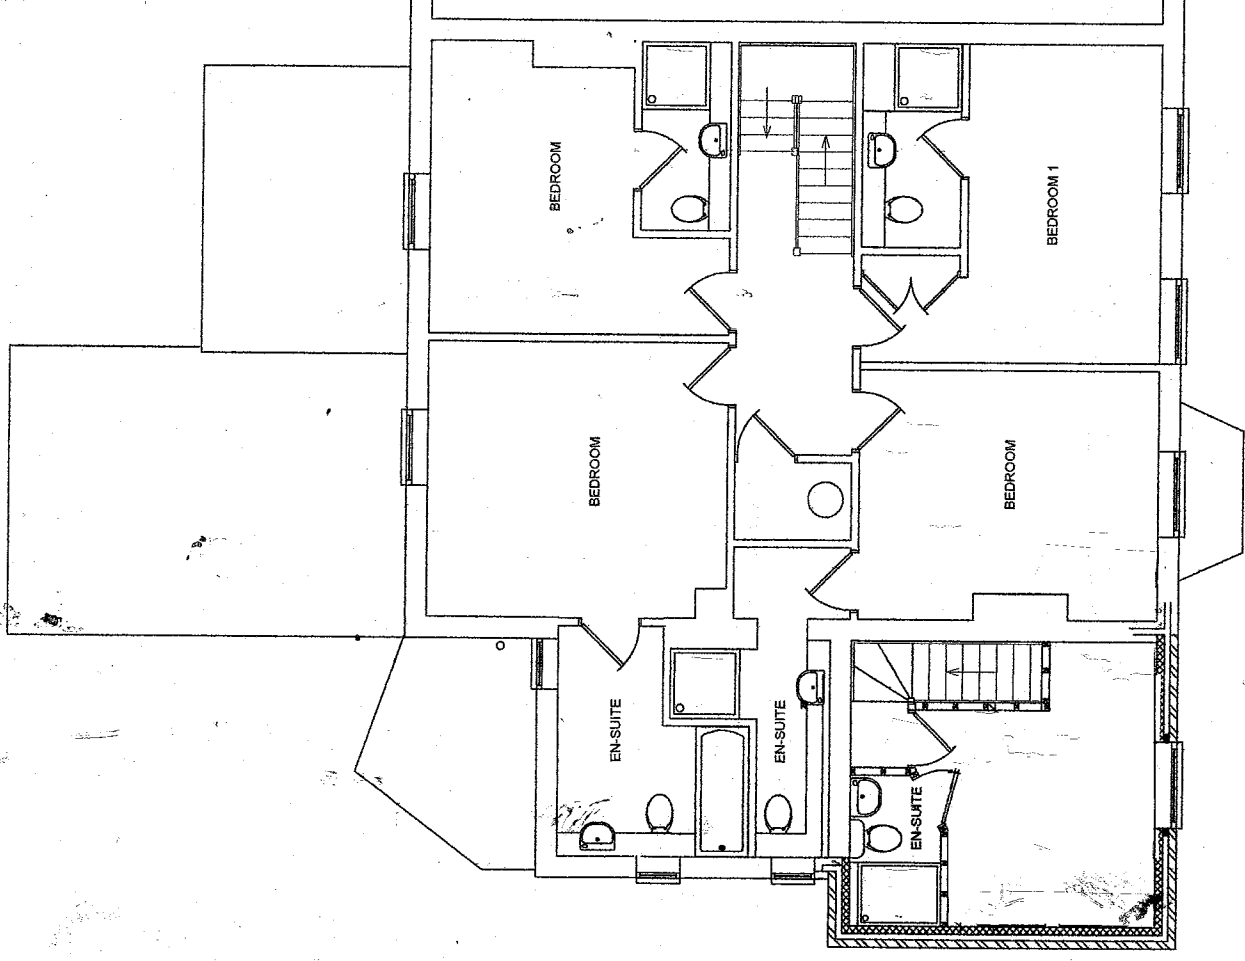

FIRST FLOOR PLAN 1:100
EXISTING & PROPOSED

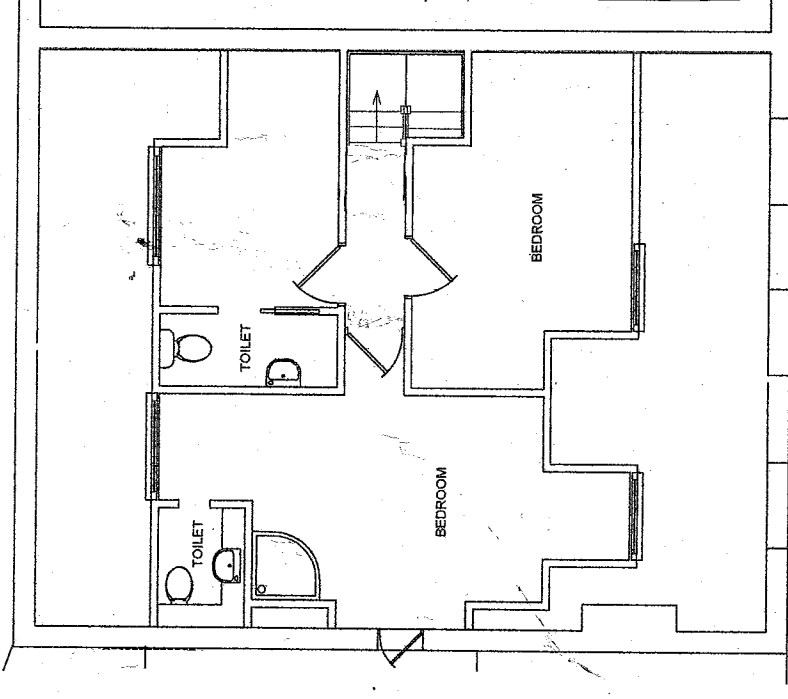

SECOND FLOOR PLAN 1:100
EXISTING & PROPOSED

Amdesign
ARCHITECTURE DESIGN DEVELOPMENT
Leeza Aldis-Hobbs ARB RIBA SPAB
Mob: 07756 329400
e-mail: leeza@amdesignltd.co.uk

PROJECT
WHITEHORSES
CLYDE ROAD
FELPHAM
PO22 7AH
PROJECT STAGE
PLANNING

DRAWING
BUILDING PLANS
EXISTING & PROPOSED
DRAWING No
466/02
SCALE 1:100
DATE APRIL 2026
REVISION
DRAWN LA
CHECKED

paper size A3	
LETTER	REVISION
DATE	

This scheme is subject to town planning and all other necessary consents. All dimensions and levels to be checked on site. This drawing is to be read in conjunction with other relevant drawings and documents. Report all discrepancies to the Architect before work commences. AM Design is the trading name of AM Design Ltd © AM Design Ltd. All rights reserved.