



This drawing and its contents are the strict copyright of Architectura Design. No reproduction without permission. Do not scale. Written dimensions to be used where given. All dimensions and details to be checked on site. FOR PLANNING PURPOSES ONLY

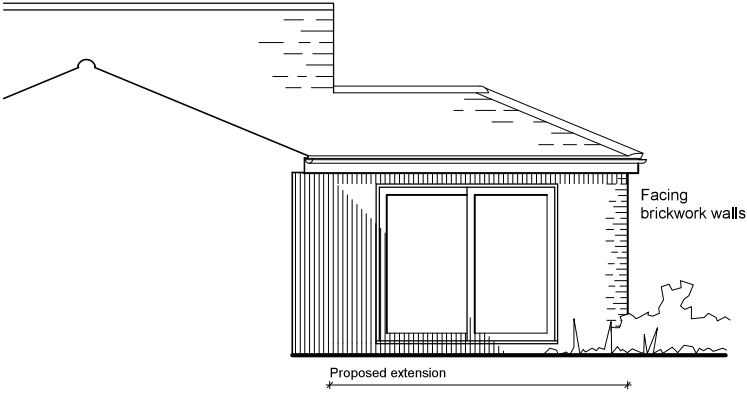


West Elevation




North Elevation

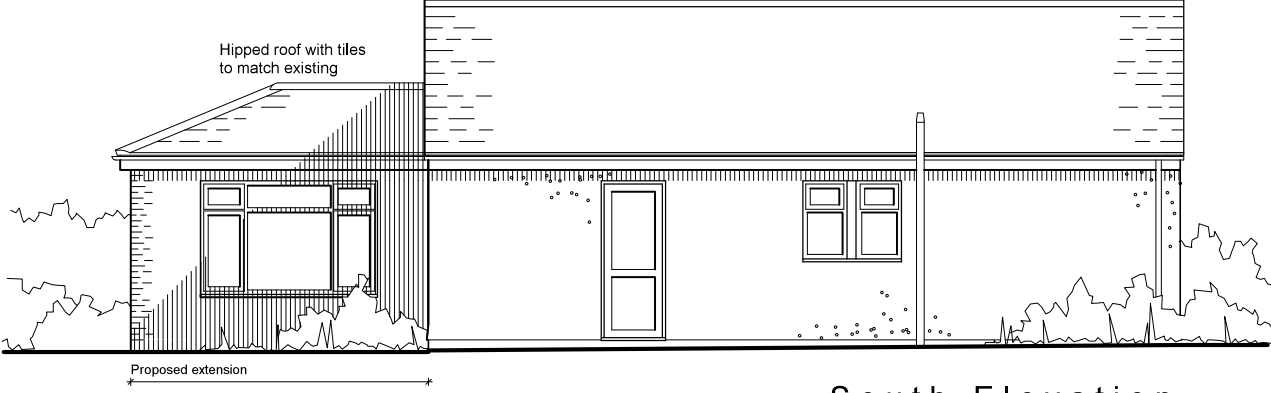

South Elevation

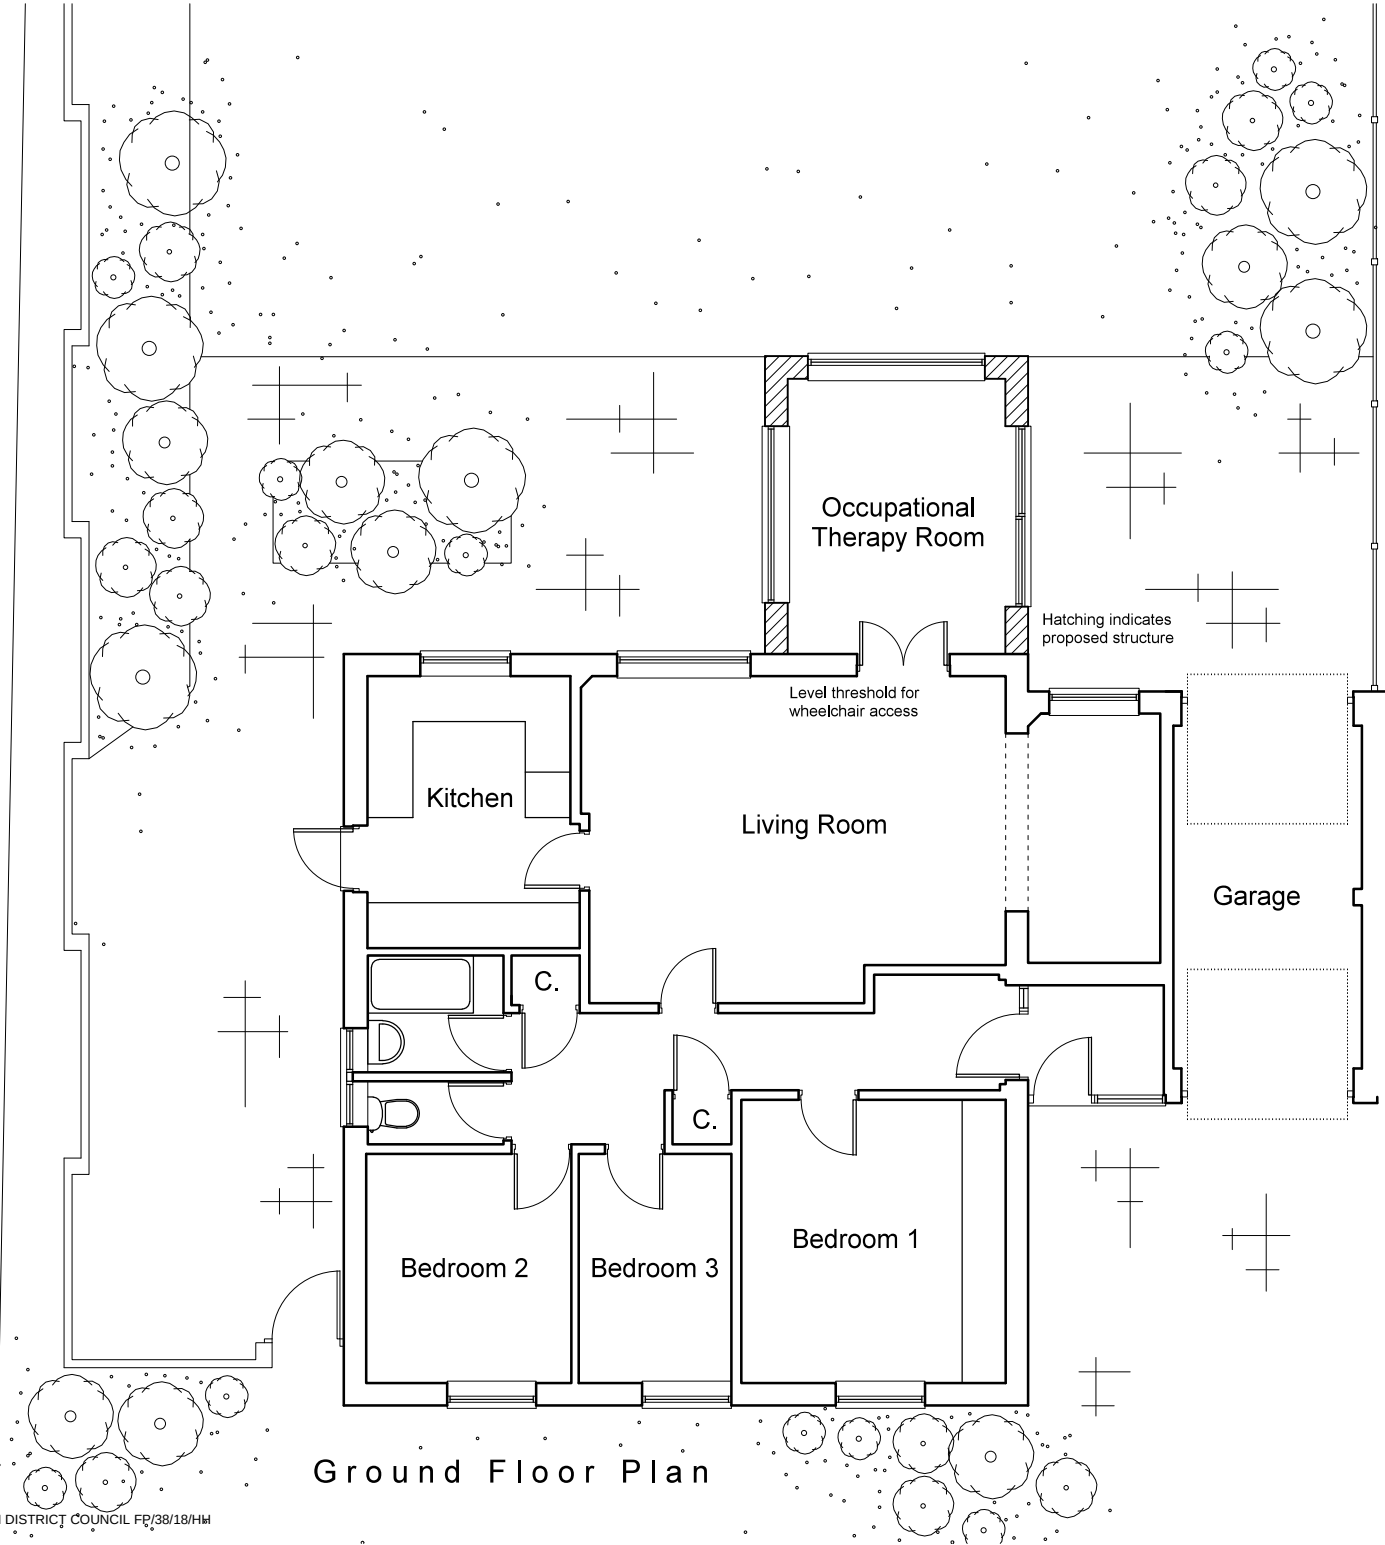

Ground Floor Plan

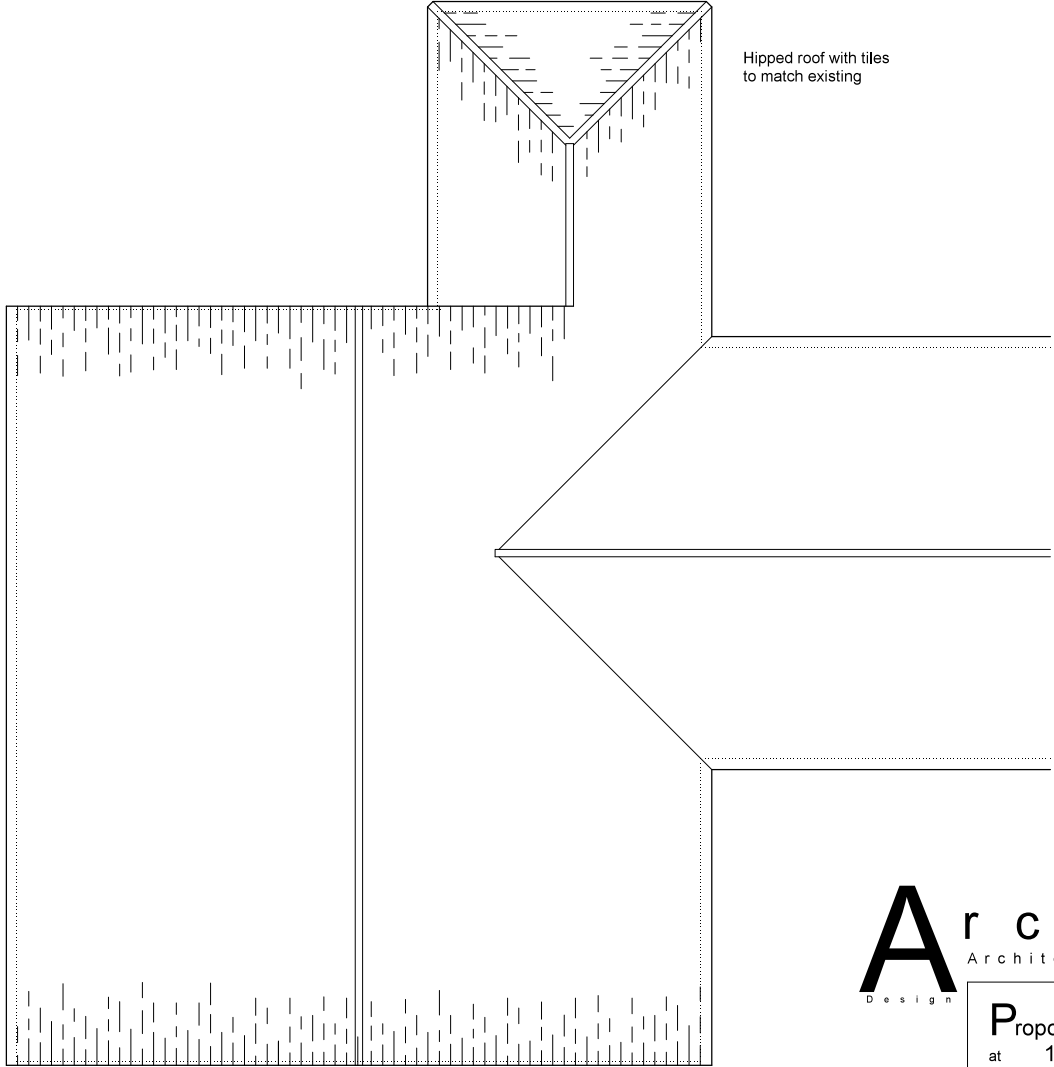

Roof Plan

0 1 2 3 4 metres

Architectura
Architectural Design & Drawing Service

Proposed Extension and Alterations
at 1 Avon Close, Bognor Regis
for Mr and Mrs Howard

Drawing P02 February 2018 Scale 1:100 @ A3
Planning Drawing - Proposed Plans and Elevations