



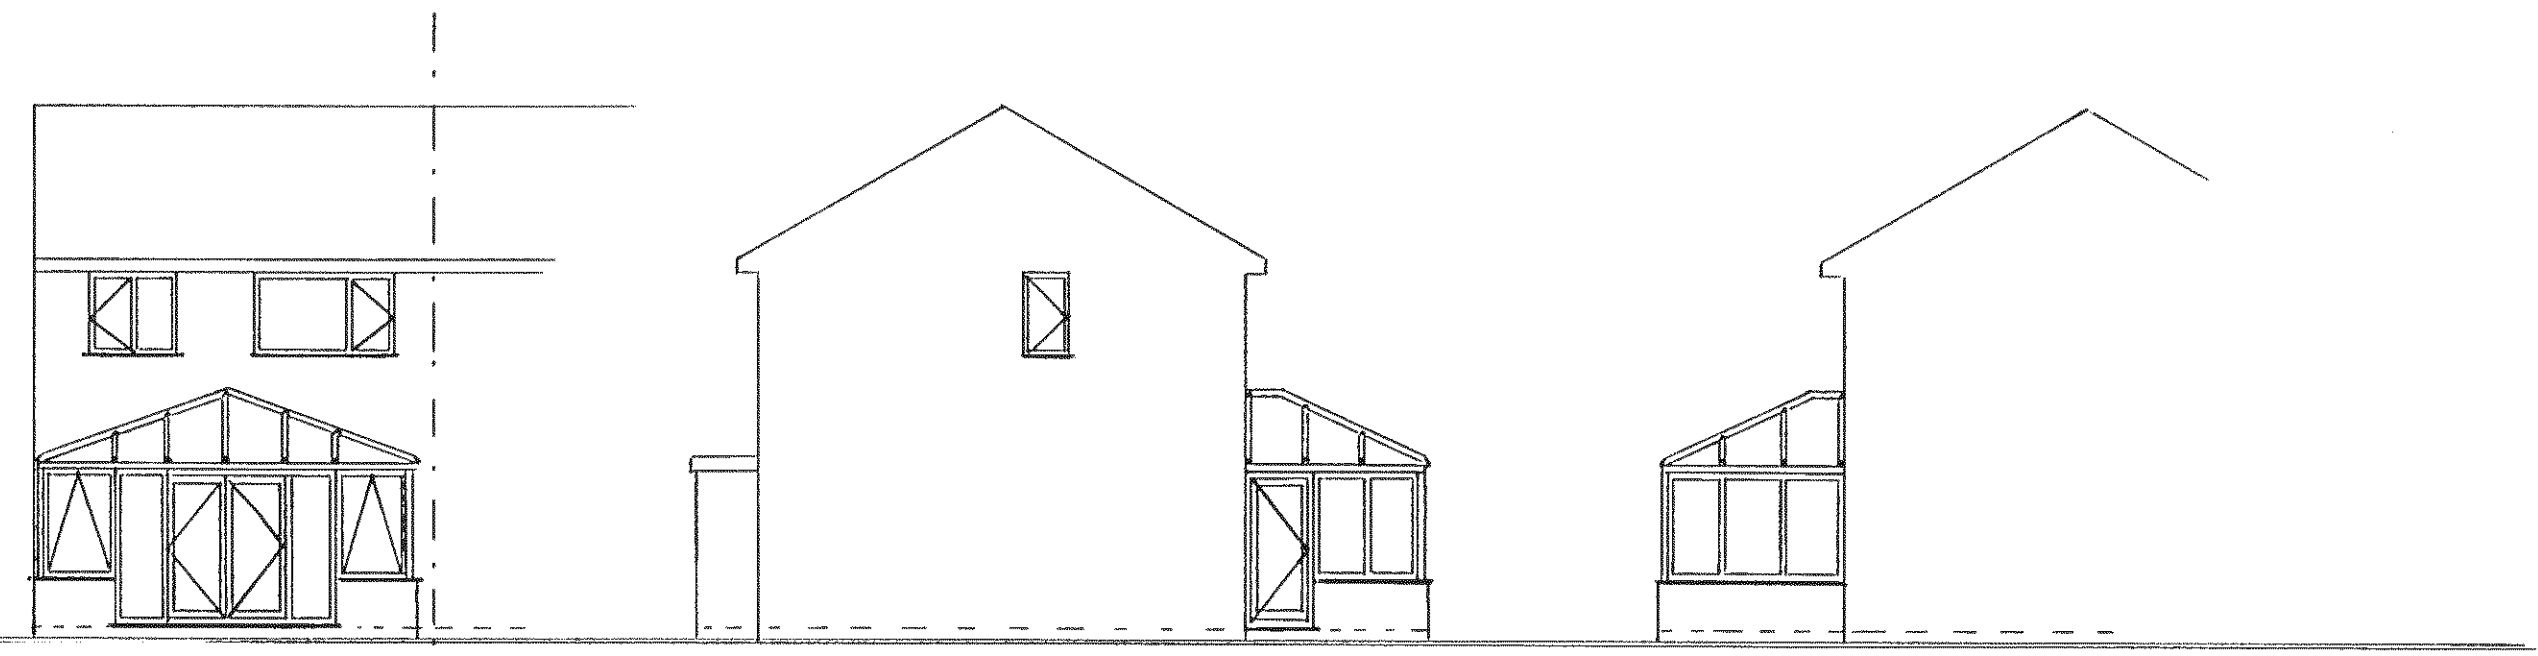


EXISTING REAR ELEVATION

EXISTING SIDE ELEVATIONS

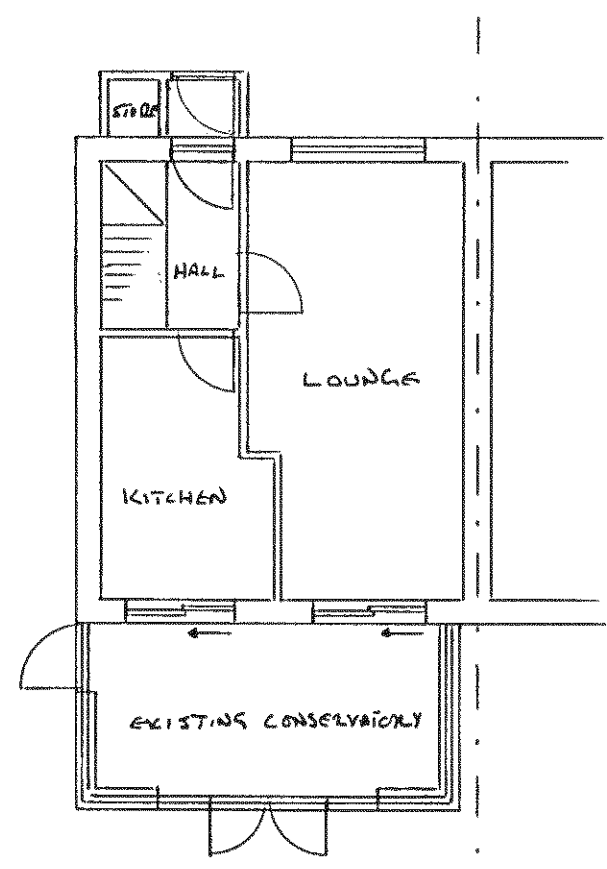

EXISTING GROUND FLOOR PLAN

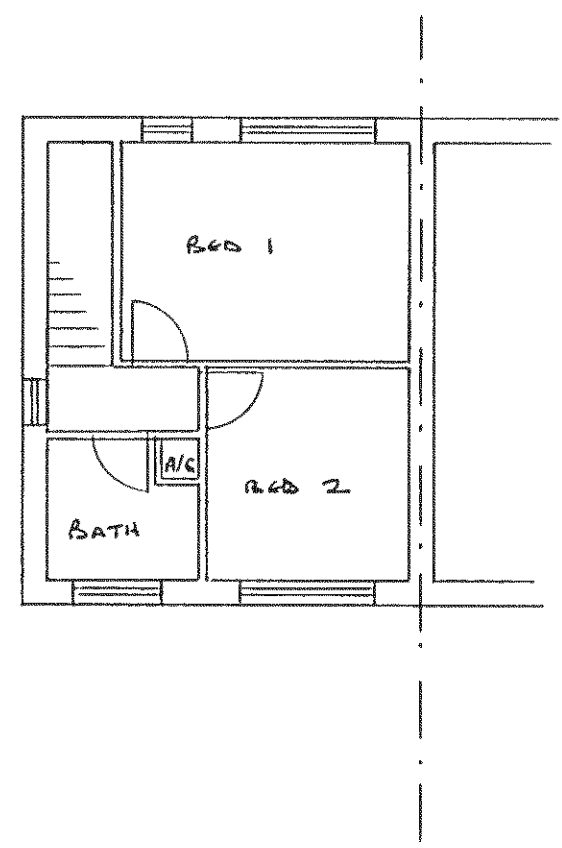

EXISTING 1ST FLOOR PLAN

EXISTING PLANS + ELEVATIONS AT :-	
49 FLANSHAM PARK	
BOGNOR REGIS	
WEST SUSSEX	
PO22 6QH	
SCALE 1:100	27.2.12
DRAWN BY	JOHN SACKETT