



FP/39/12

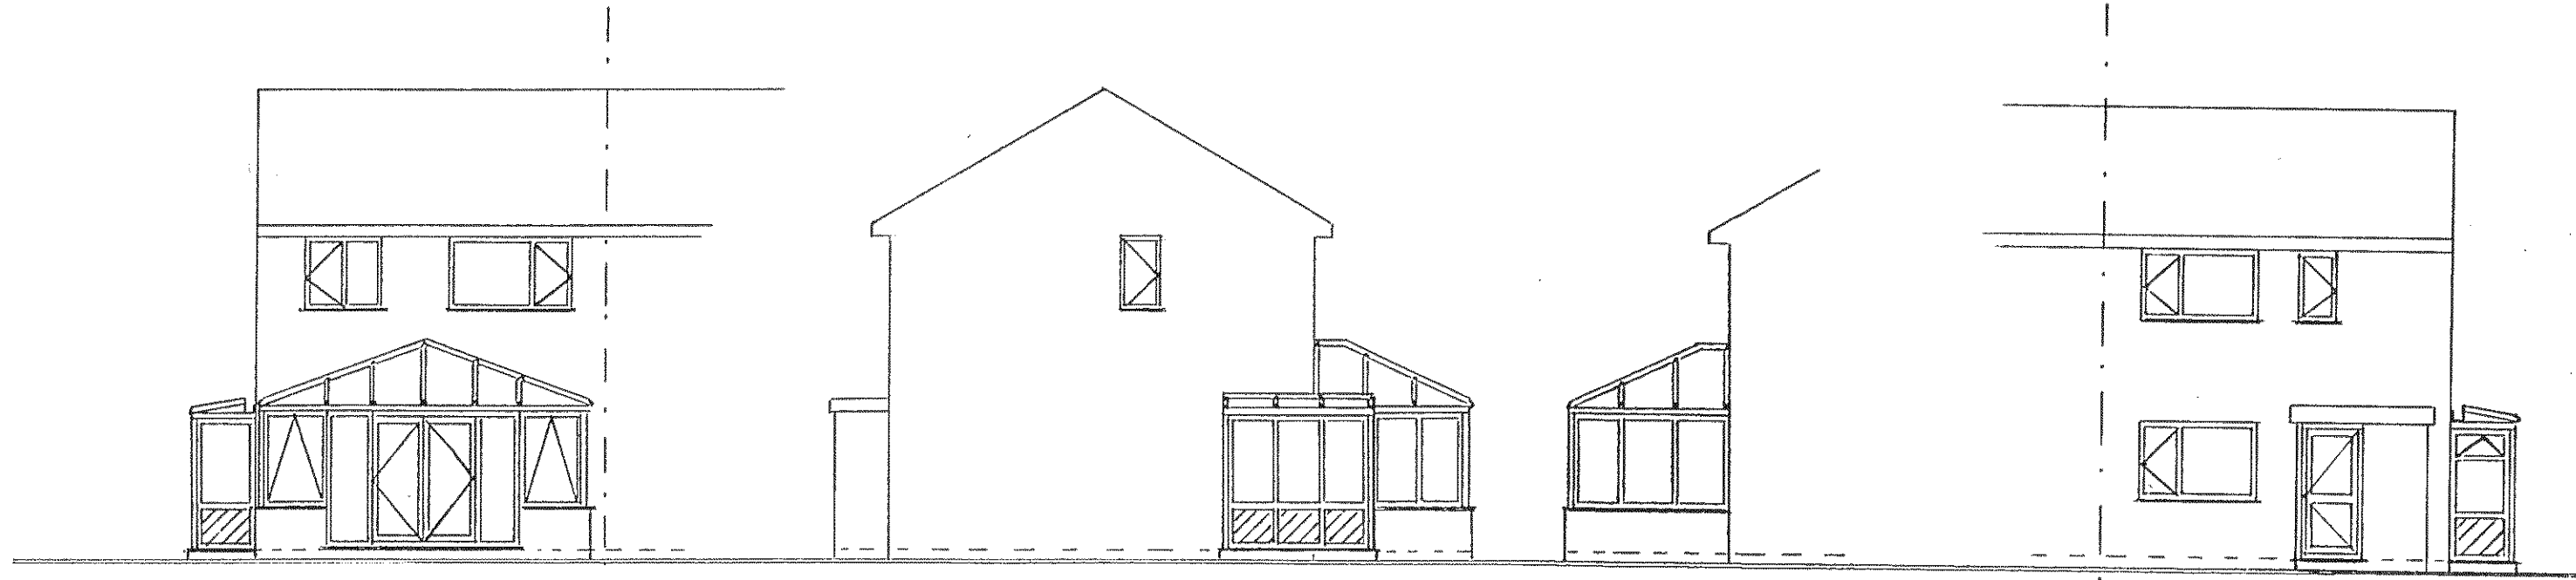


PROPOSED REAR ELEVATION

PROPOSED SIDE ELEVATIONS

PROPOSED FRONT ELEVATION

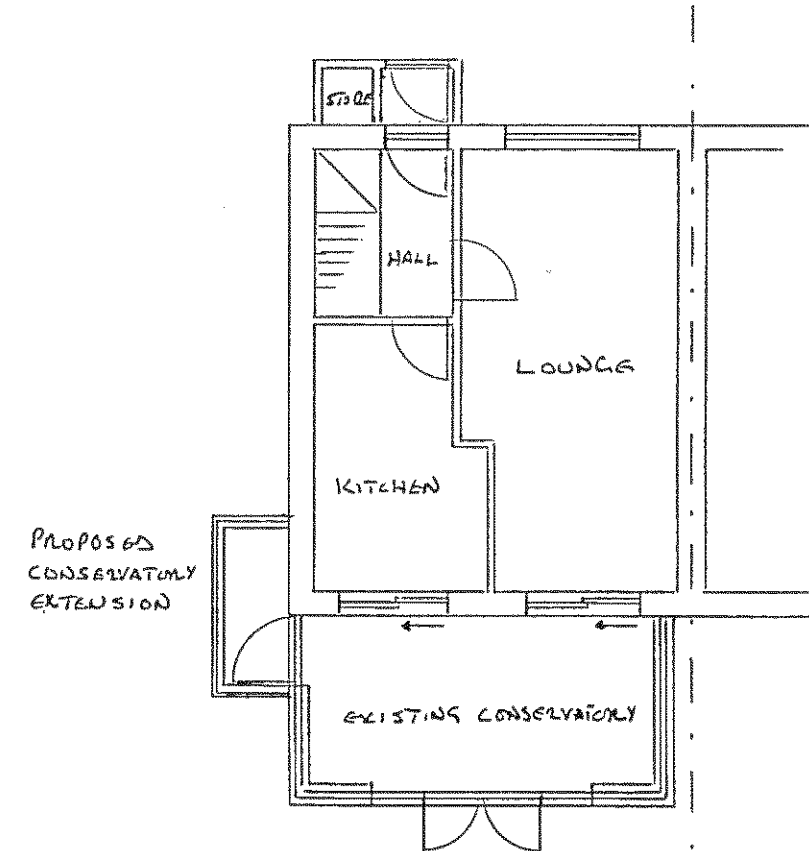

PROPOSED GROUND FLOOR PLAN

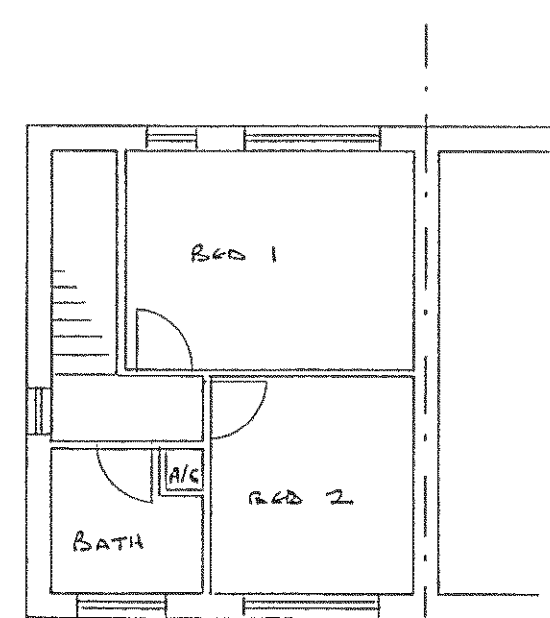

PROPOSED 1st FLOOR PLAN

PROPOSED PLANS & ELEVATIONS AT:-	
49 FLANSHAM PARK	
BOGNOR REGIS	
WEST SUSSEX	
PO22 6QH	
SCALE 1:100	27.2.12
DRAWN BY	JOHN SACKETT