



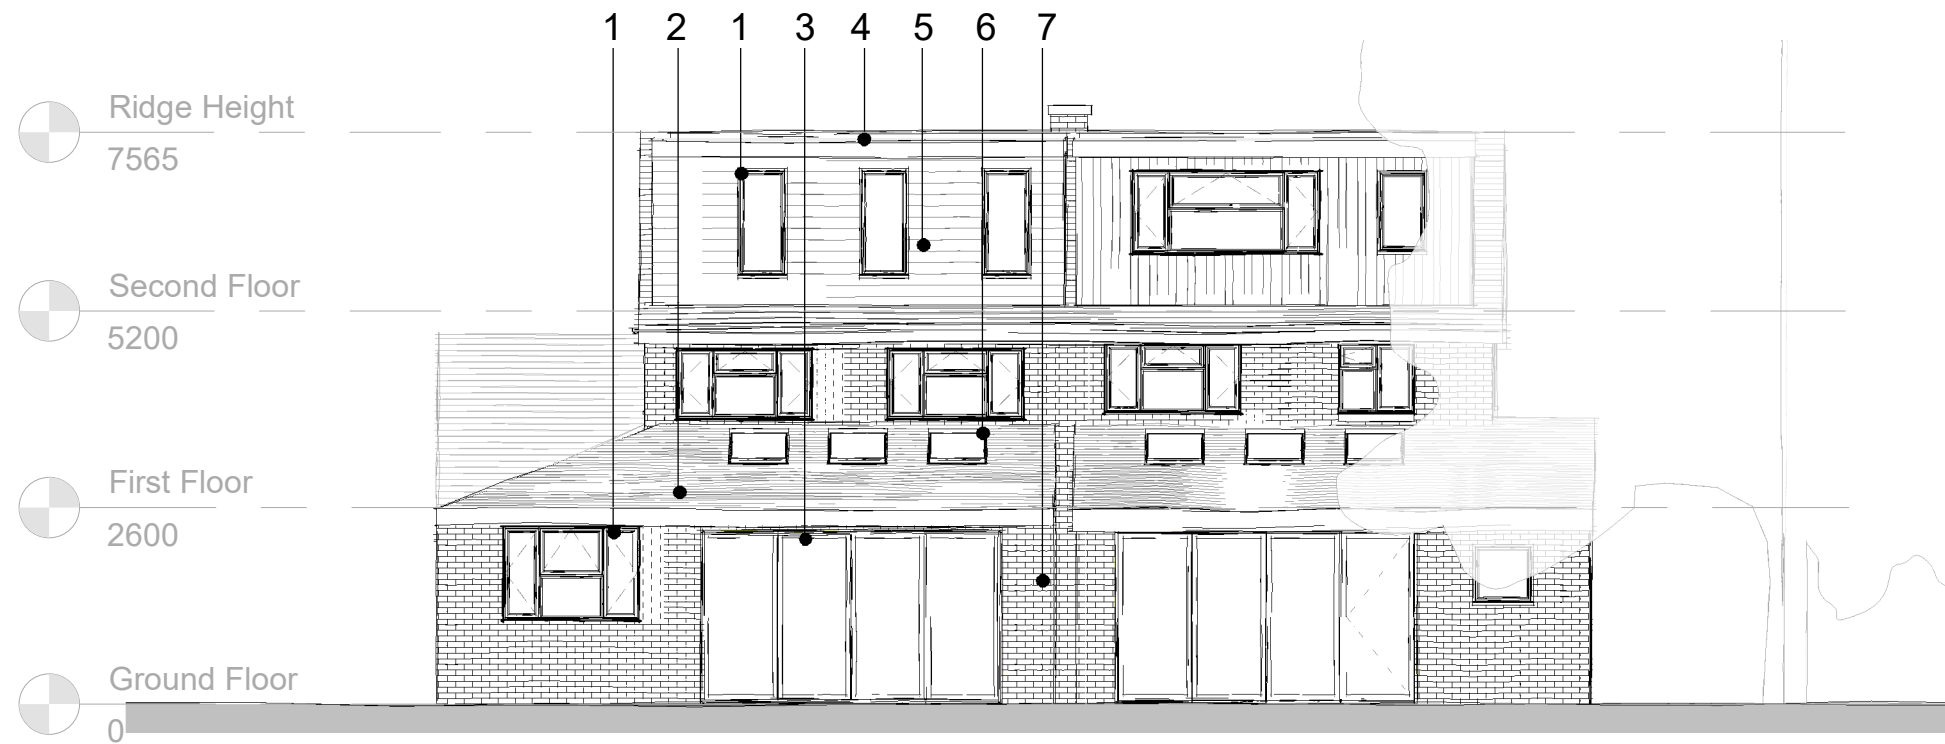


North Elevation

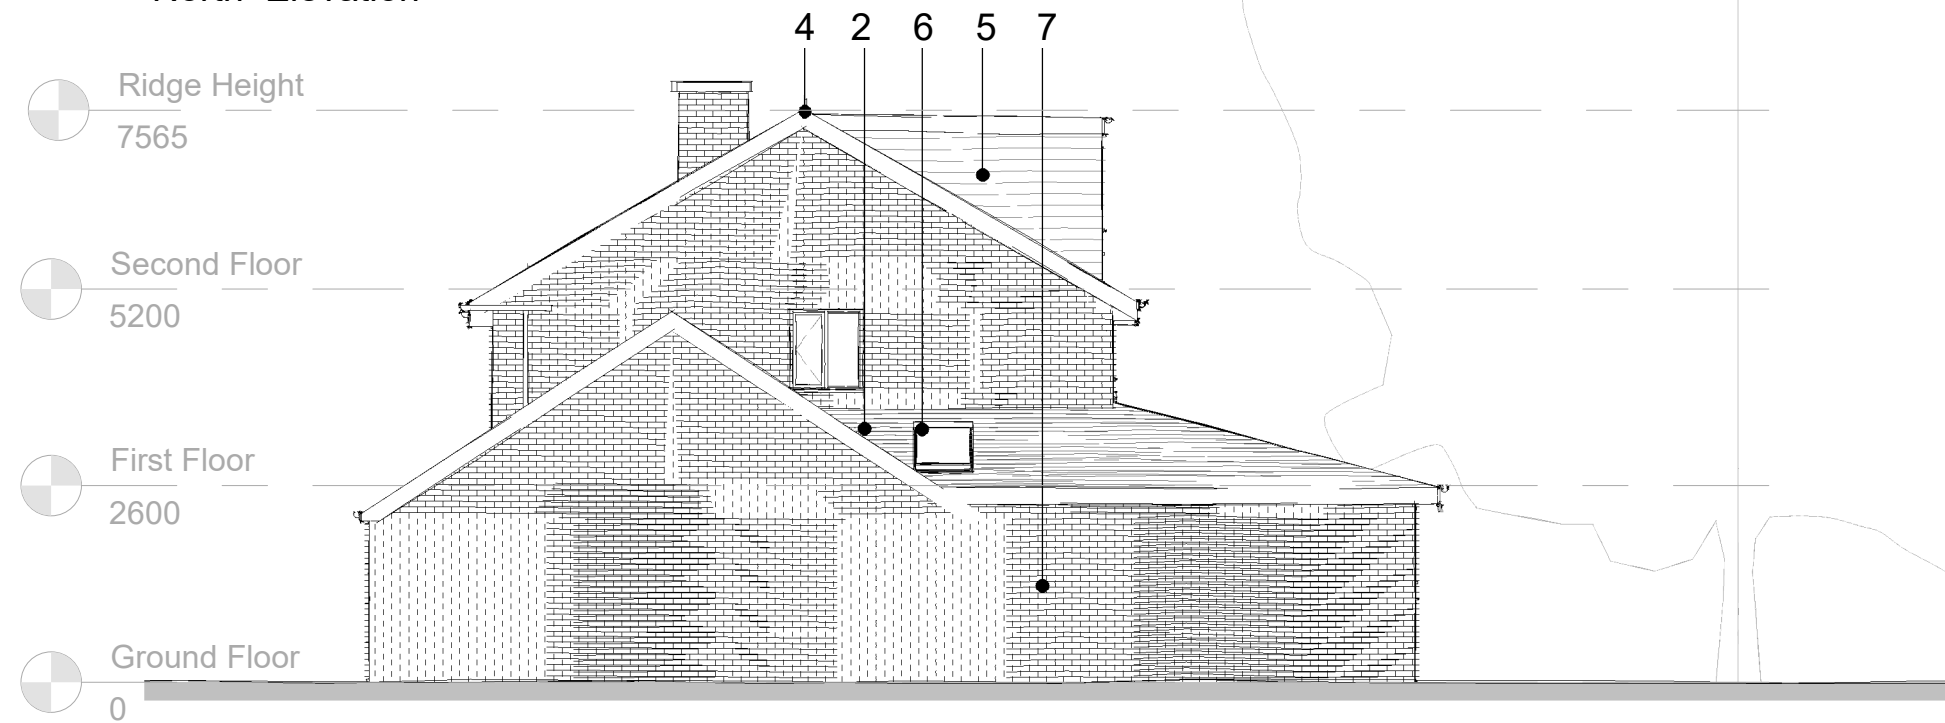

East Elevation

- 1. Light grey aluminium windows or similar
- 2. Smooth grey concrete interlocking roof tiles or similar
- 3. Light grey aluminium French doors or similar
- 4. Felt flat roof
- 5. Grey man-made slate tile cladding or similar
- 6. Light grey Velux window or similar
- 7. Buff multi brick or similar

 

ALL RIGHTS RESERVED
NO REPRODUCTION UNLESS WRITTEN CONSENT GIVEN

This is a COLOURED DAWING
If this text does not appear the drawing may not be represented properly

Rev.	AMENDMENT	DATE
1		28/03/26
2		29/03/26
3		30/03/26
4	General Amendments to Drawing	14/04/26
5	Amended at Planner's Request	06/06/26

Sam Baker & Heather Bryant
21 Westmorland Drive
Proposed North & East Elevations

DRAWN: Mimi Hopkins

JOB / DRAWING No.
21W 204-00B
Sheet Size.
A3

REVISION
5