


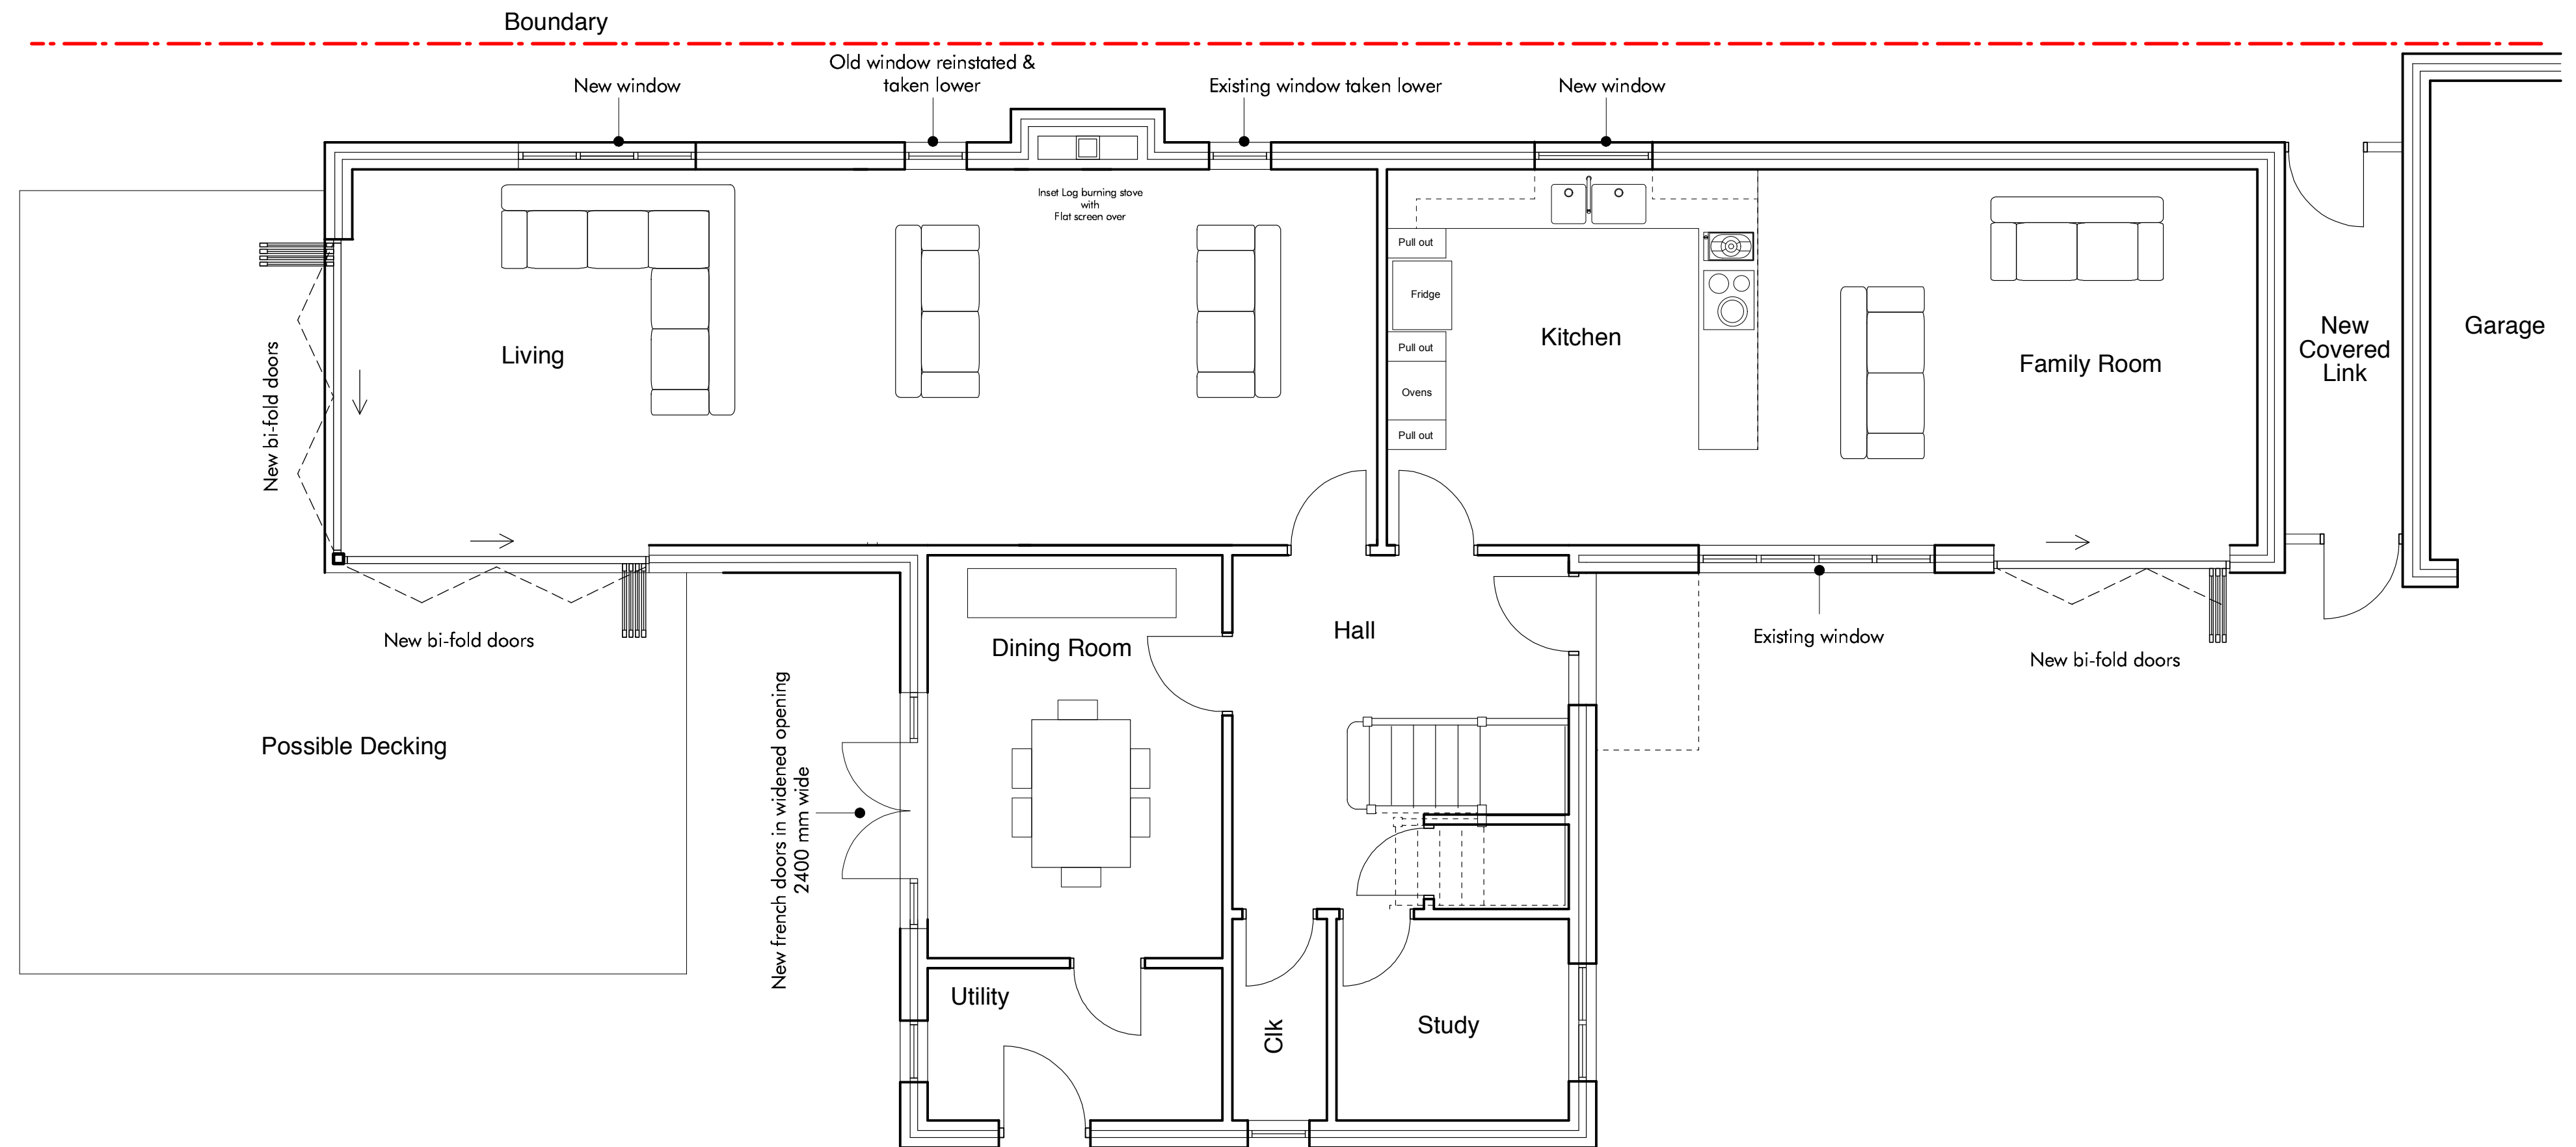

Proposed Floor Plan

IVON BLUMER ARCHITECTS LTD

PROJECT	No 4 Jacken Close	DATE	18/01/2014
TITLE	Proposed Plans	DRG NO	IBA/406/04
SCALE	1 : 50	REVISIONS	