




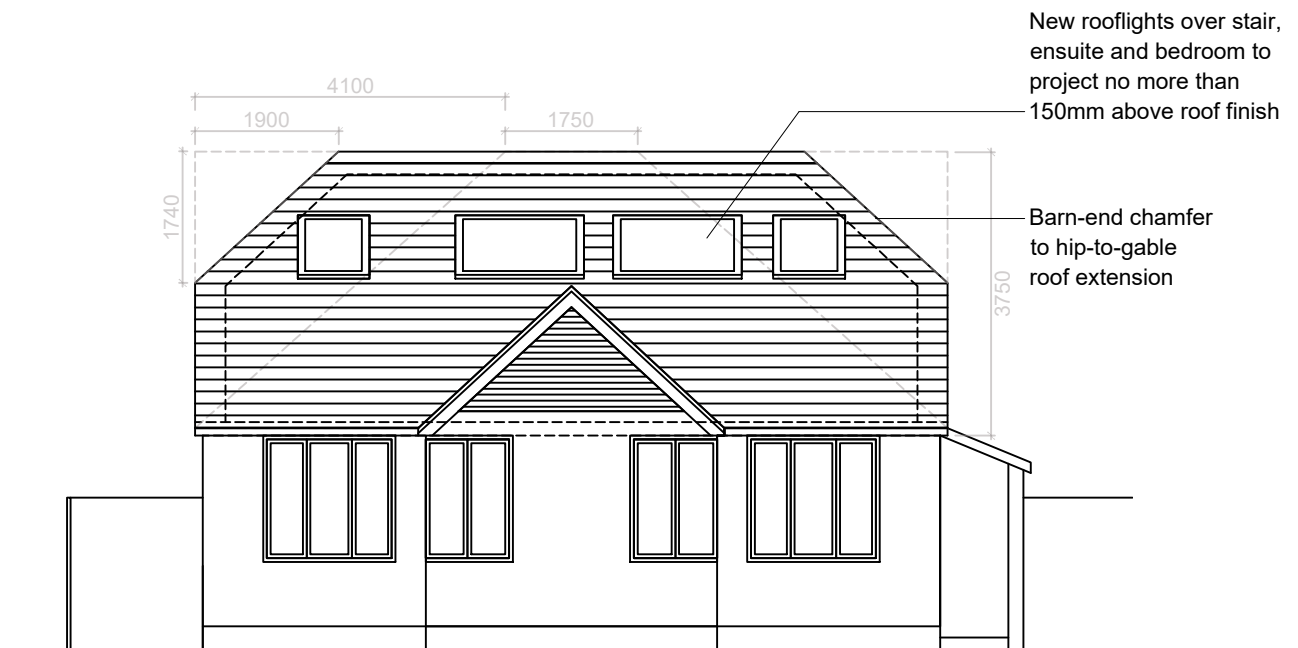

PROPOSED FRONT (NORTH) ELEVATION

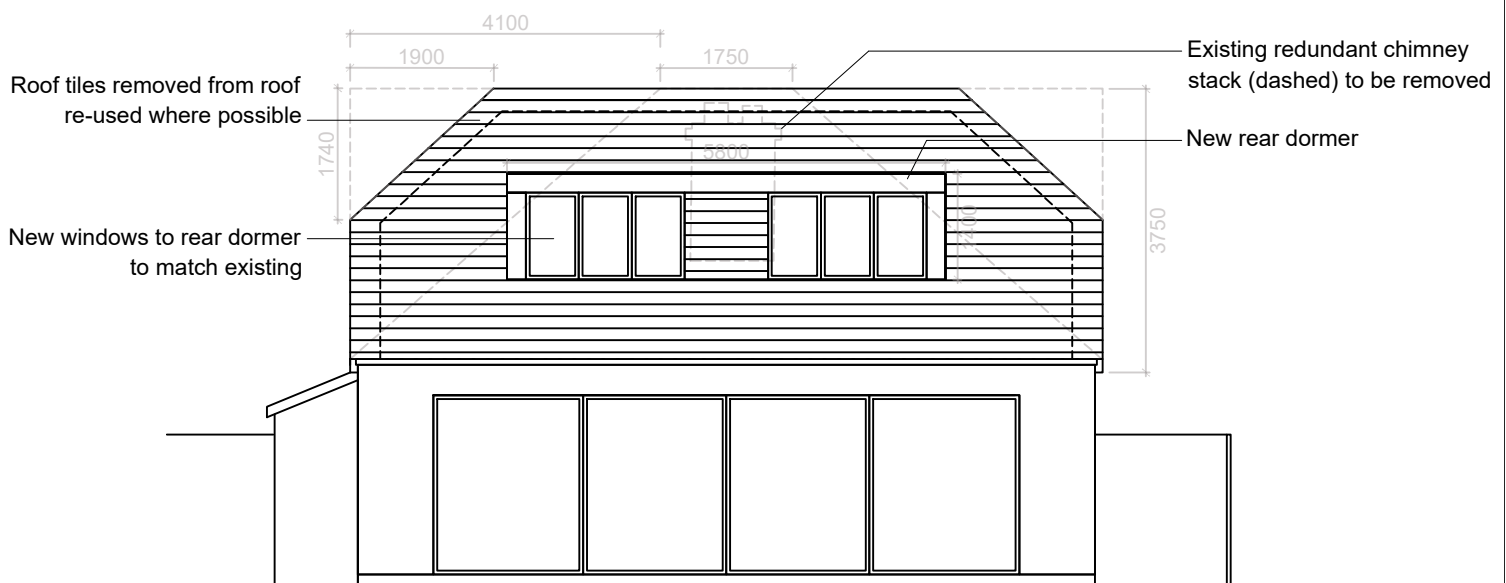

PROPOSED REAR (SOUTH) ELEVATION

 

Do not scale from this drawing
All dimensions to be checked on site

ARLUN DISTRICT COUNCIL FP/40/21/CLP

TITLE

Proposed

DATE

23.02.21

SCALE

1:100@A4

PROJECT

10 Bereweeke Road
Felpham
PO22 7EQ

DWG

Front & Rear Elevations

STATUS

Information

DWG NO

204

DWN BY

DM

REV

-