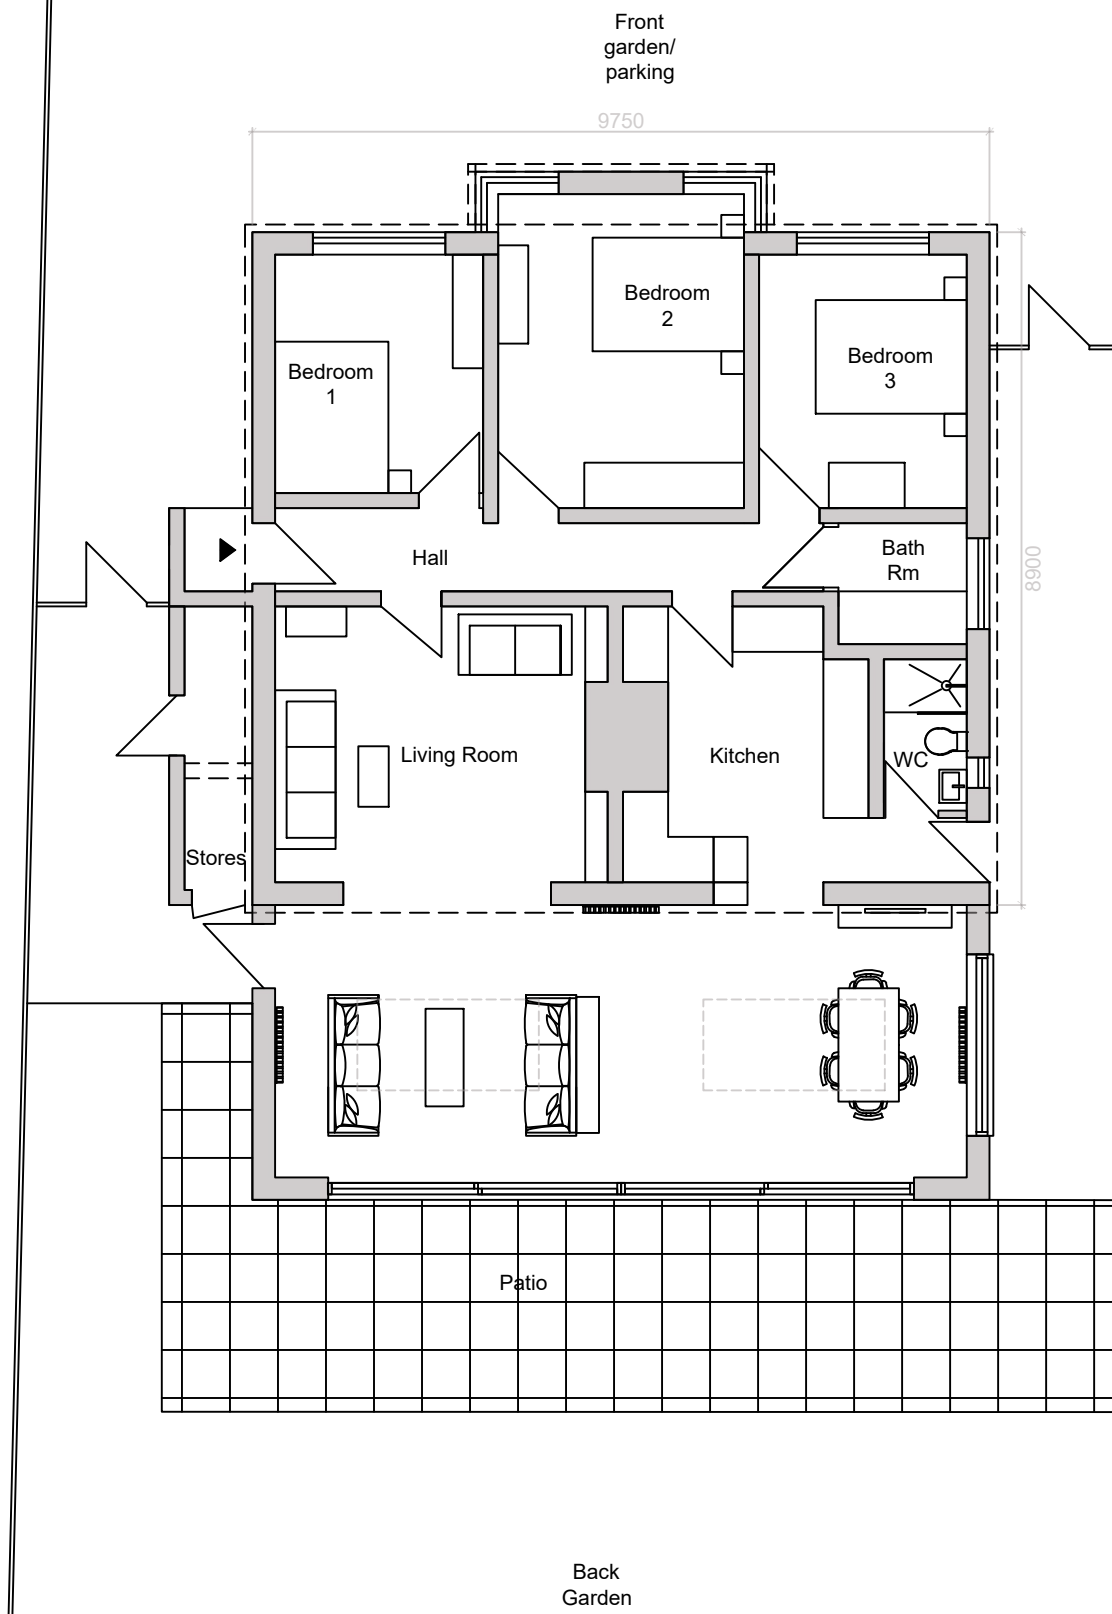


Do not scale from this drawing
All dimensions to be checked on site

ARLUN DISTRICT COUNCIL EP/40/21/CLP

PROJECT
10 Bereweeke Road
Felpham
PO22 7EQ

TITLE
Existing

DWG
Ground Floor Plan

DWG NO
101

DATE
23.02.21

STATUS
Information

SCALE
1:100@A4

DWN BY
DM

REV
-