




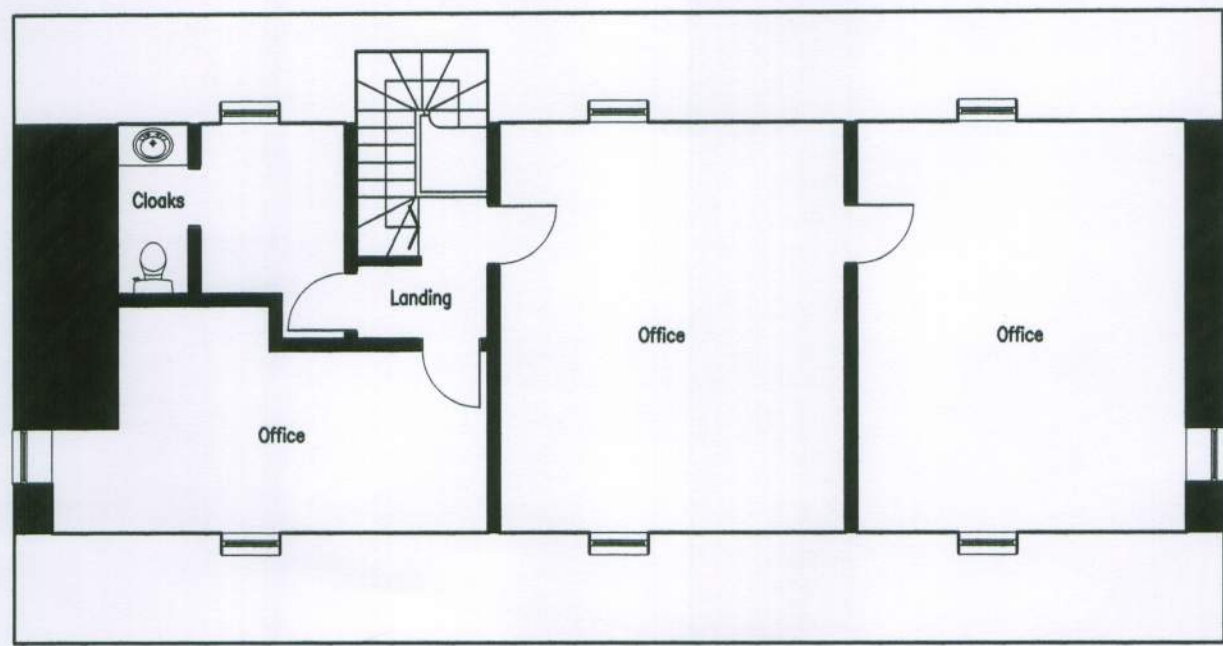


EXISTING SECOND FLOOR PLAN
Scale 1:100

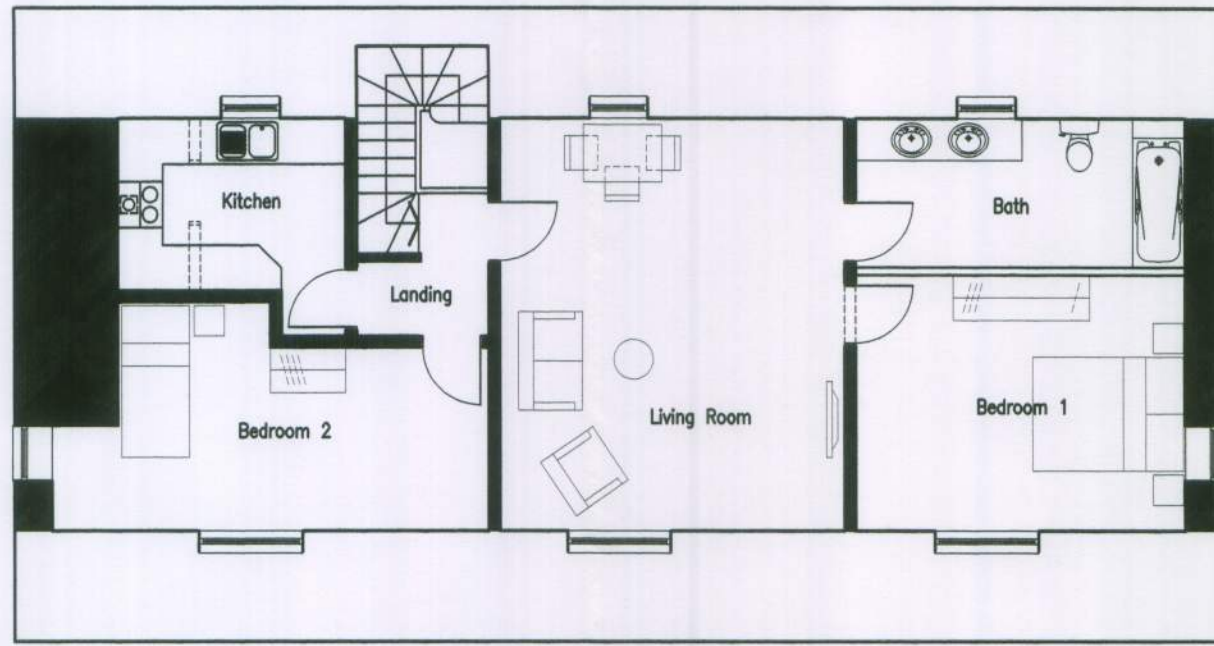


PROPOSED SECOND FLOOR PLAN
Scale 1:100

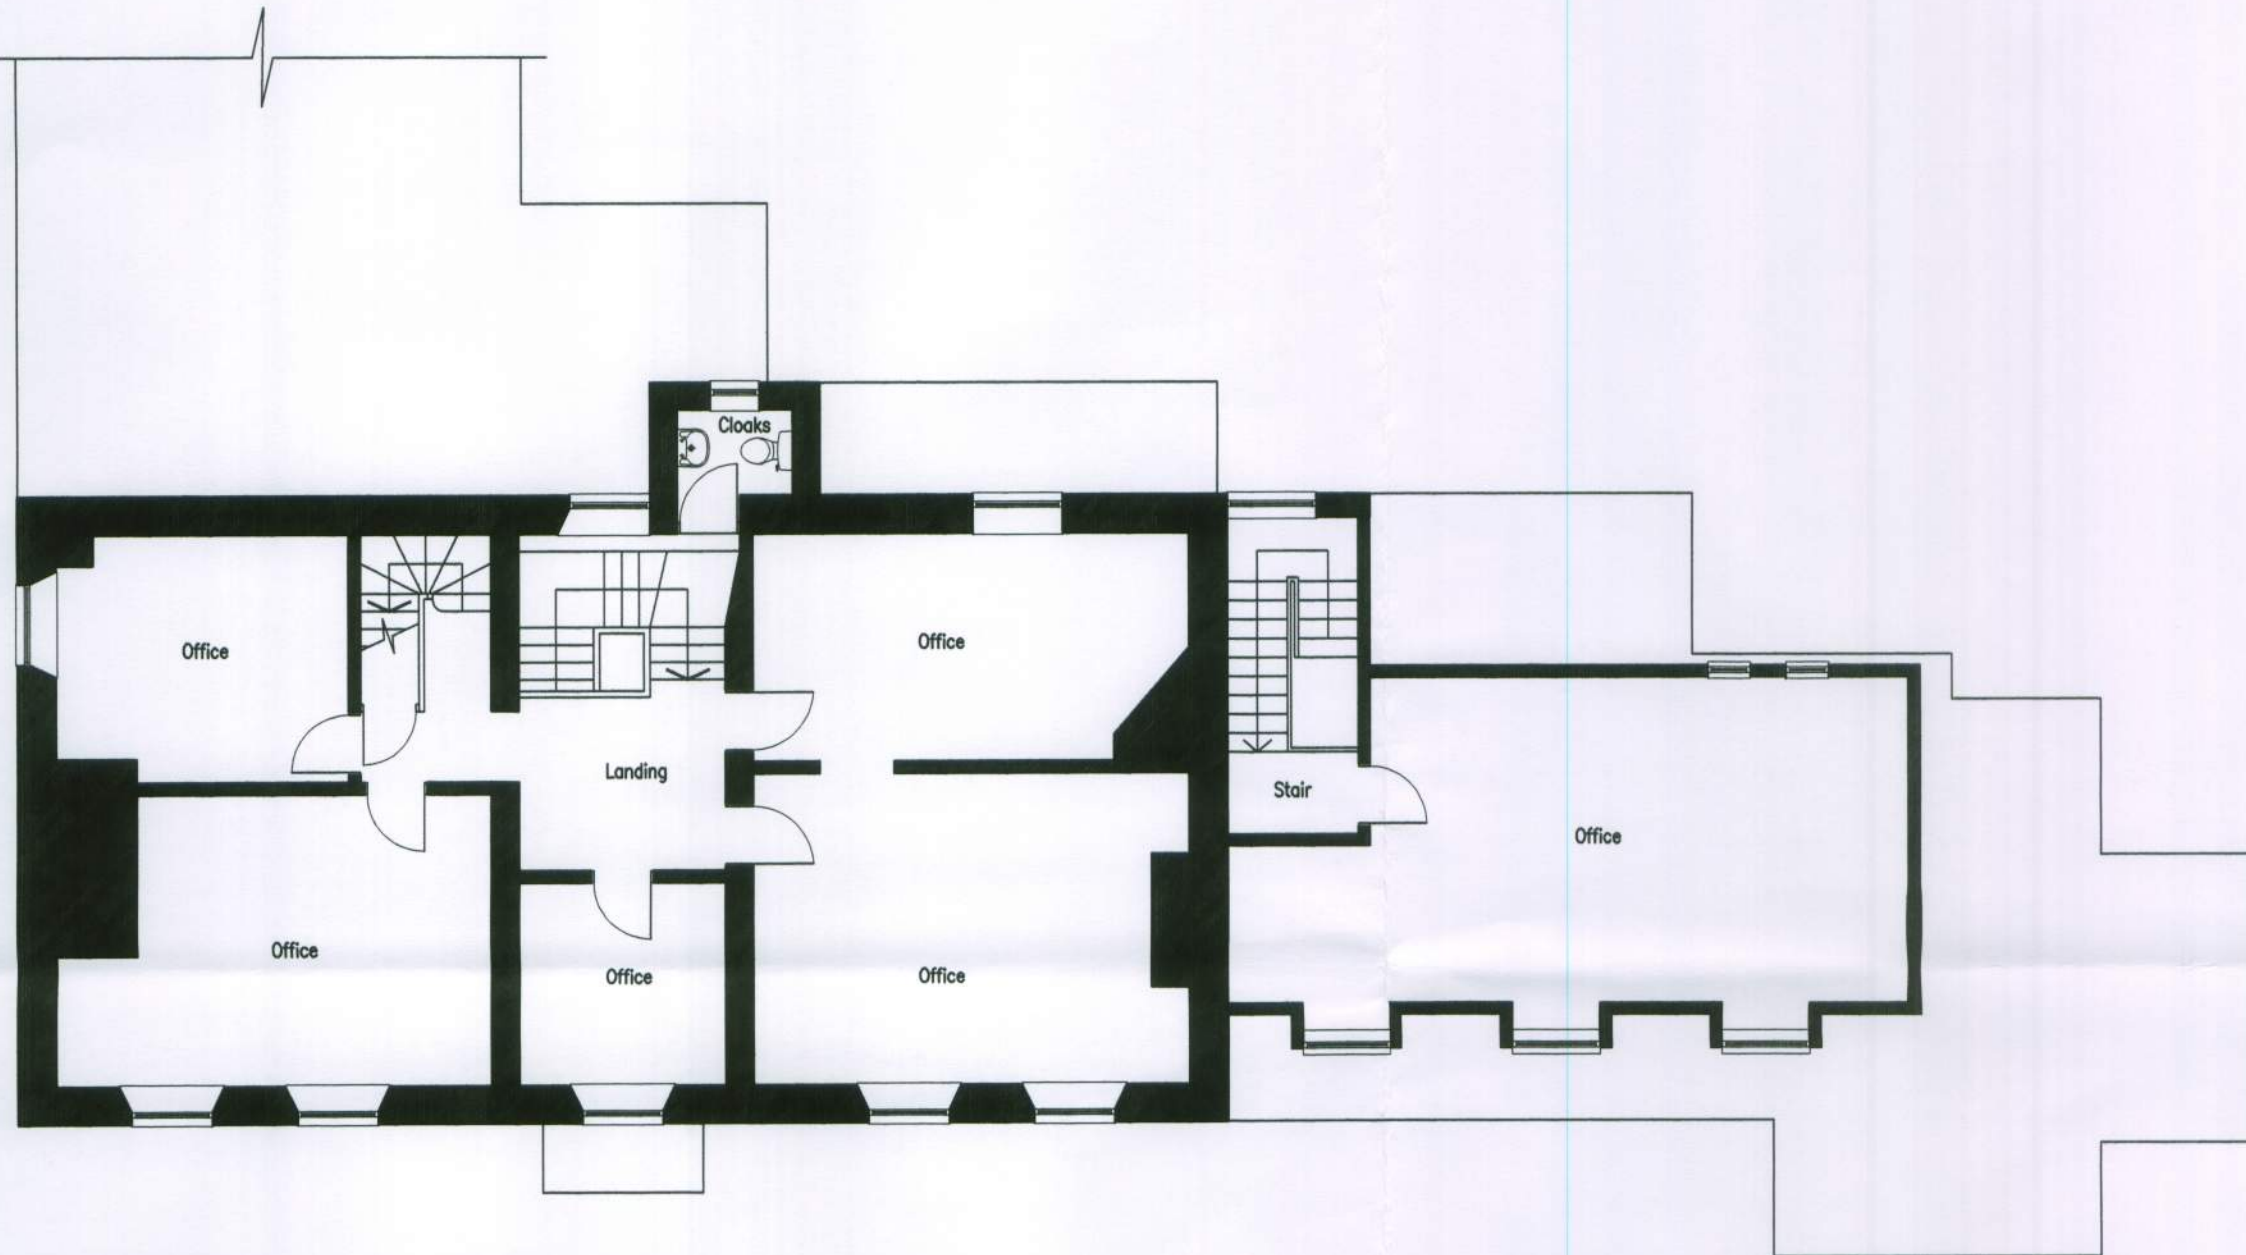



EXISTING FIRST FLOOR PLAN
Scale 1:100

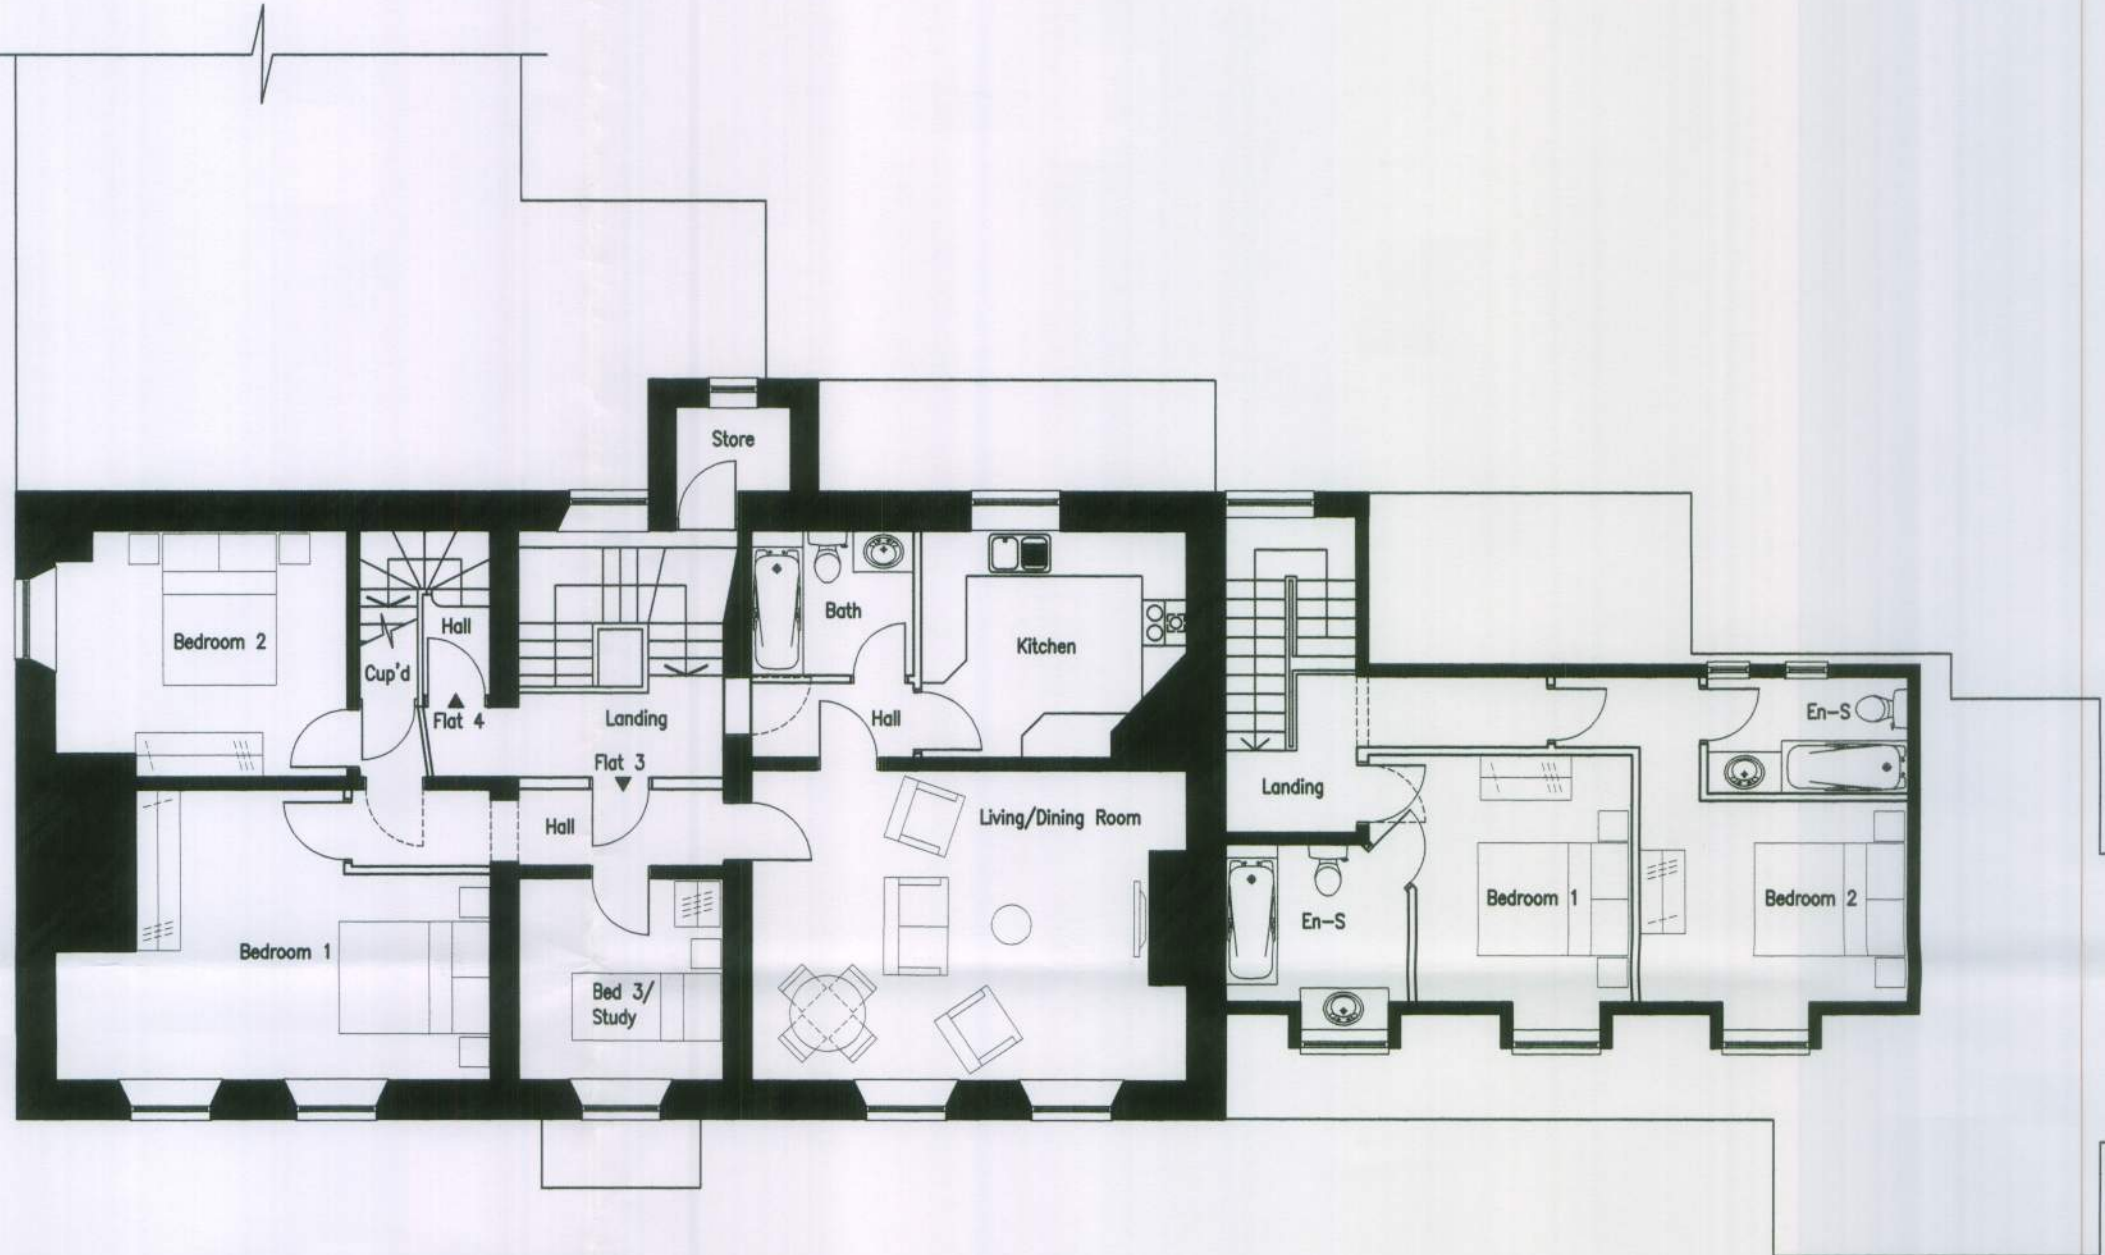

PROPOSED FIRST FLOOR PLAN
Scale 1:100

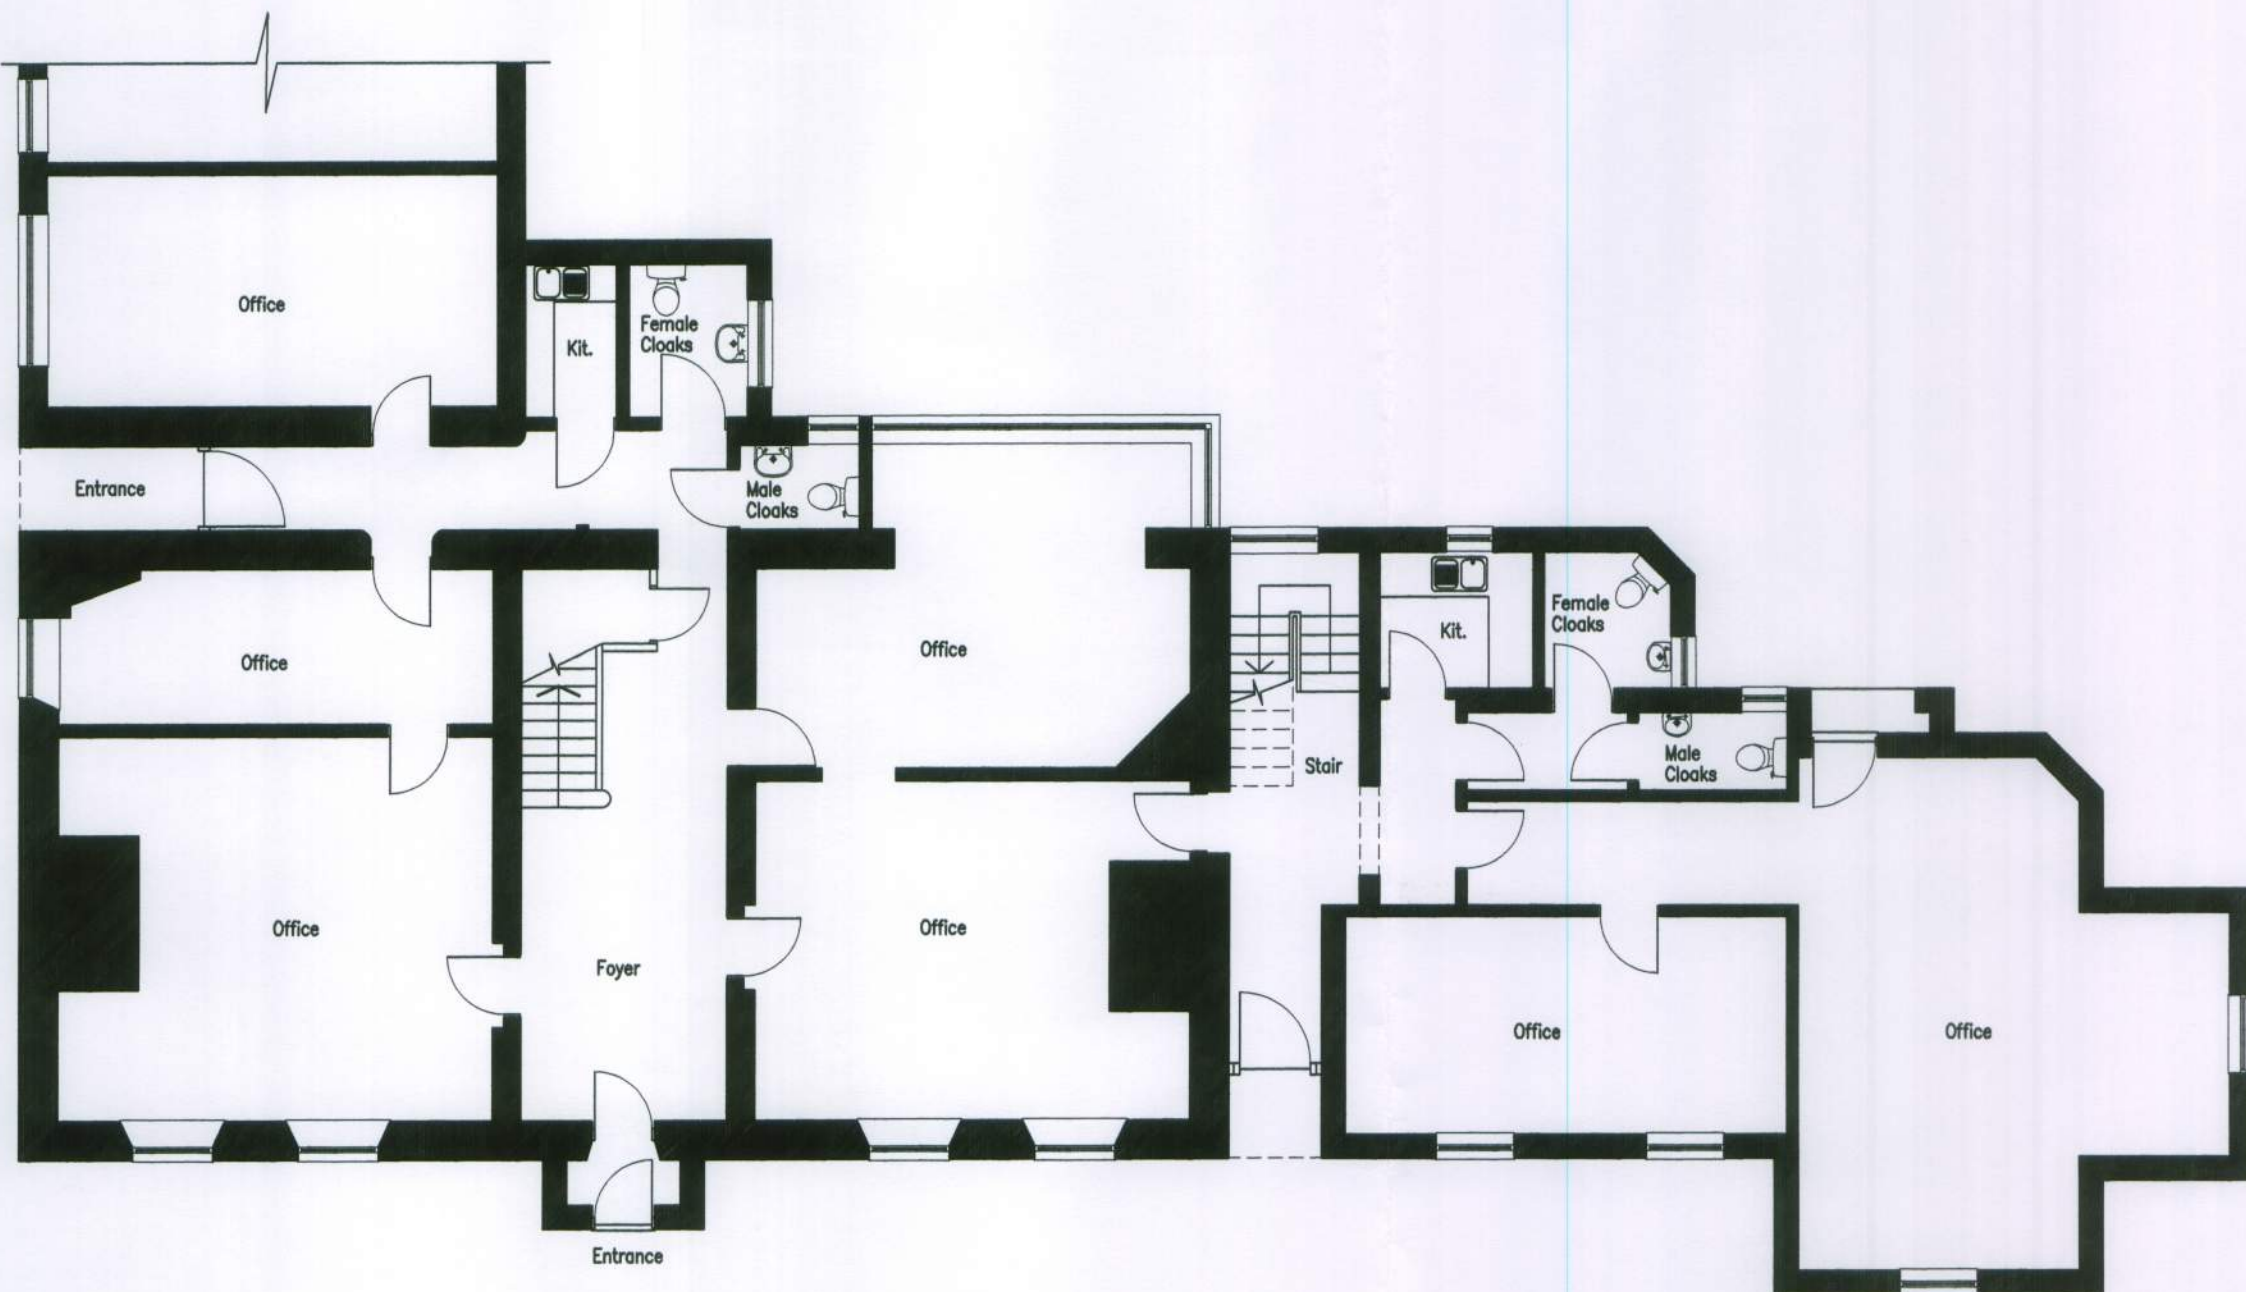

EXISTING GROUND FLOOR PLAN
Scale 1:100

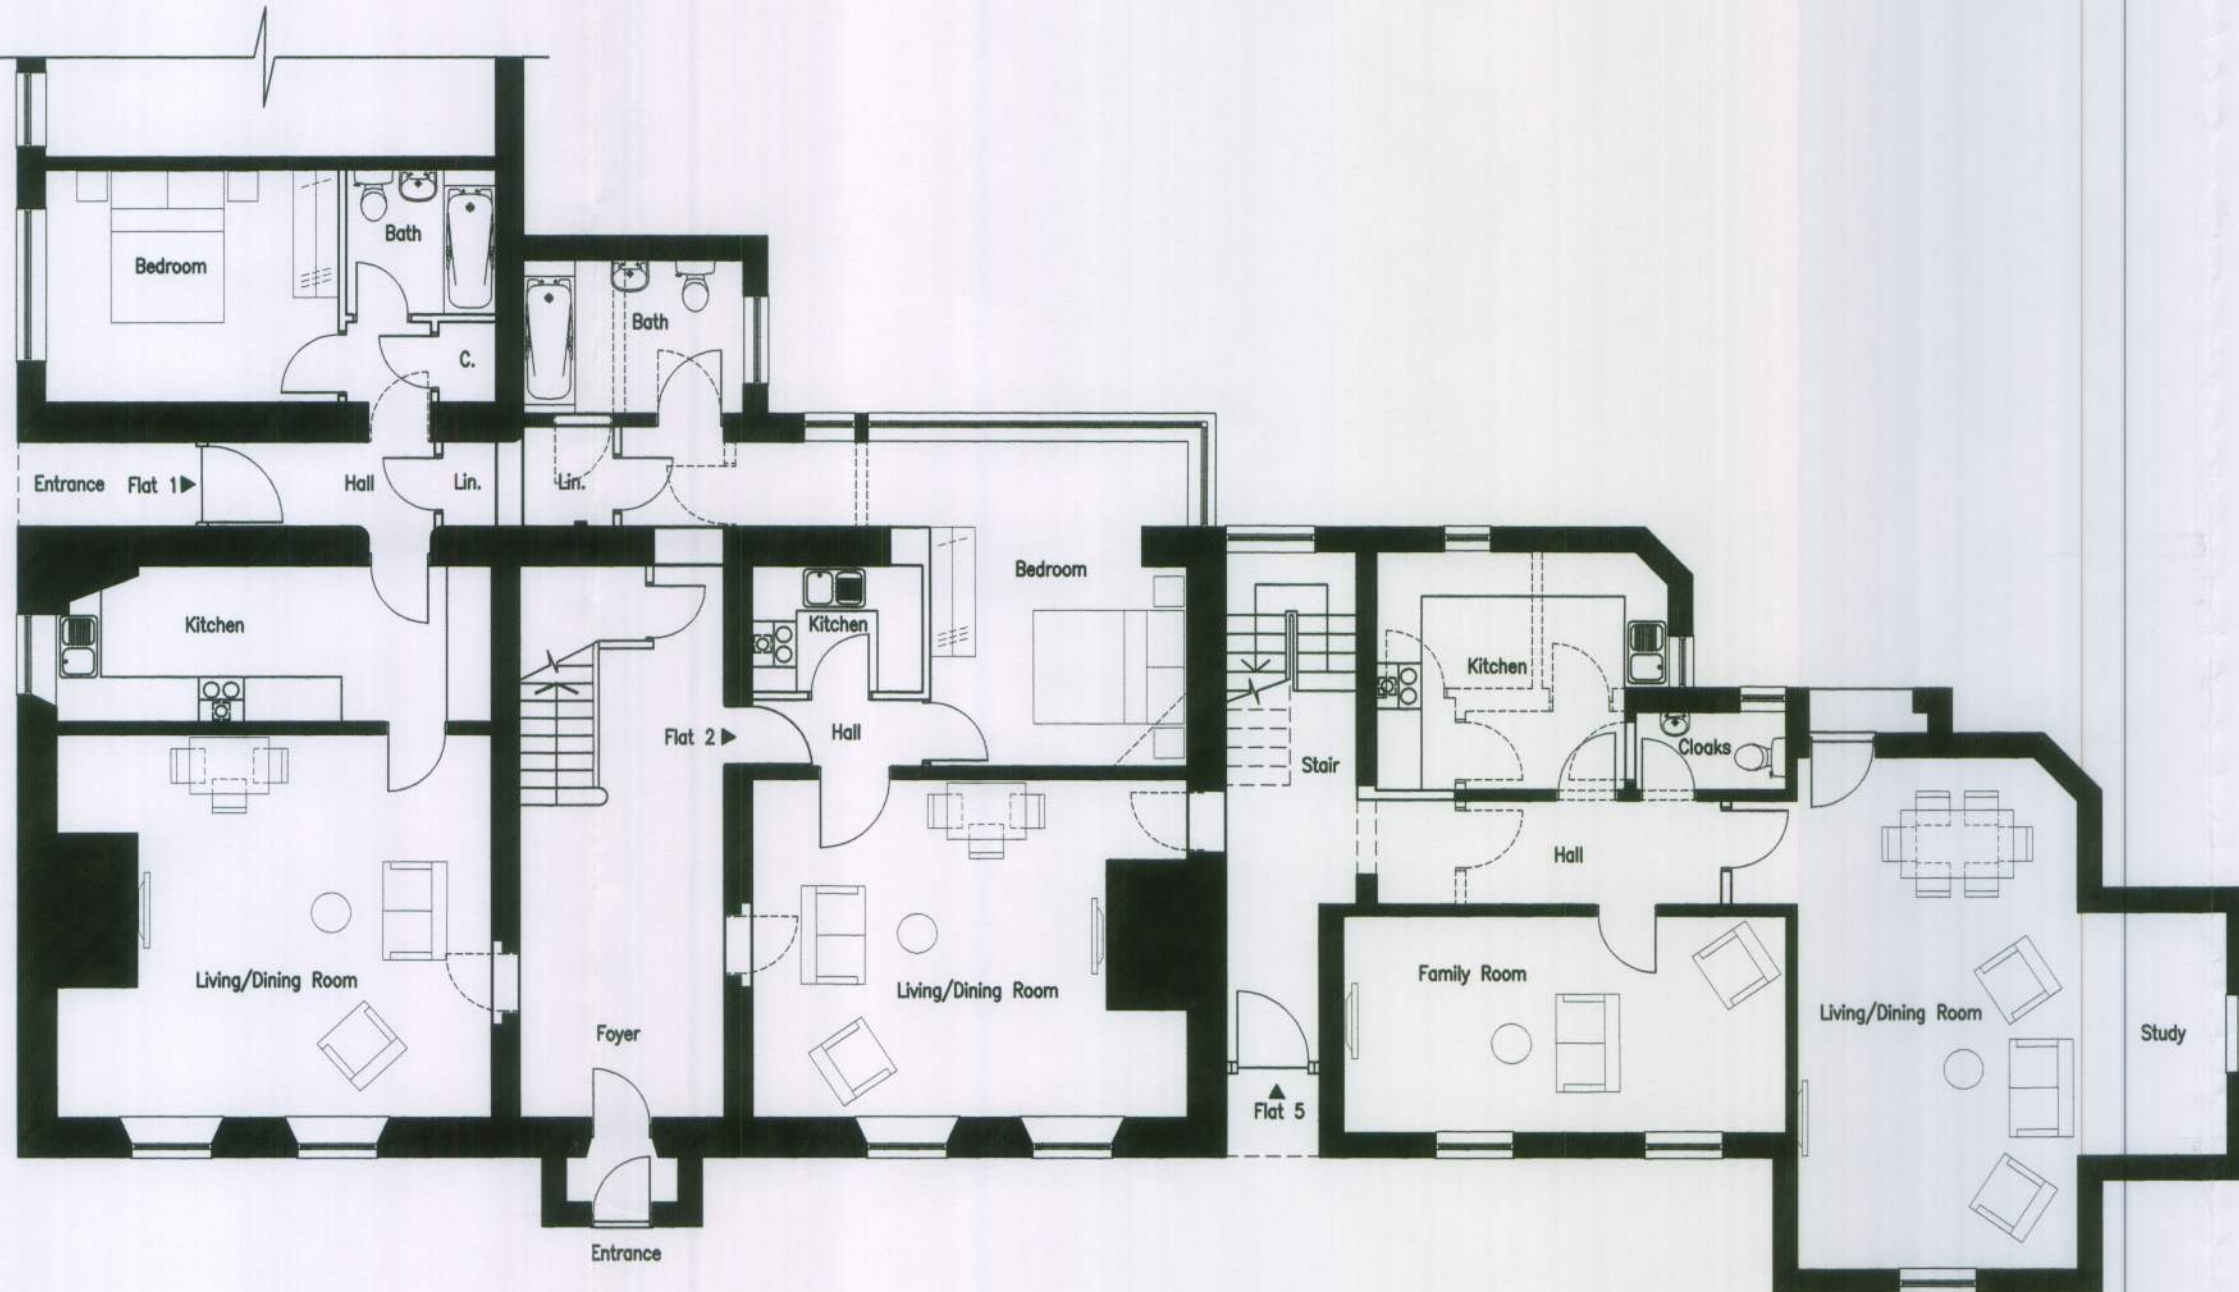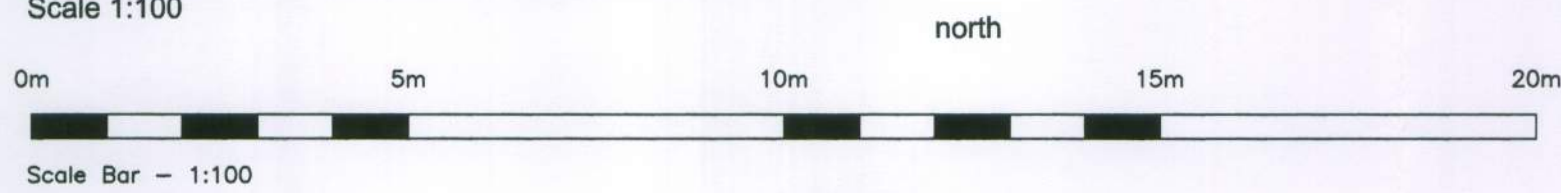


PROPOSED GROUND FLOOR PLAN
Scale 1:100



Floor plans based on Roy C. King drawings
All dimensions and room sizes subject to
an accurate measured survey being undertaken.

No dimensions to be scaled from drawing except for planning purposes.
The contractor should check all dimensions on site.
It is the contractors responsibility to ensure compliance with Building Regulations.
C.D.M. Regs. 2007. The Client is advised of his responsibilities to appoint a Planning Supervisor under these Regs.
All works to comply with the C.D.M. Regs. 2007
The Party Wall Act, 1996 The property owner is advised of the requirements of the Act, & the requirement to serve a Party Wall Notice on any adjoining owners as required under the act.

REVISIONS:
A. 12.12.11 Flat No.2 added.
B. 14.12.11 Flat layout to No. 1 & 2 amended.
C. 20.12.11 First and second floor plans added.
D. 22.12.11 First floor layout amended. Block plan updated.
E. 22.12.11 First floor layout amended. Bathroom relocated.
F. 03.01.12 Side extension plans added.
G. 04.01.12 First floor layout amended to Flat No.5.
H. 09.01.12 En-suite amended to flat 5. Flat 4 layout amended.
J. 11.01.12 Bathroom amended to Flat 4.
K. 16.01.12 First floor accommodation amended to Flat 5.

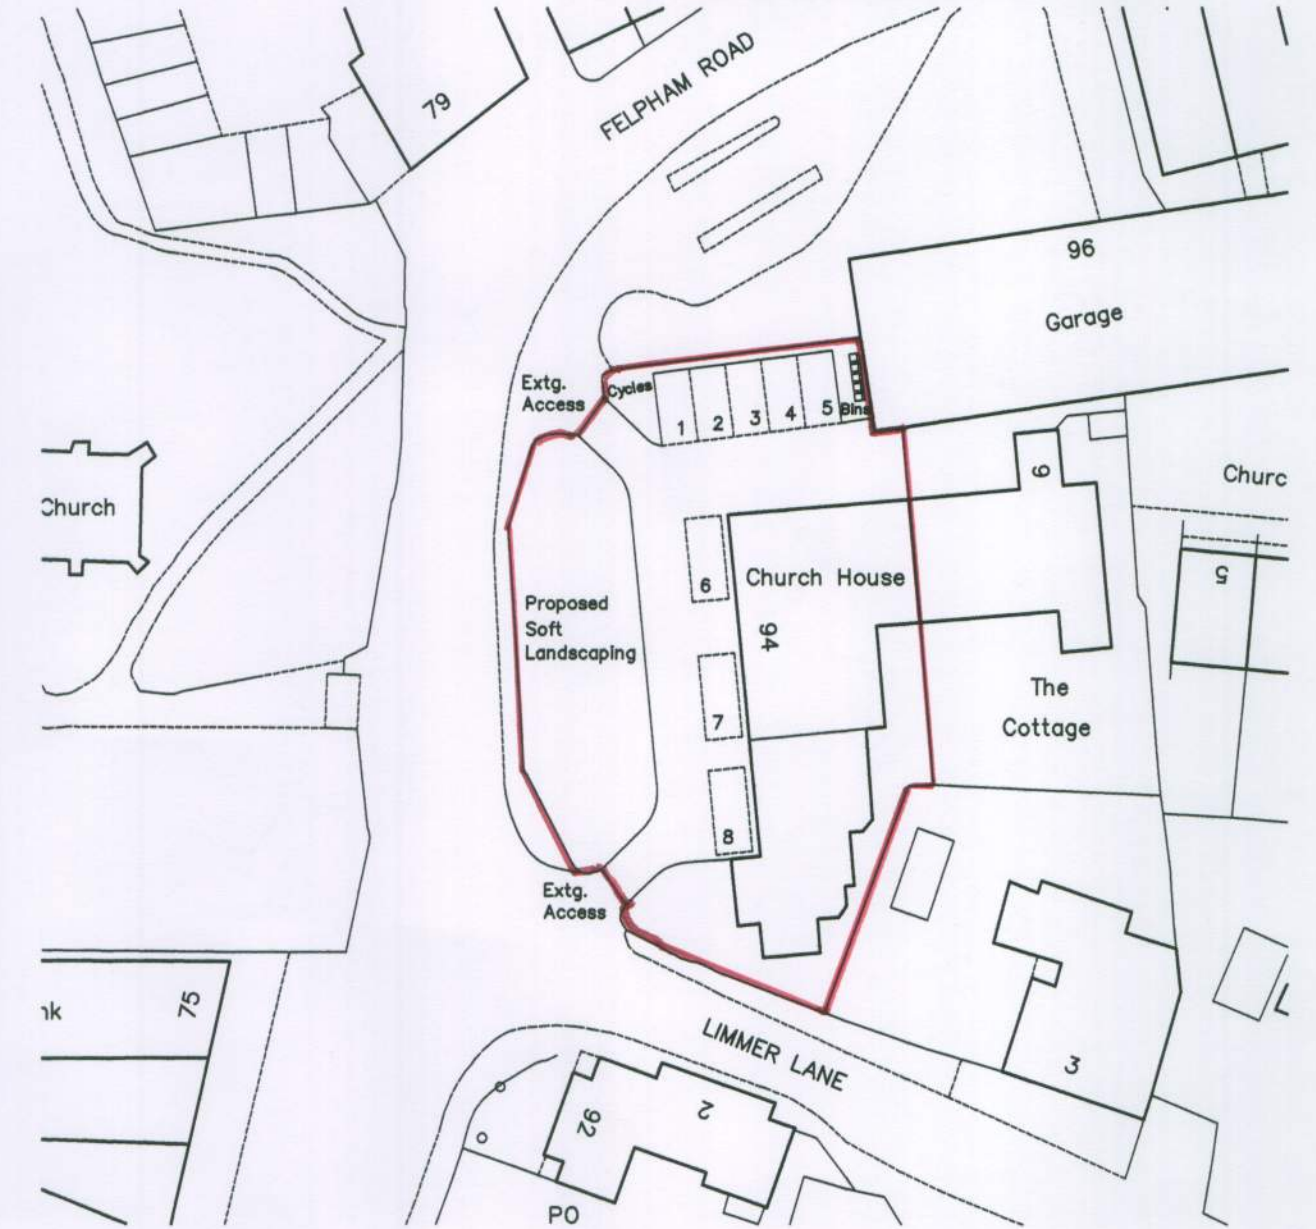

BLOCK PLAN
Scale 1:500

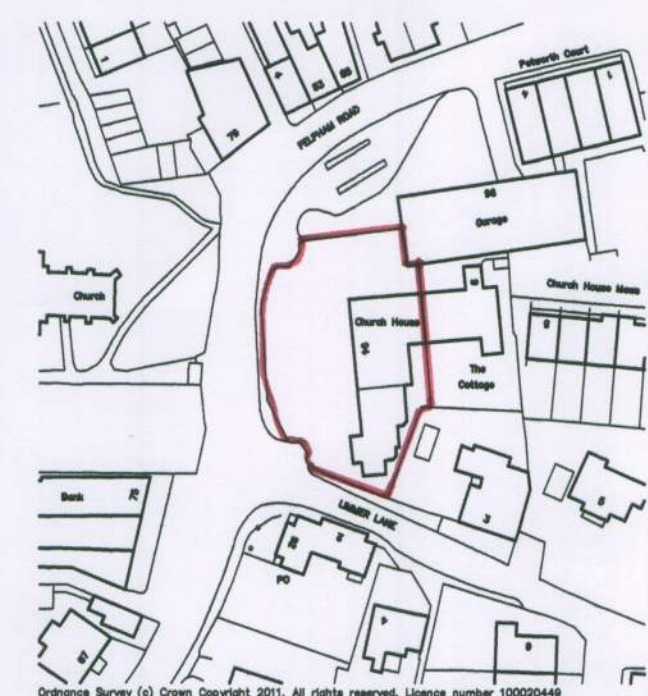 

LOCATION PLAN
Scale 1:1250



Information supplied based on Promap.
All dimensions and distances subject to
an accurate site survey being undertaken.

ADCS

Architectural Design
Computer Services

30 Foxley Lane
Worthing
West Sussex
BN13 3AD
Tel: 01903 260701
E-mail:
adcs@sky.com

Client

R.H.DAVIES INVESTMENTS LIMITED

Project

**CHANGE OF USE B1 TO C3
CHURCH HOUSE,
94 FELPHAM ROAD, FELPHAM
WEST SUSSEX PO22 7PG**

Drawing

**EXISTING & PROPOSED
FLOOR PLANS**

Scale

1:100 @ A1

Date

07.12.11

Drawn

TP

Drawing No.

1242/P01

Revision

K