


No dimensions to be scaled from drawing except for planning purposes.
The contractor should check all dimensions on site.
It is the contractors responsibility to ensure compliance with Building Regulations.
C.D.M. Regs. 2007. The Client is advised of his responsibilities to appoint a Planning Supervisor under these Regs.
All works to comply with the C.D.M. Regs. 2007
The Party Wall Act. 1996 The property owner is advised of the requirements of the Act, & the requirement to serve a Party Wall Notice on any adjoining owners as required under the act.

REVISIONS:
A. 16.01.12 Elevations updated following survey.
B. 18.01.12 Proposed dormers to rear elevation omitted.

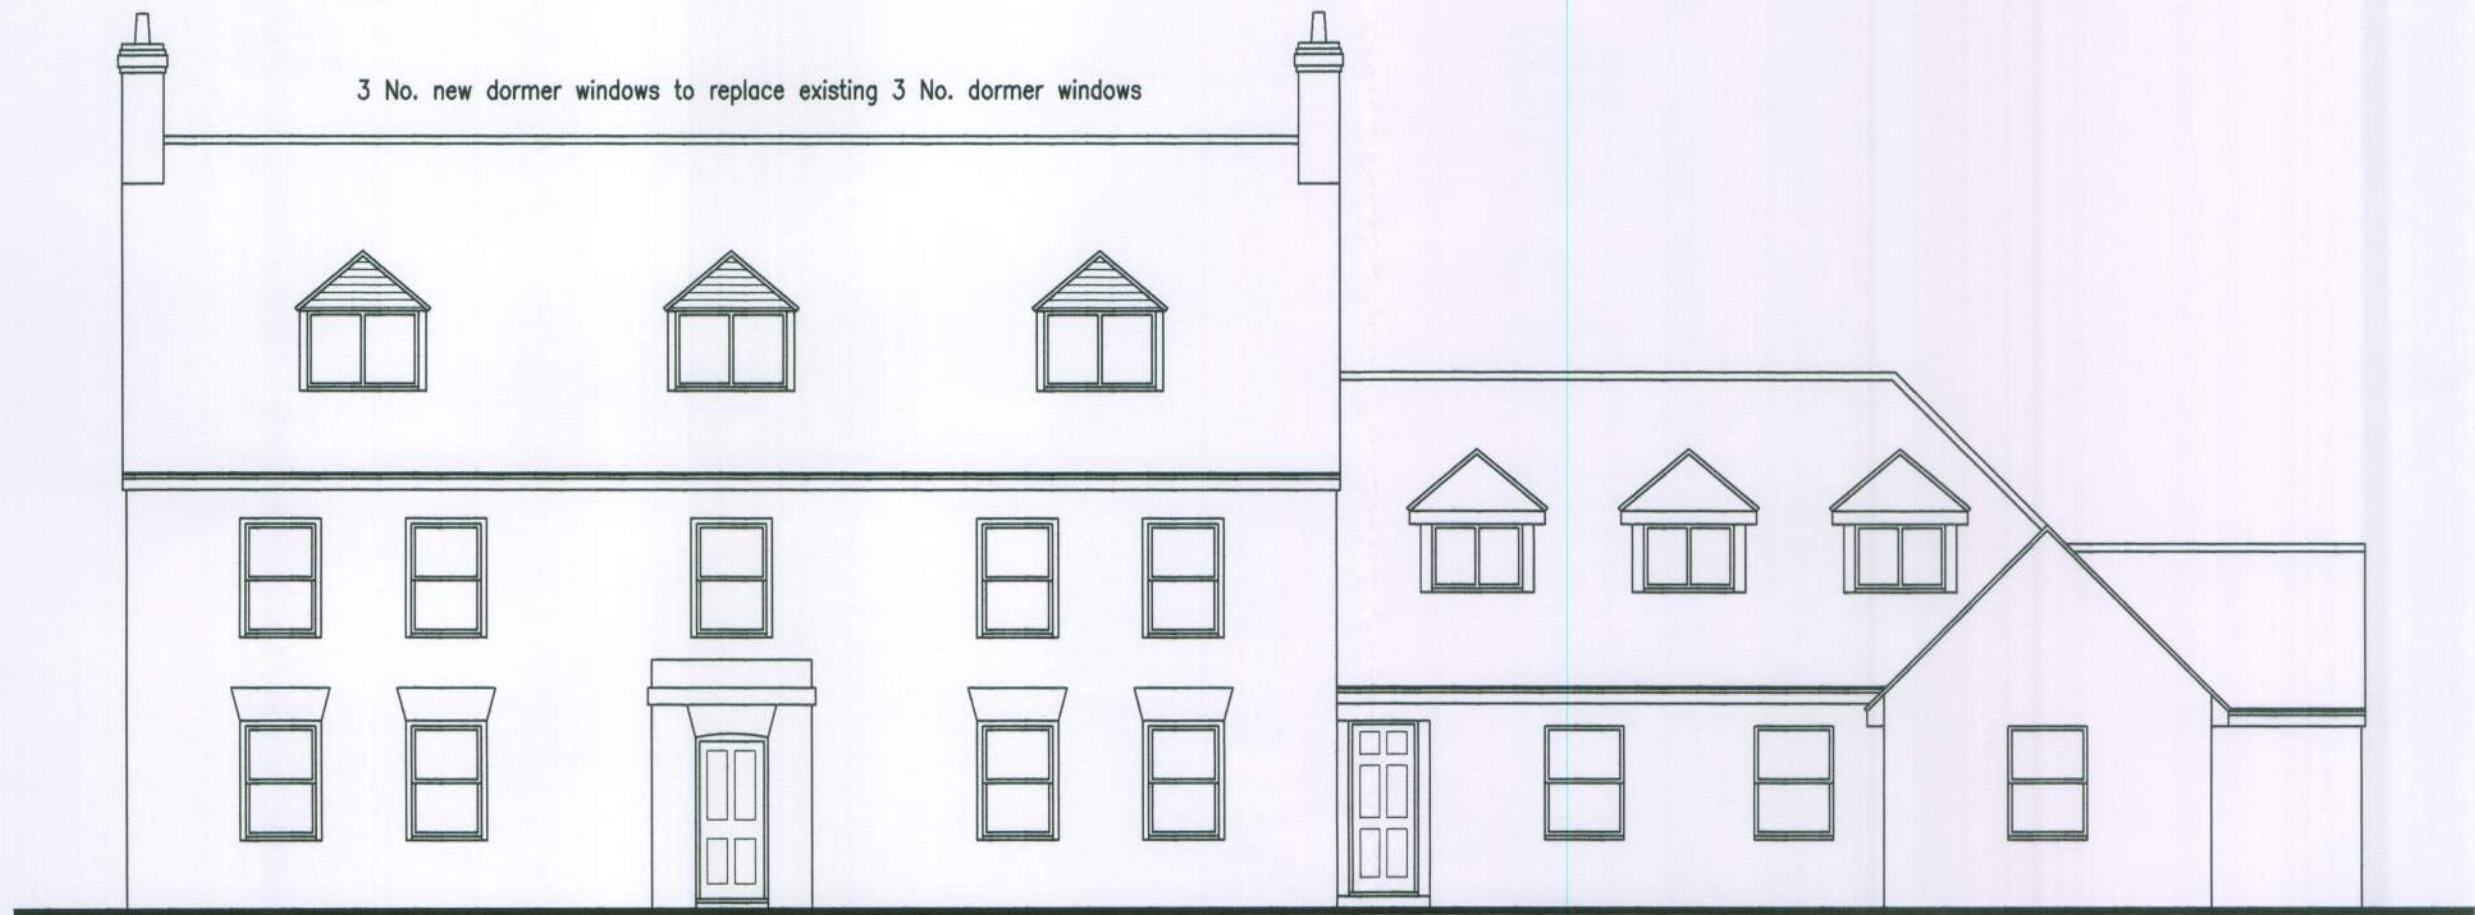

FRONT
PROPOSED ELEVATIONS
Scale 1:100



NO ALTERATIONS ARE REQUIRED EXTERNALLY TO THIS ELEVATION

SIDE




NO ALTERATIONS ARE REQUIRED EXTERNALLY TO THIS ELEVATION

REAR



NO ALTERATIONS ARE REQUIRED EXTERNALLY TO THIS ELEVATION

SIDE

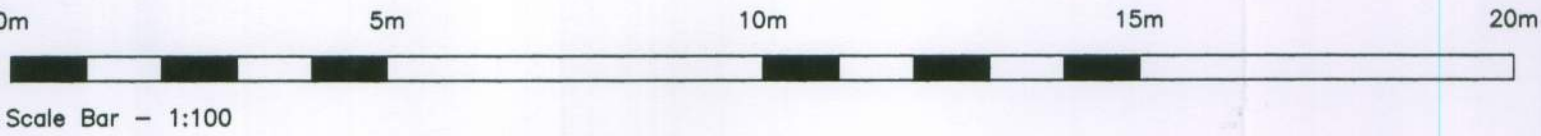

ADCS

Architectural Design
Computer Services

30 Foxley Lane
Worthing
West Sussex
BN13 3AD
Tel: 01903 260701
E-mail:
adcs@sky.com

Client
R.H.DAVIES INVESTMENTS LIMITED

Project
CHANGE OF USE B1 TO C3
CHURCH HOUSE,
94 FELPHAM ROAD, FELPHAM
WEST SUSSEX PO22 7PG

Drawing
PROPOSED ELEVATIONS

Scale	Date	Drawn
1:100 @ A1	07.01.12	TP

Drawing No.	Revision
1242/P05	B

1242/P05 B