



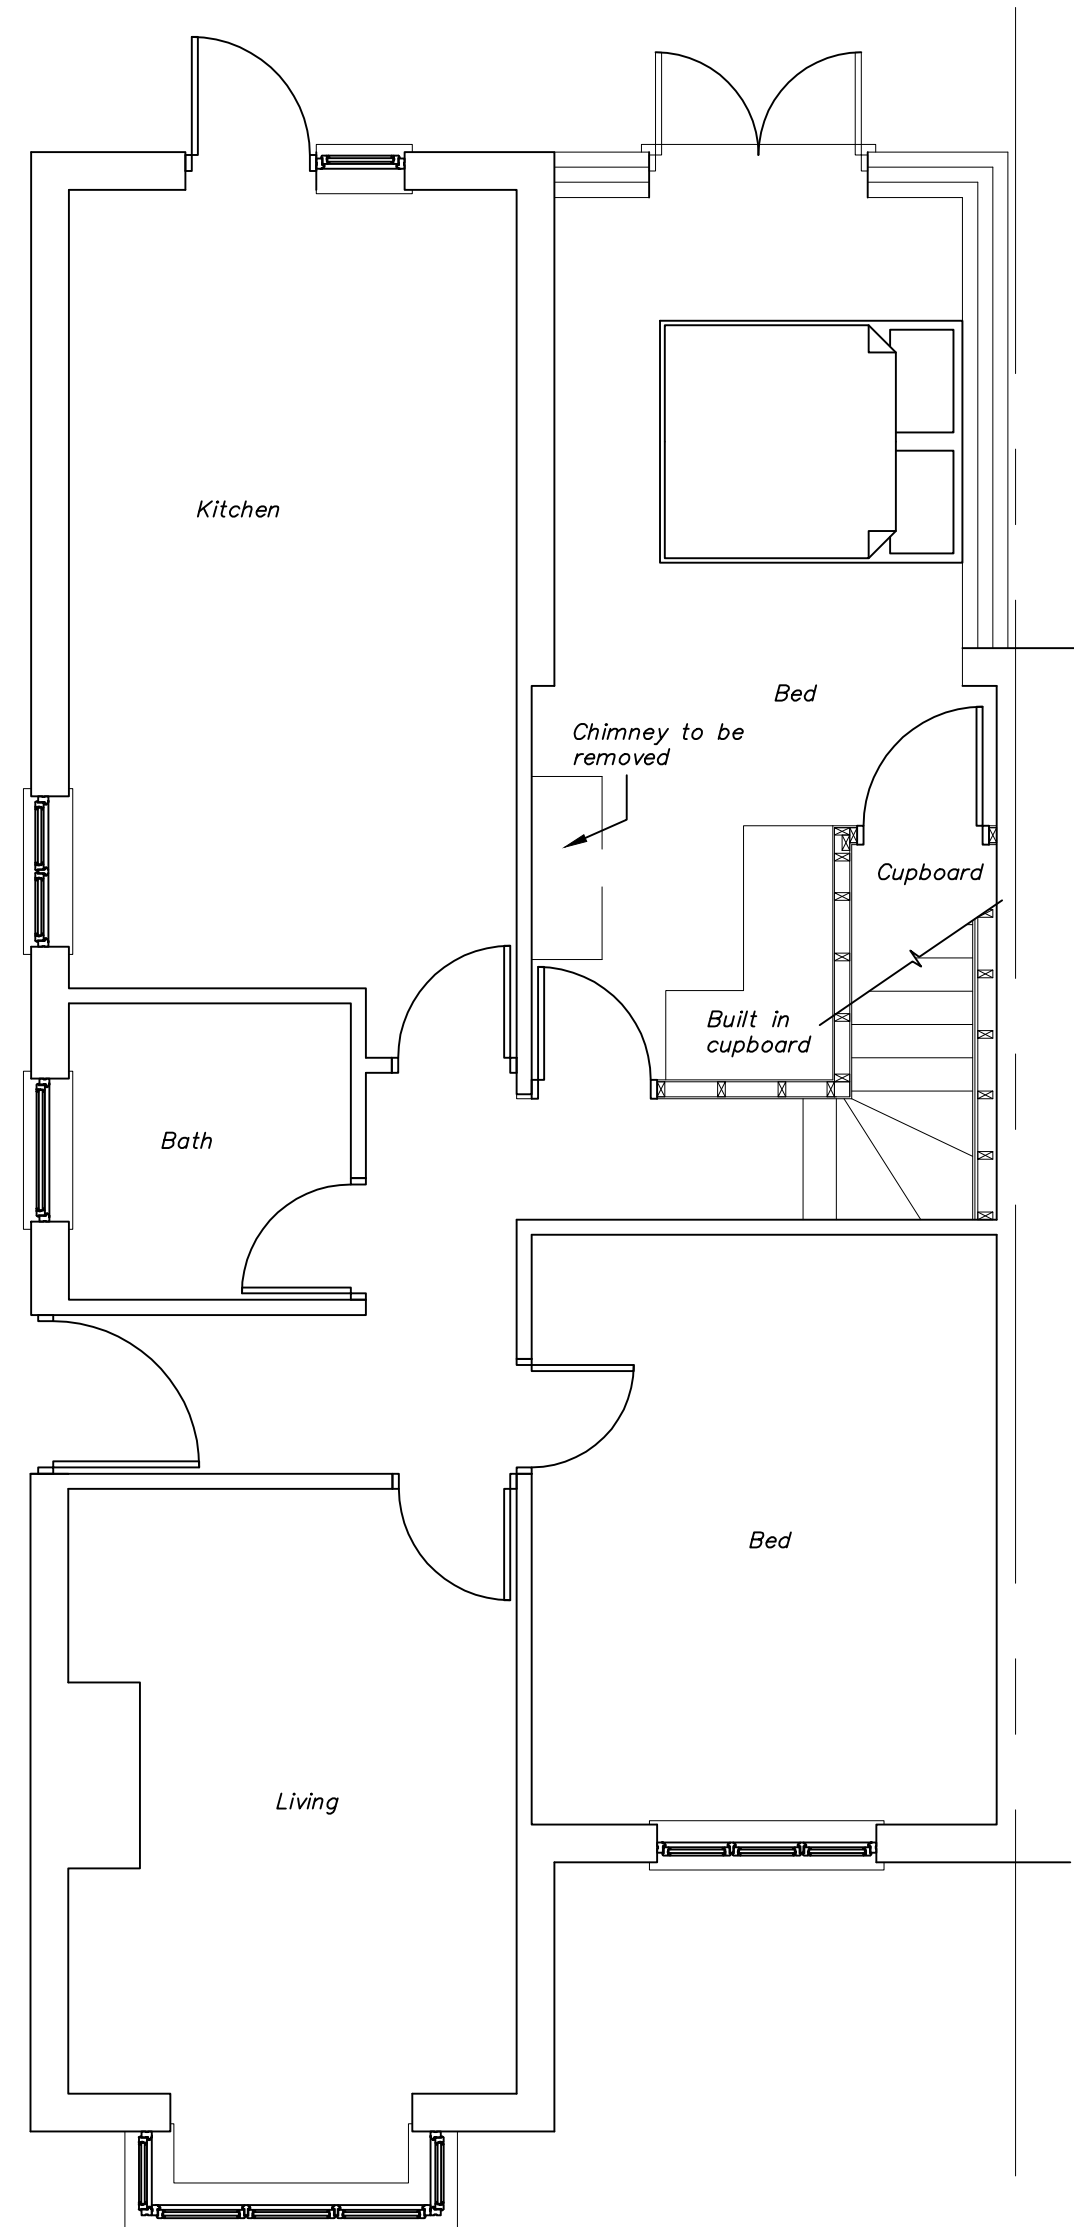


Proposed ground floor
Scale 1:50

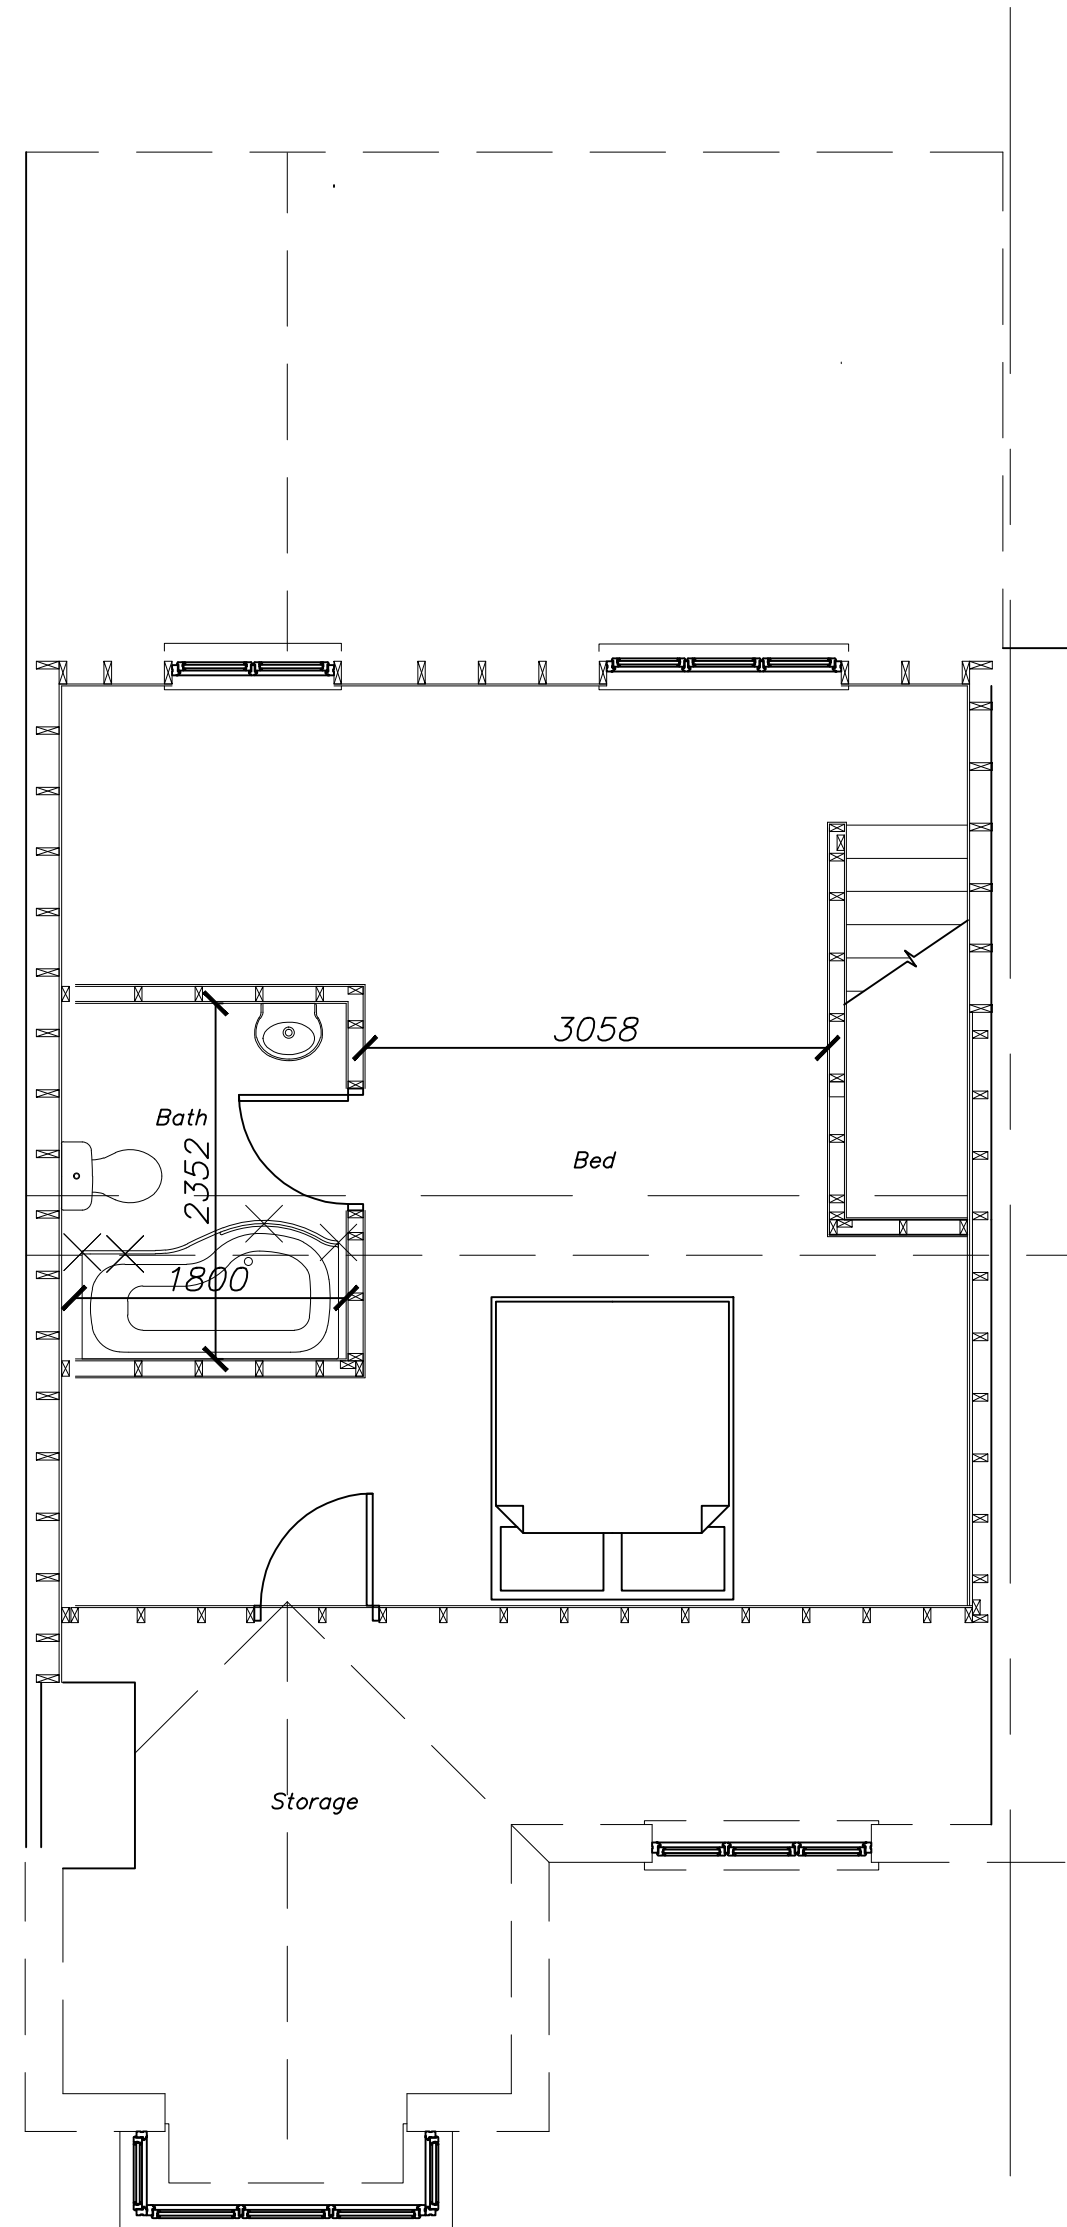


Proposed First floor
Scale 1:50



Proposed front elevation
Scale 1:100

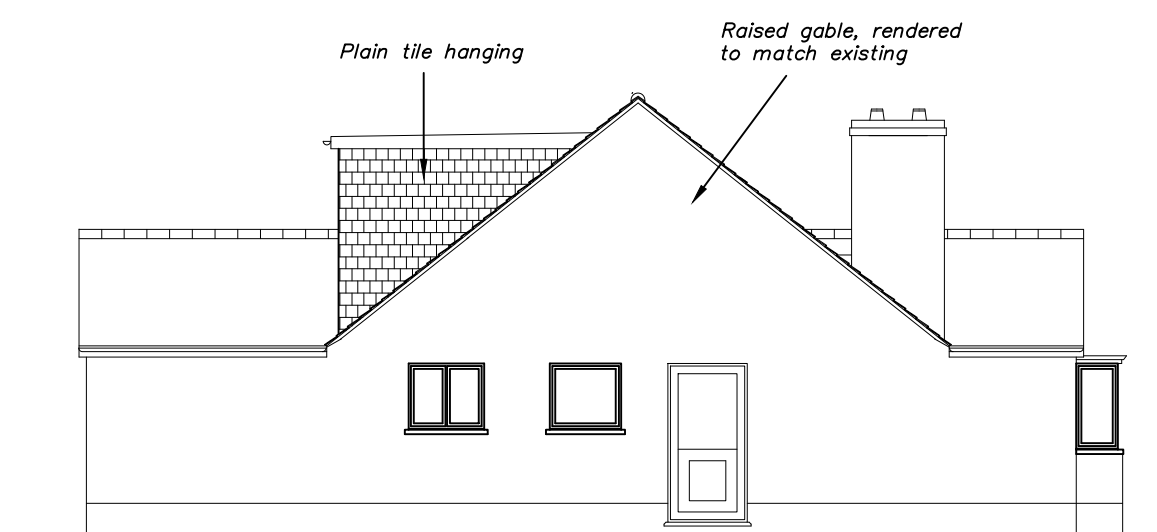

Proposed flank elevation
Scale 1:100

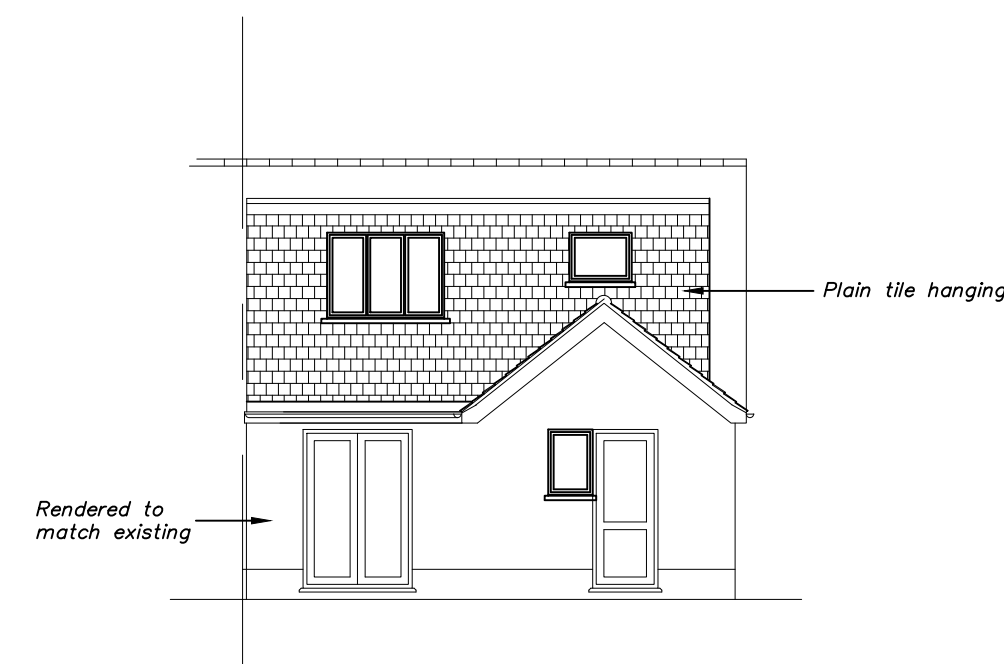

Proposed rear elevation
Scale 1:100

NOTES:

1. ALL DIMENSIONS TO BE CHECKED ON SITE BY BUILDER BEFORE COMMENCING CONSTRUCTION
2. ALL MATERIALS AND WORKMANSHIP SHALL FULLY COMPLY WITH ALL RELEVANT CURRENT BRITISH STANDARD CODES OF PRACTICE.

REV	DESCRIPTION	DATE
R.B. DESIGNS LTD © Copyright R.B.DESIGNS LTD 2013 www.rb-designs.co.uk 01306 740897		
CLIENT E and S Martin, Andy		
PROJECT Single storey extension and Loft Conversion 15 Gorse Avenue Bognor, PO22 6AY		
TITLE Proposed Plans and Elevations		
SCALE 1:50 1:100 @A1		DRG. No. GA0113/3
DATE Jan'13		PLOT FILE