



EXISTING

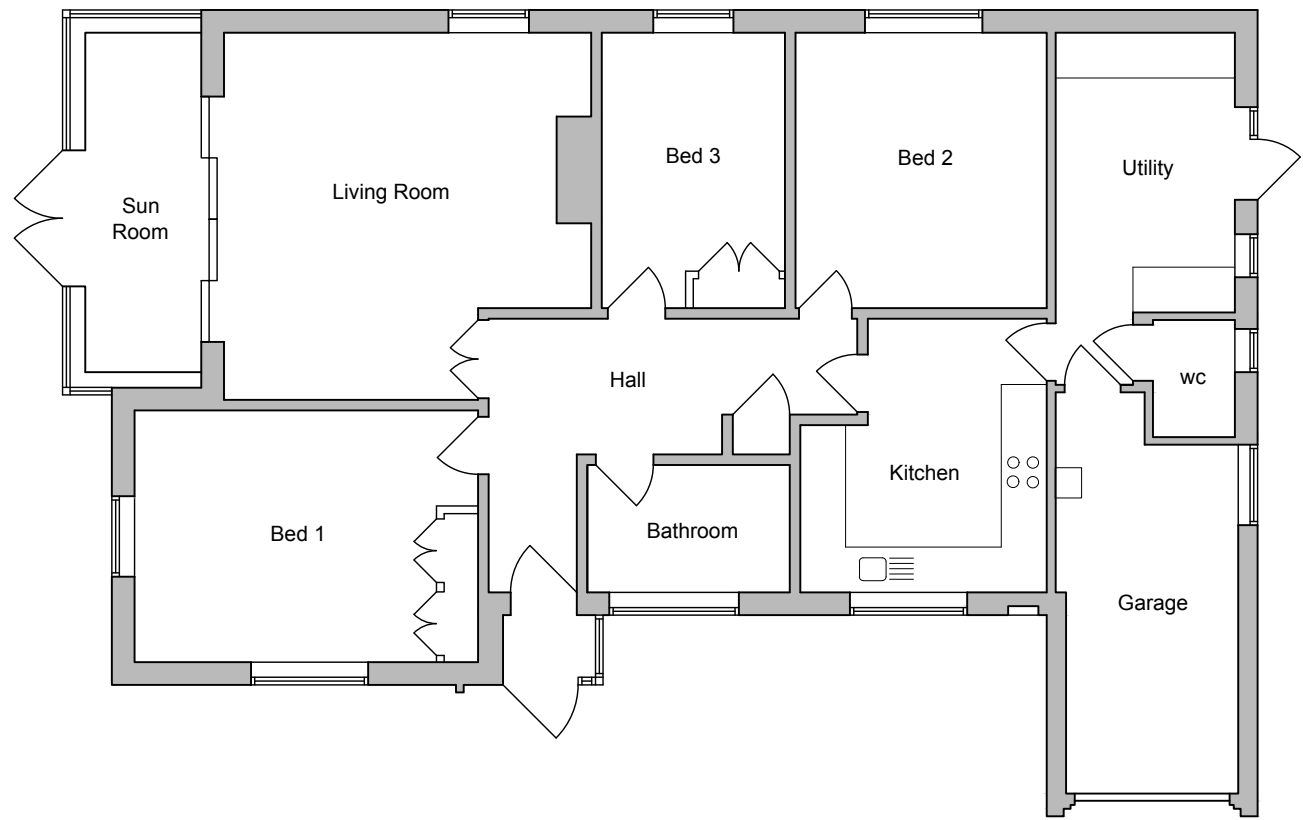


GROUND FLOOR PLAN
1:100 @ A3

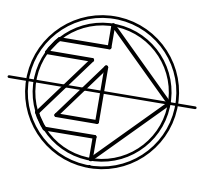

© jbarchitecture, all rights reserved.
Use figured dimensions only.
All dimensions are to be checked on site
before any work is carried out. Please contact
the Architect immediately regarding any
discrepancies discovered on site.

PROPOSED

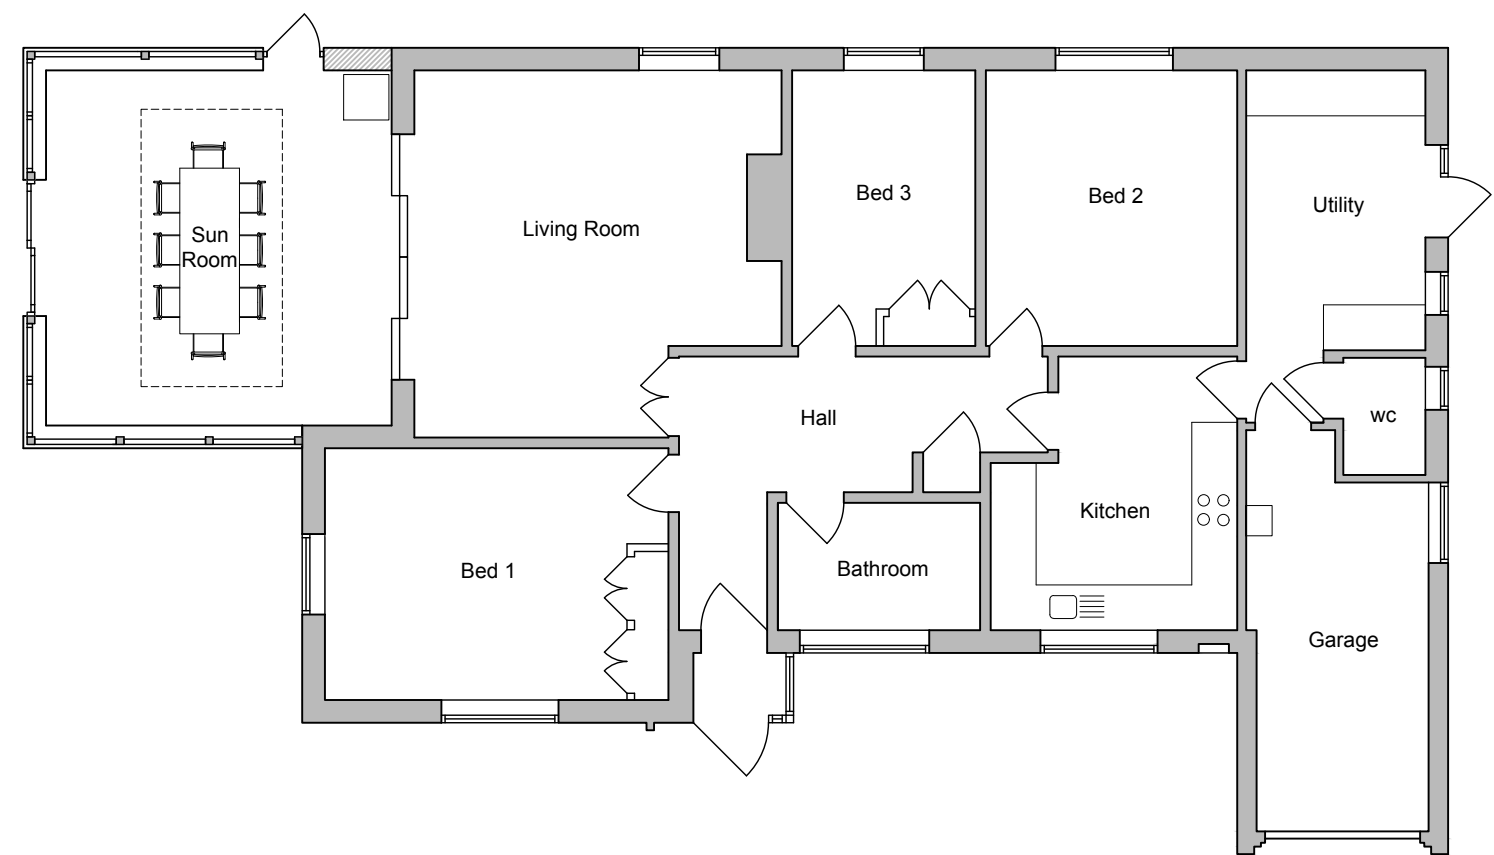

GROUND FLOOR PLAN
1:100 @ A3



Rev.	Notes	Date
<div><p>JB ARCHITECTURE The Bricks, Manor Farm Barns Chichester, West Sussex, PO20 7PL</p><p>T: 01243 785342 E: admin@jbarch.co.uk W: www.jbarch.co.uk</p></div>		
Project 35 Davenport Road, Bognor Regis, Felpham, PO22 7JS		
Drawing Existing & Proposed Floor Plans		
Drawn By NSE		Scale as shown
Date March 2022		Revision
Drawing No. 10271 - DPA - 03		