

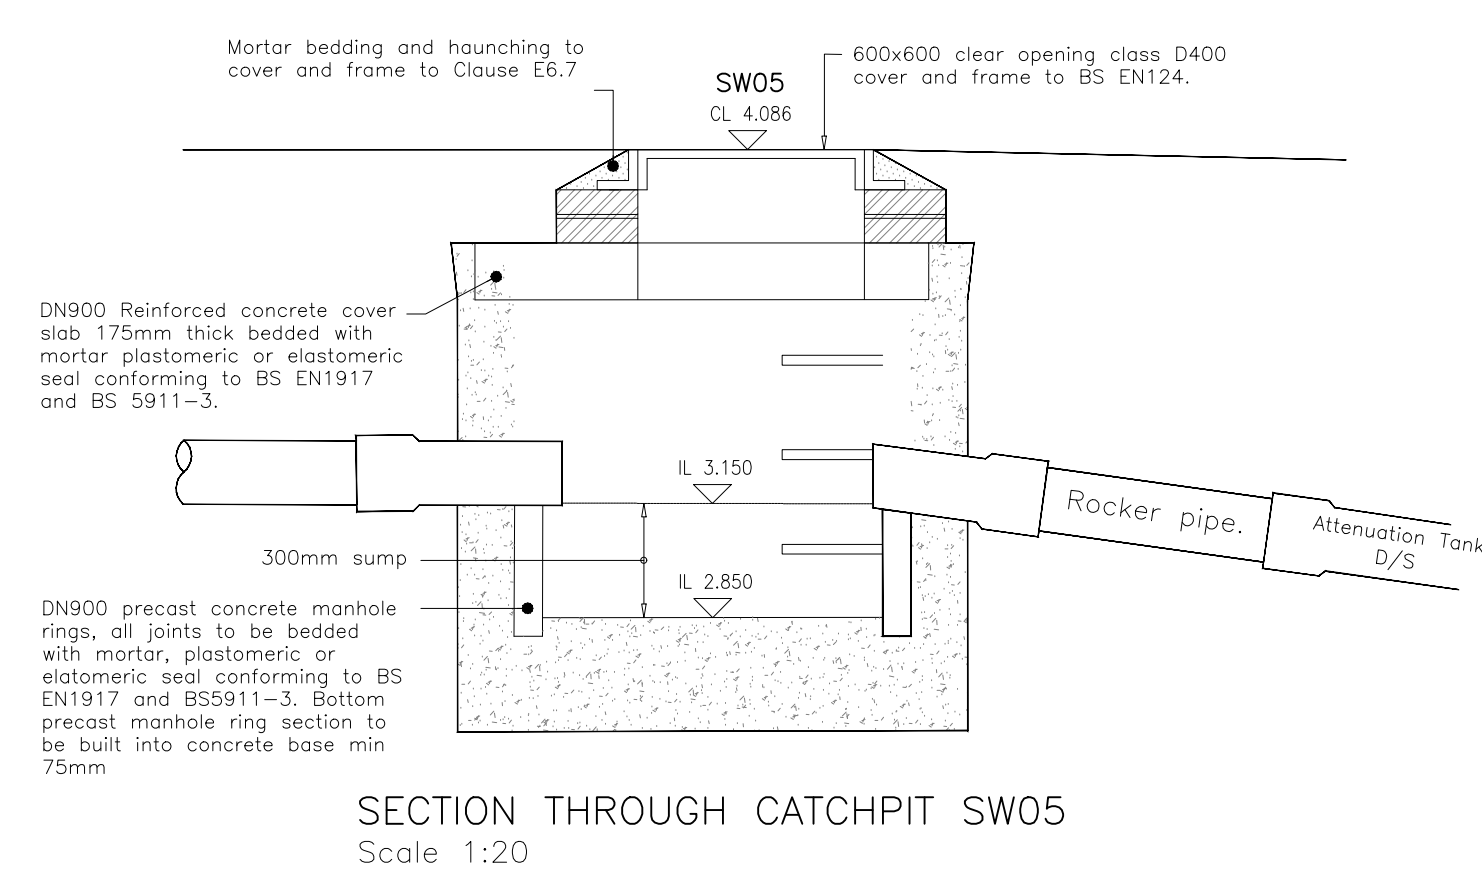
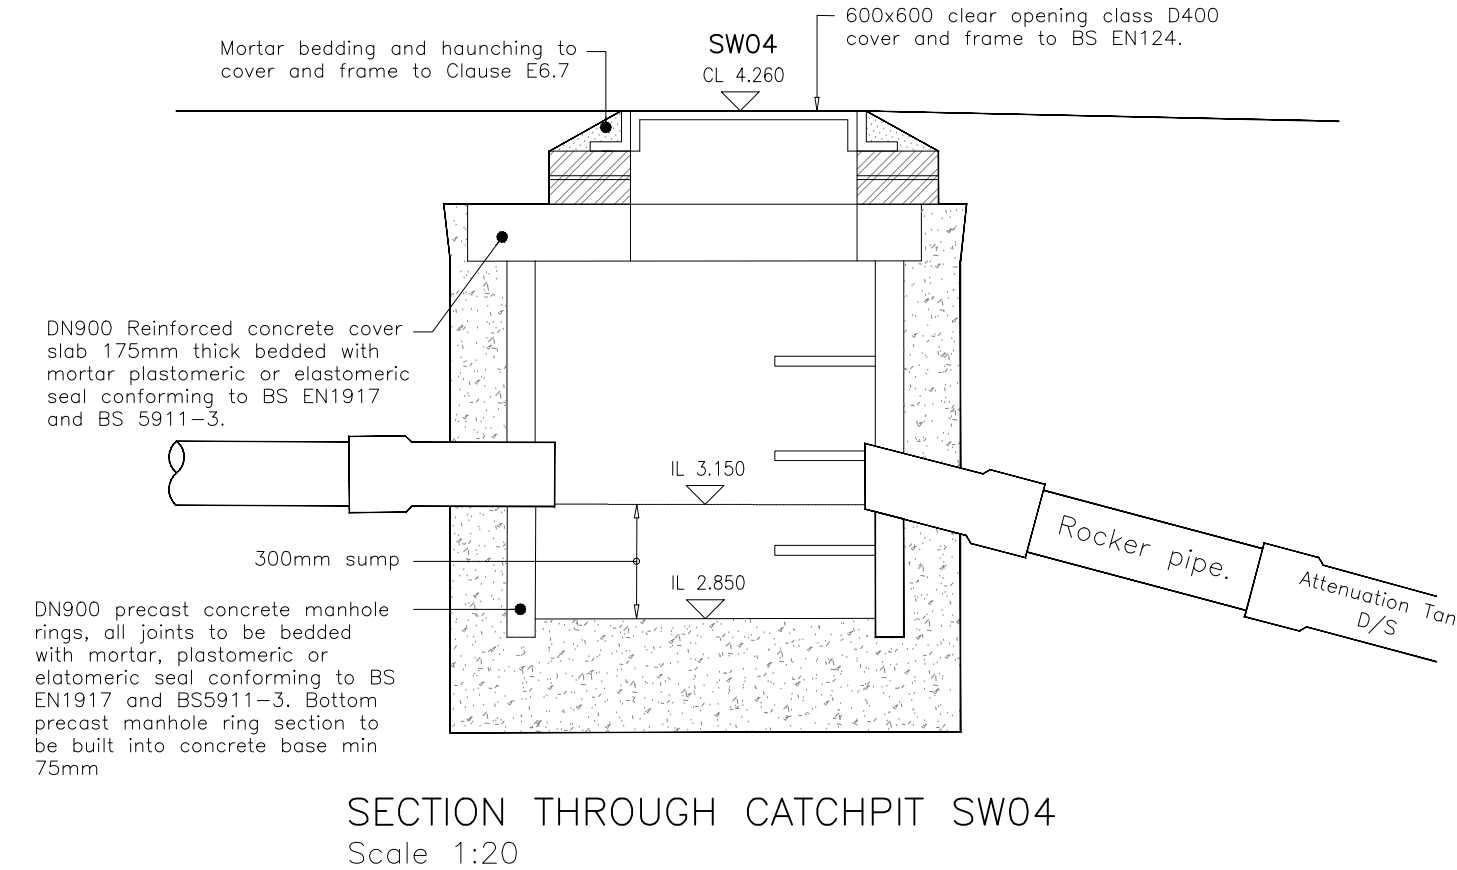
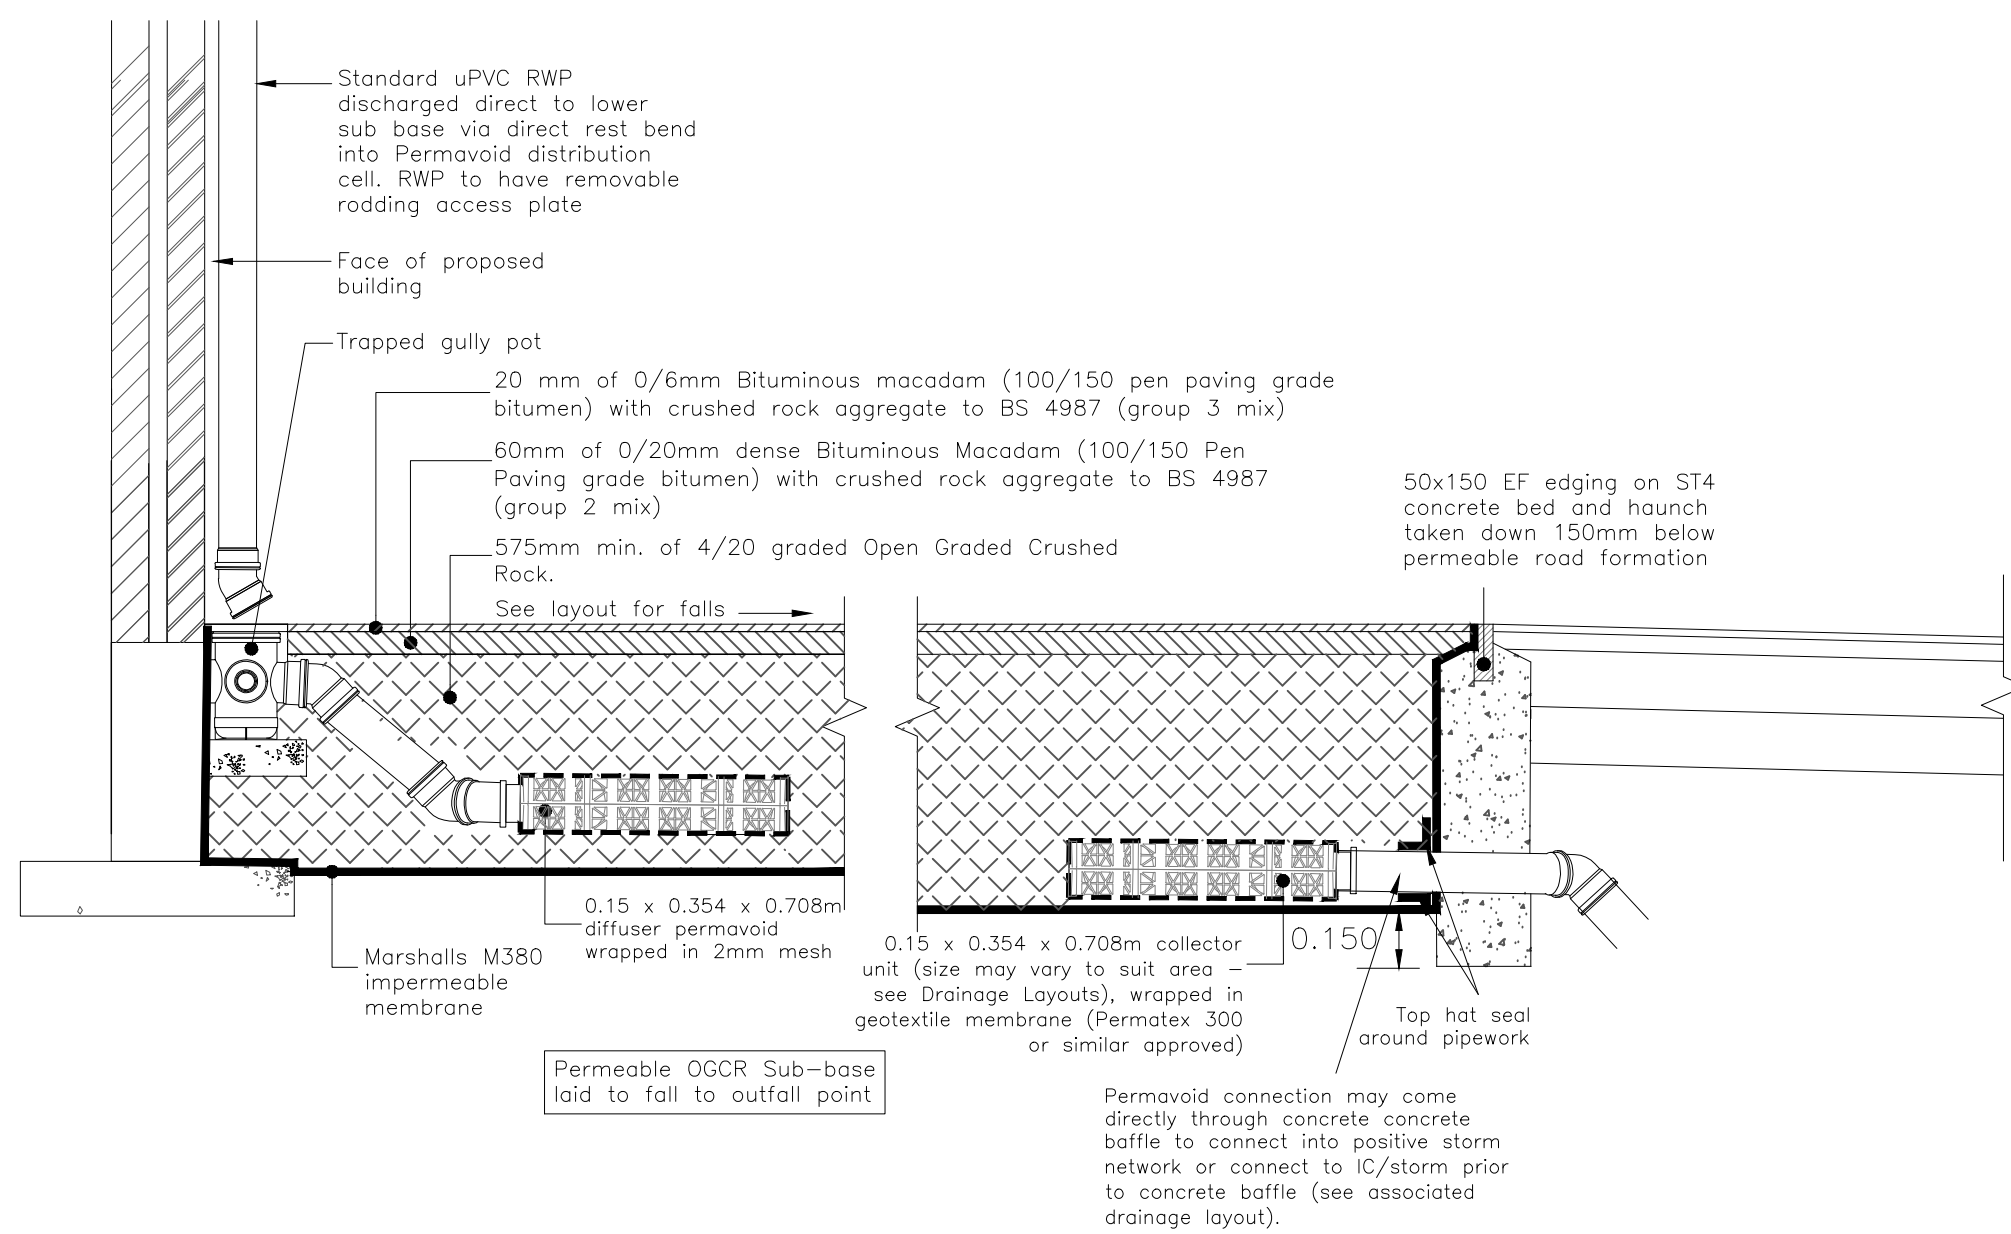
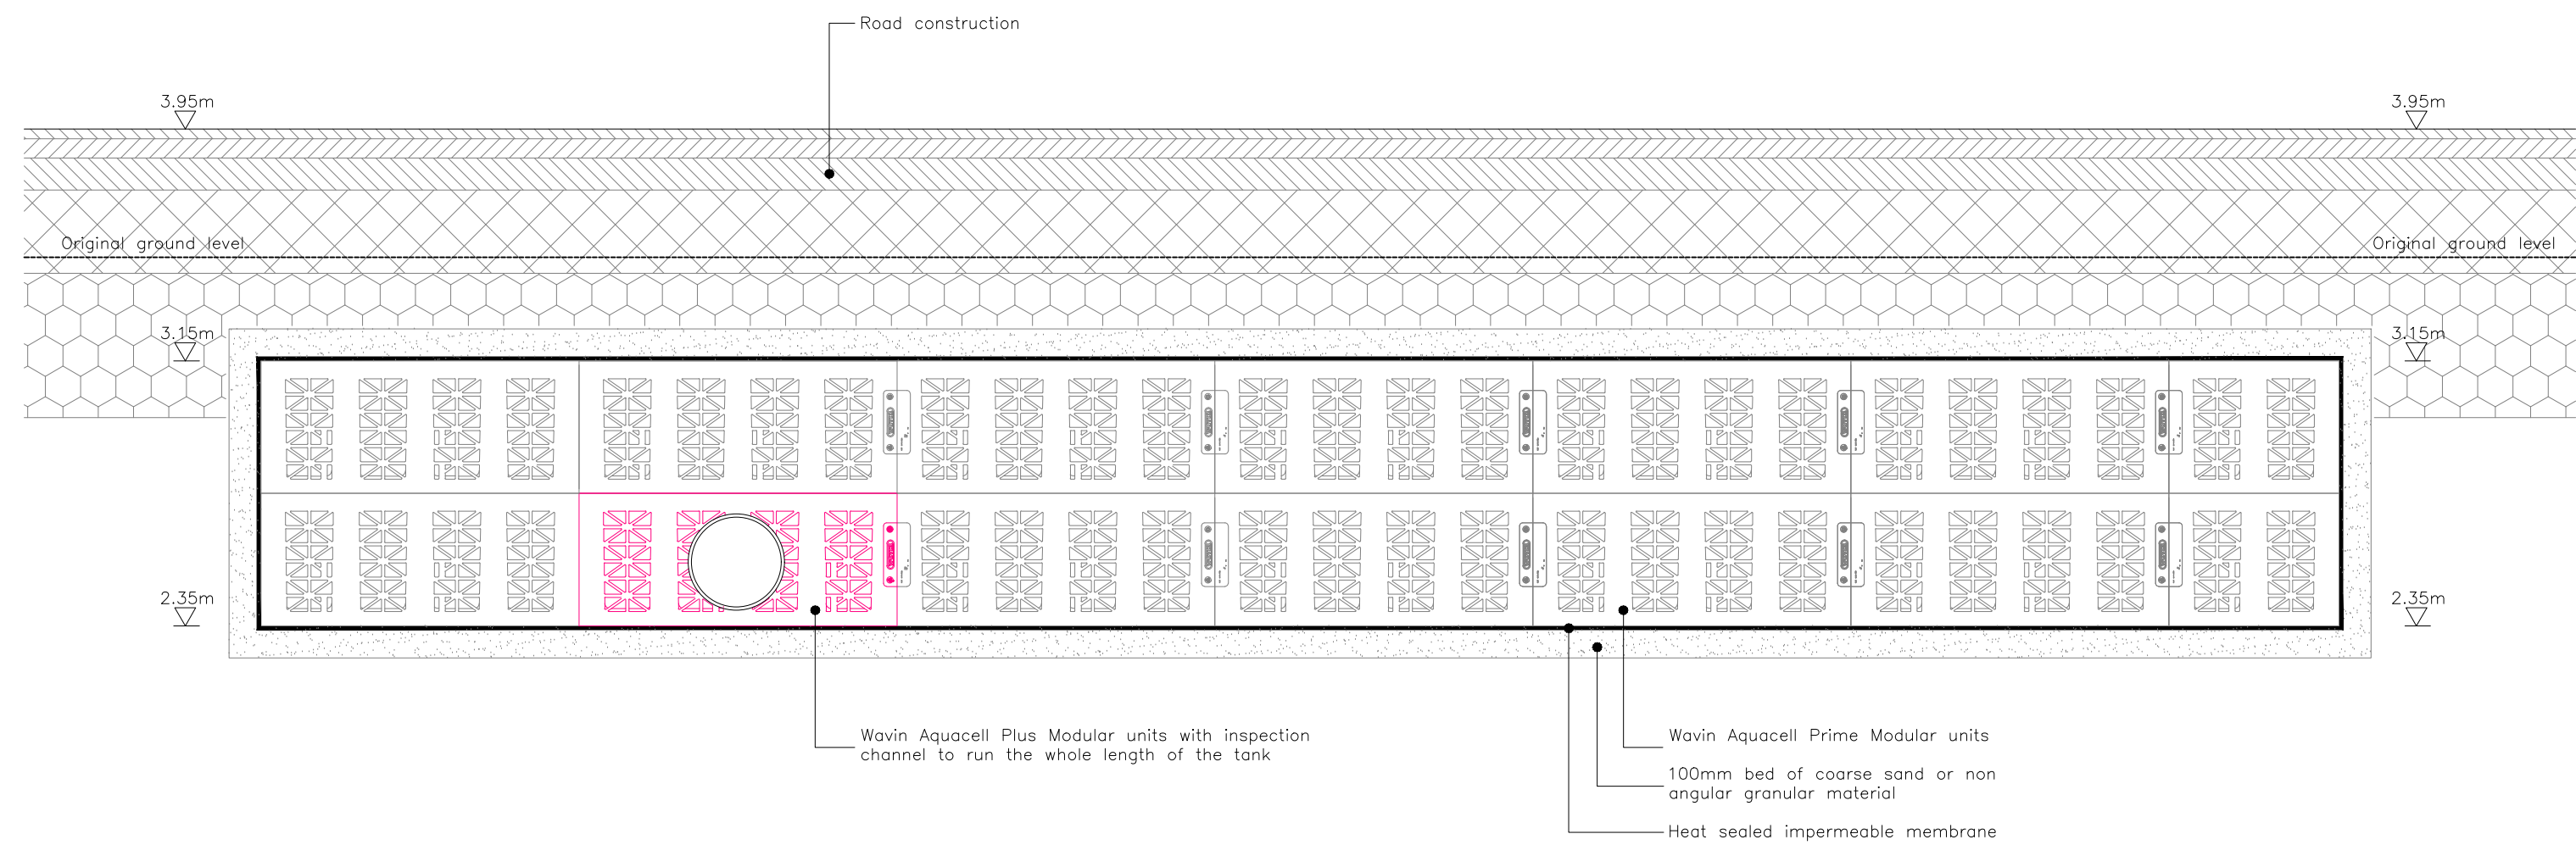
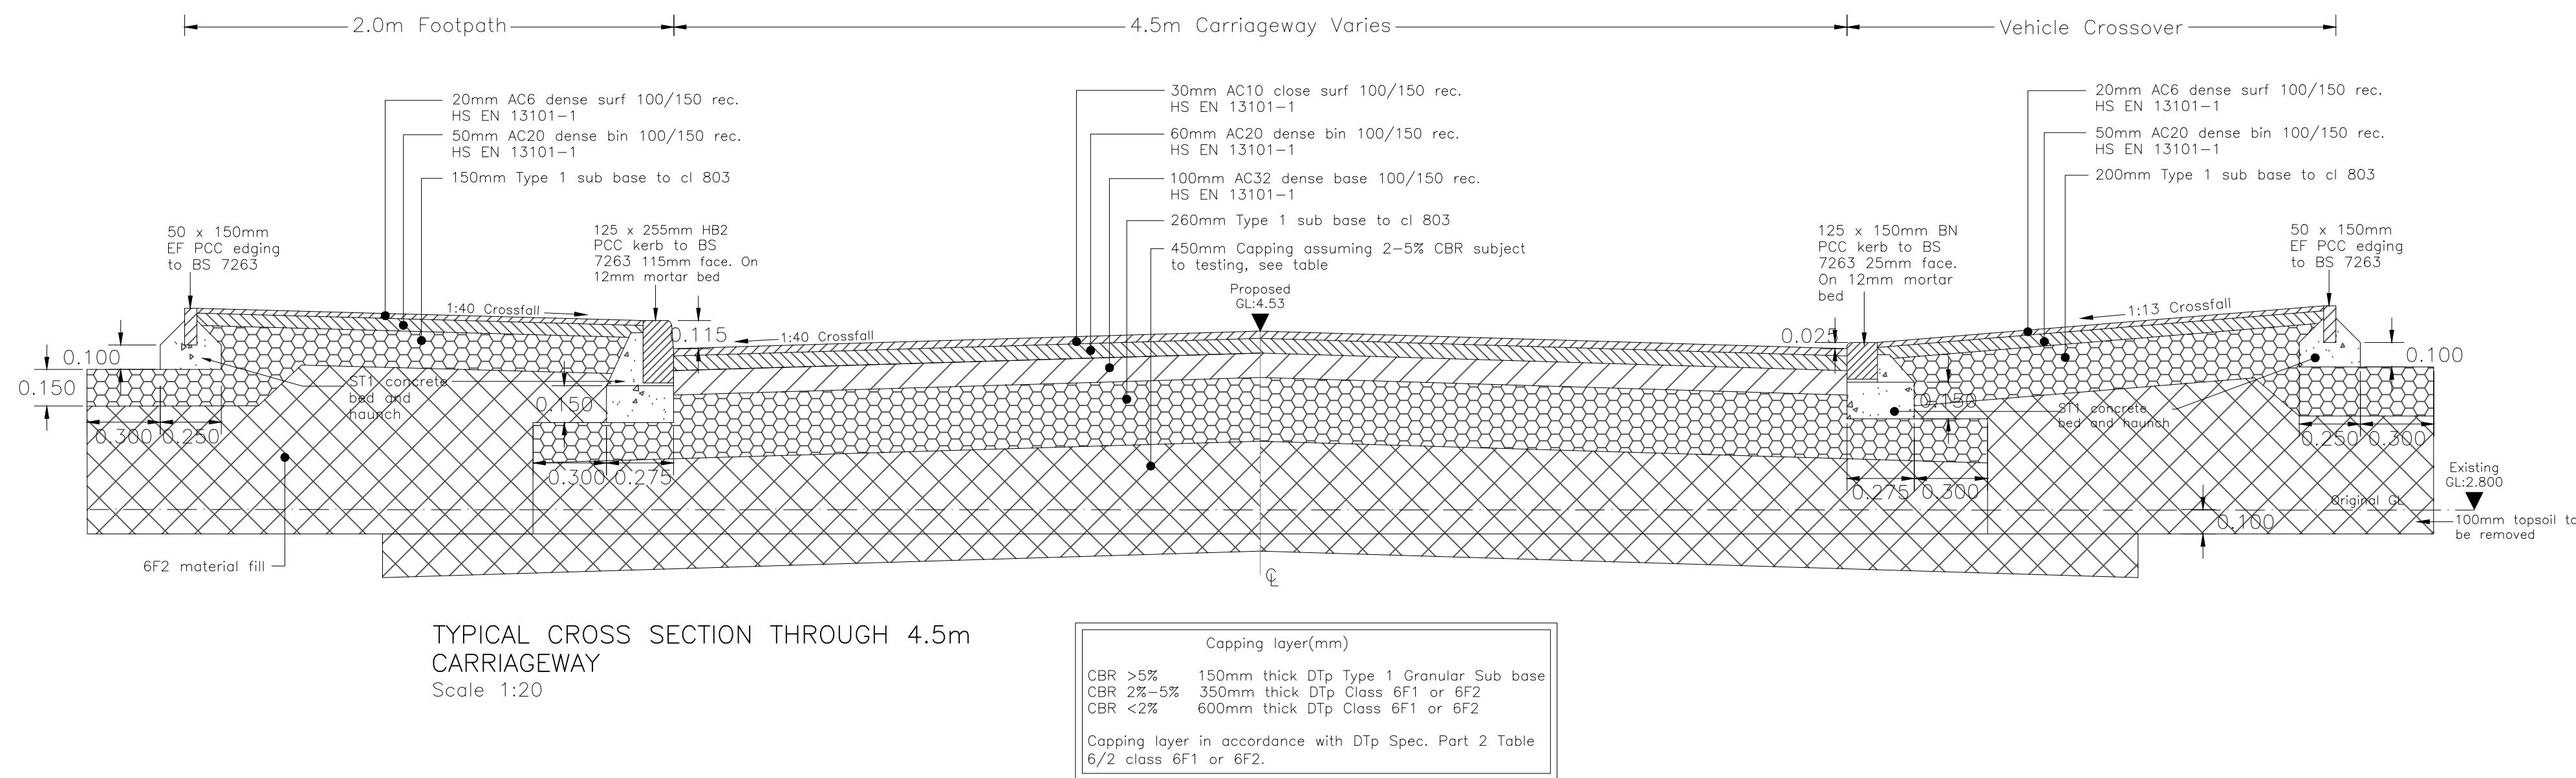


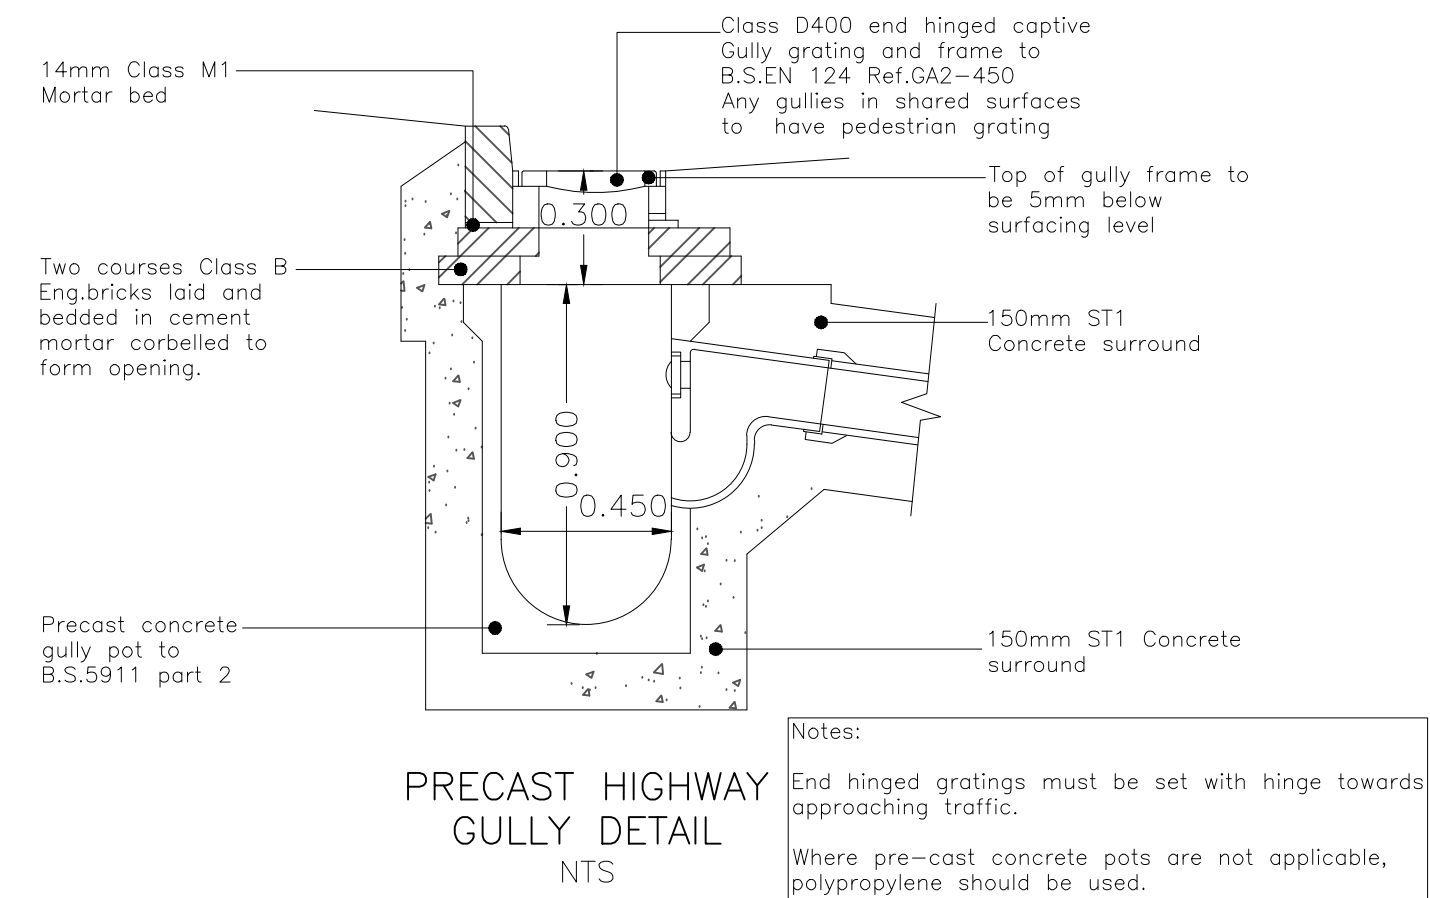

NB: Sub-base construction depths are shown as minimum construction requirements. Specific construction depths vary, e.g. where sub-base falls (to collection point) in opposite direction to surface falls. See respective Drainage Layout for specific sub-base levels.

PRIVATE DRIVE - BITUMINOUS CONSTRUCTION WITH PERMEABLE SUB-BASE Scale 1:20

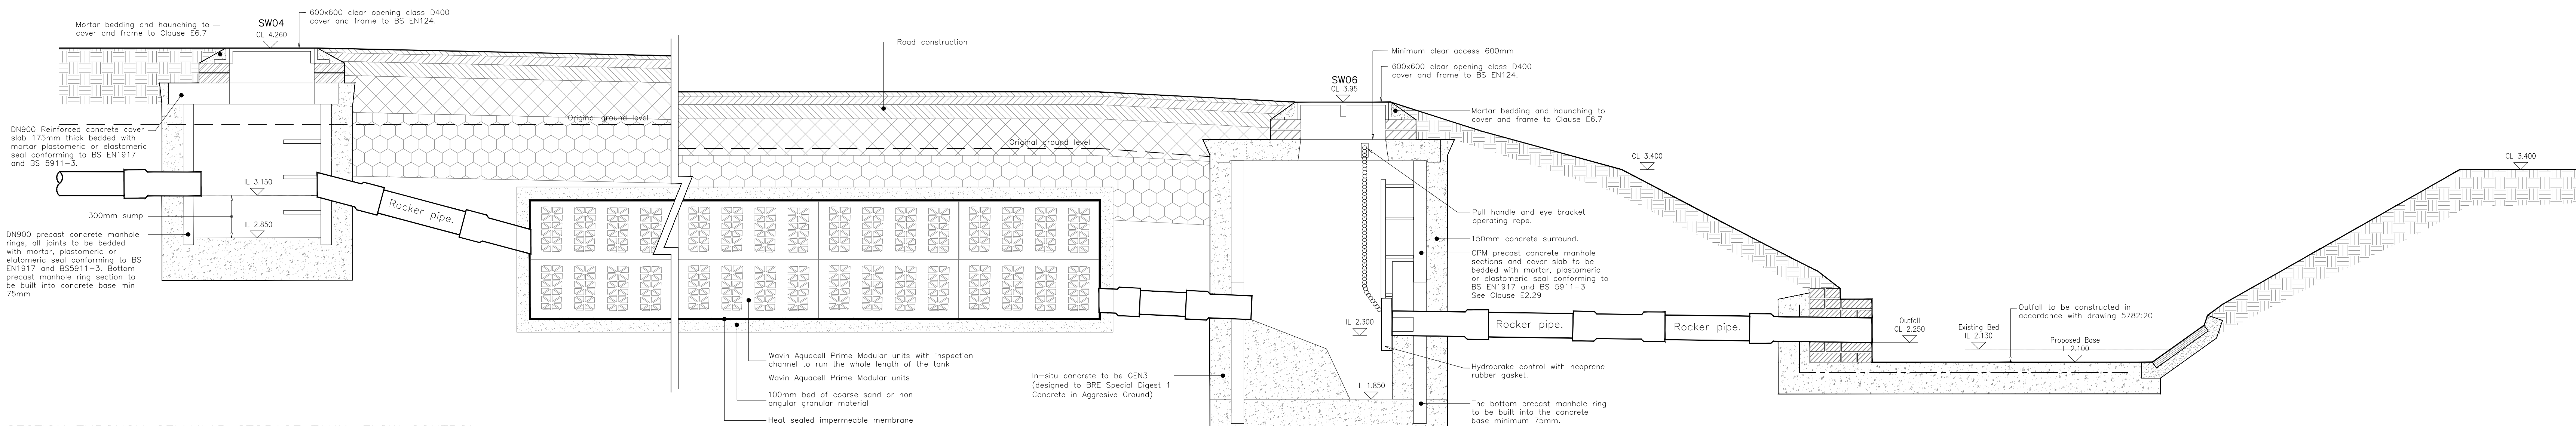

NOTE: Tree's must not be planted within close proximity to the attenuation tank.

CONSTRUCTION-FOR APPROVAL					
B	06.06.19	Sealed impermeable membrane added between attenuation tank and bedding.			JW
A	24.05.19	Catchpit Manholes SW04 and SW05 details added.			JW
REV. No.	DATE	DESCRIPTION			INITIALS
Client		MJA CONSULTING CIVIL AND STRUCTURAL ENGINEERS Monarch House, Barton Lane, Abingdon, Oxon, OX14 3NB Tel: 01235 555173 Fax: 01235 523226 			
Hampshire Homes					
Project		Felpham			
Title	Constuction Details	Scale As Shown@AO	Date Feb'19	Drawing No. 5782:23	Rev B
		Checked AMc	Drawn JW		