

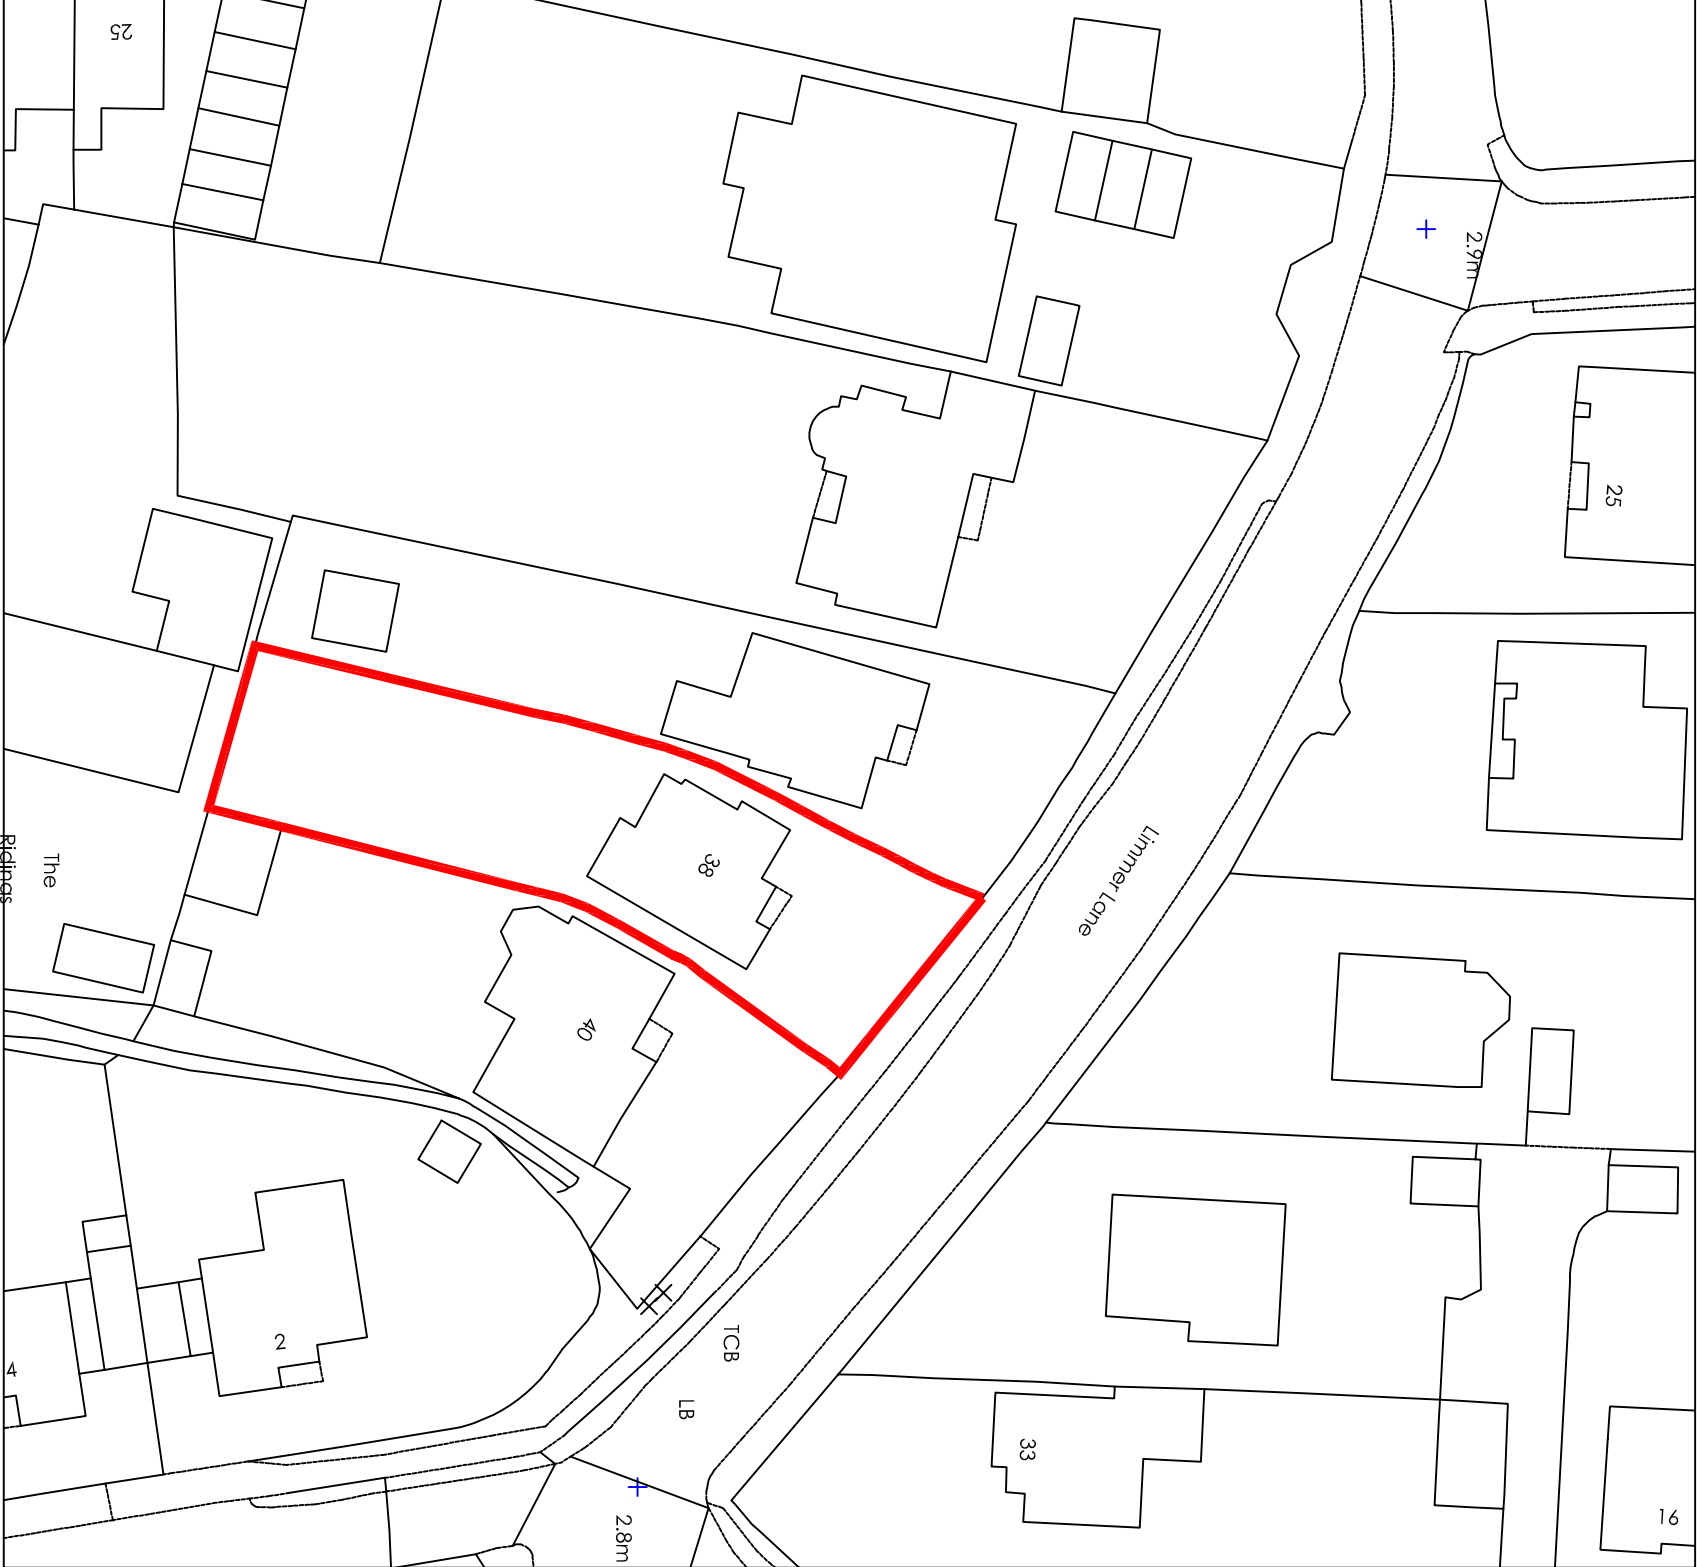


Site Plan. Scale: 1:500

 

Location Plan. Scale: 1:1250

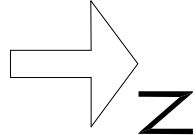

DRAWING	NUMBER
As Existing	202106.LP
Location and Block Plans	REVISION
	SCALE 1:1250 & 1:500 @A3
	DATE March 2022

PROJECT
Proposed extensions and alterations at Bicar Lodge,
38 Limmer Lane, Felpham, PO22 7EU

CLIENT
Pauline Yarwood

Benjamin Favier Architects

23 Twitten Way Worthing BN14 7JU T. 01903 209635 M. 07946 380099

