


Limmer Lane

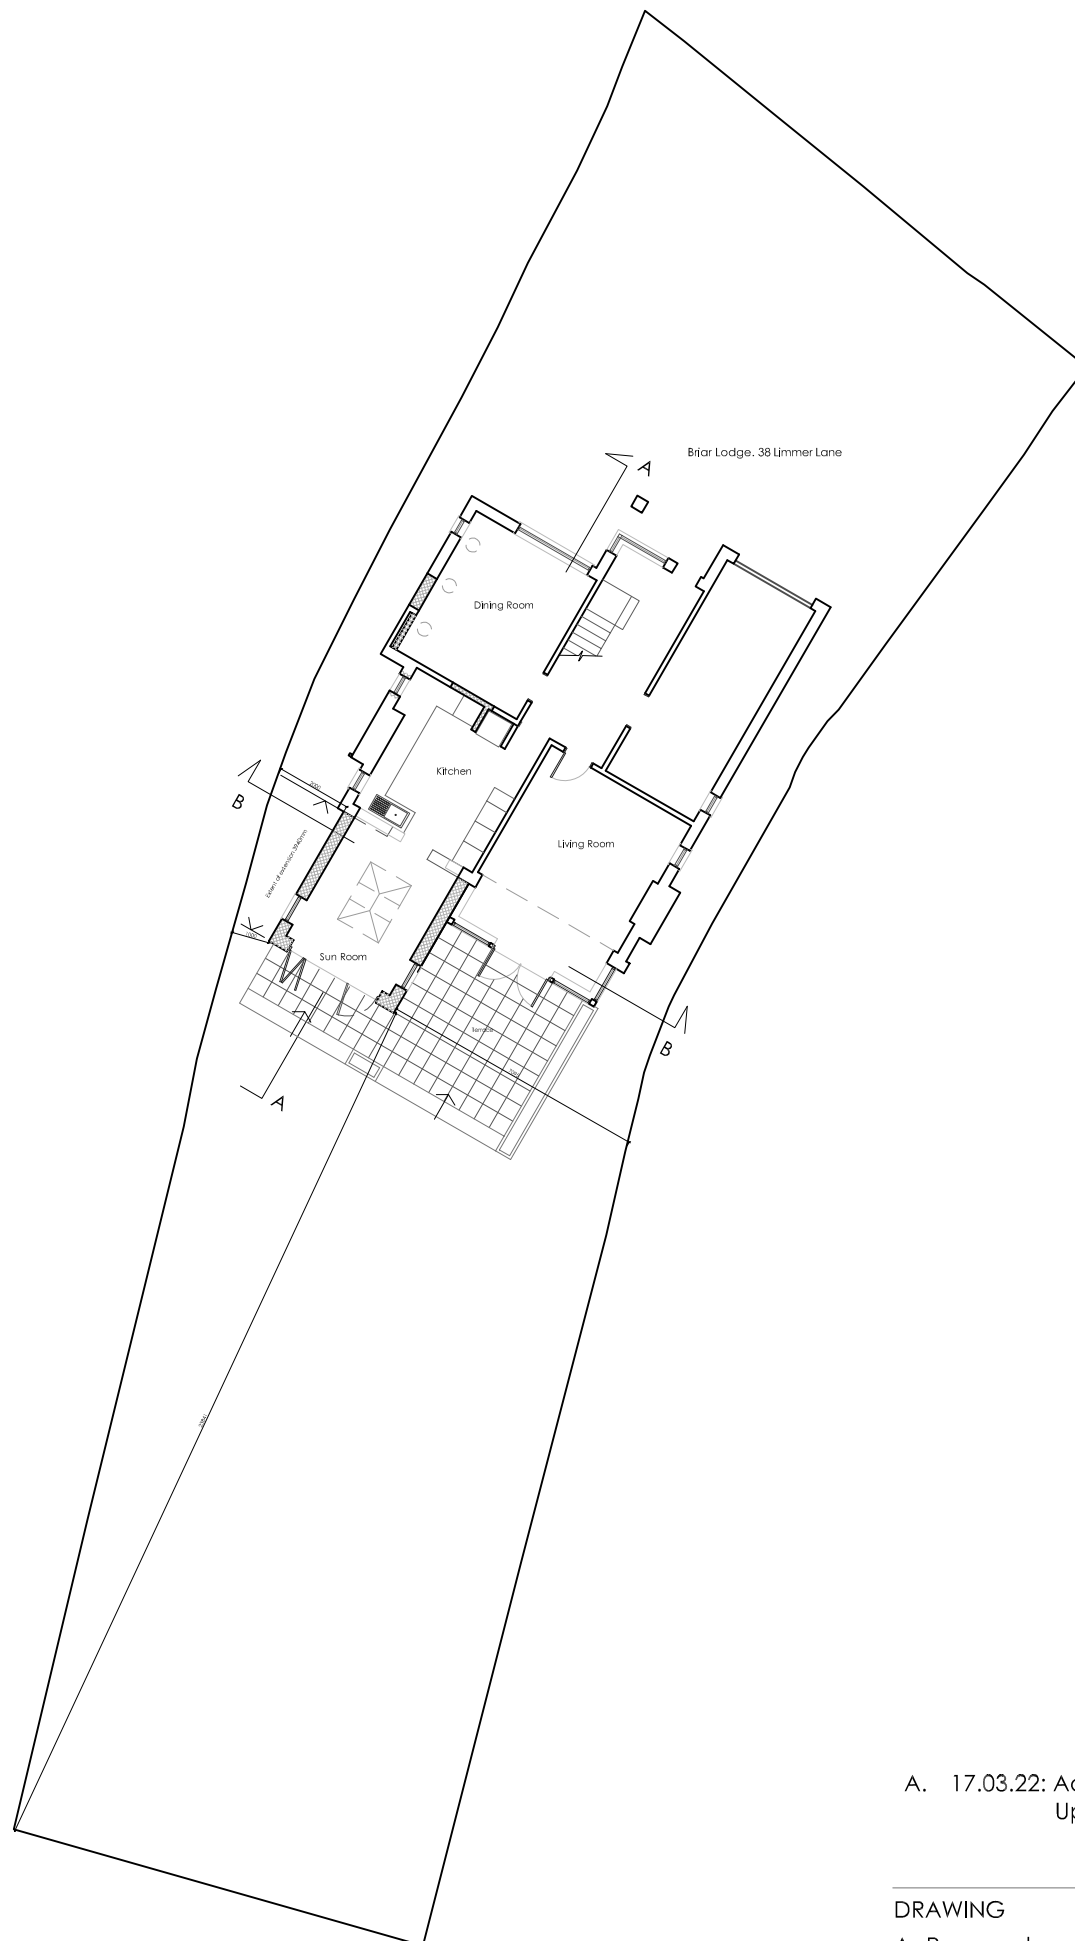

A. 17.03.22: Added dimensions - distances from boundaries
Updated windows' widths

DRAWING
As Proposed
Site Plan

NUMBER 202106.PAp 01
REVISION A
SCALE 1:200 @ A3
DATE March 2022

PROJECT
Proposed extensions and alterations at Briar Lodge, 38 Limmer Lane
Felpham, PO22 7EU

CLIENT
Pauline Yarwood

Benjamin Favier Architects

23 Twitten Way Worthing BN14 7JU T. 01903 209635 M. 07946 380099

