
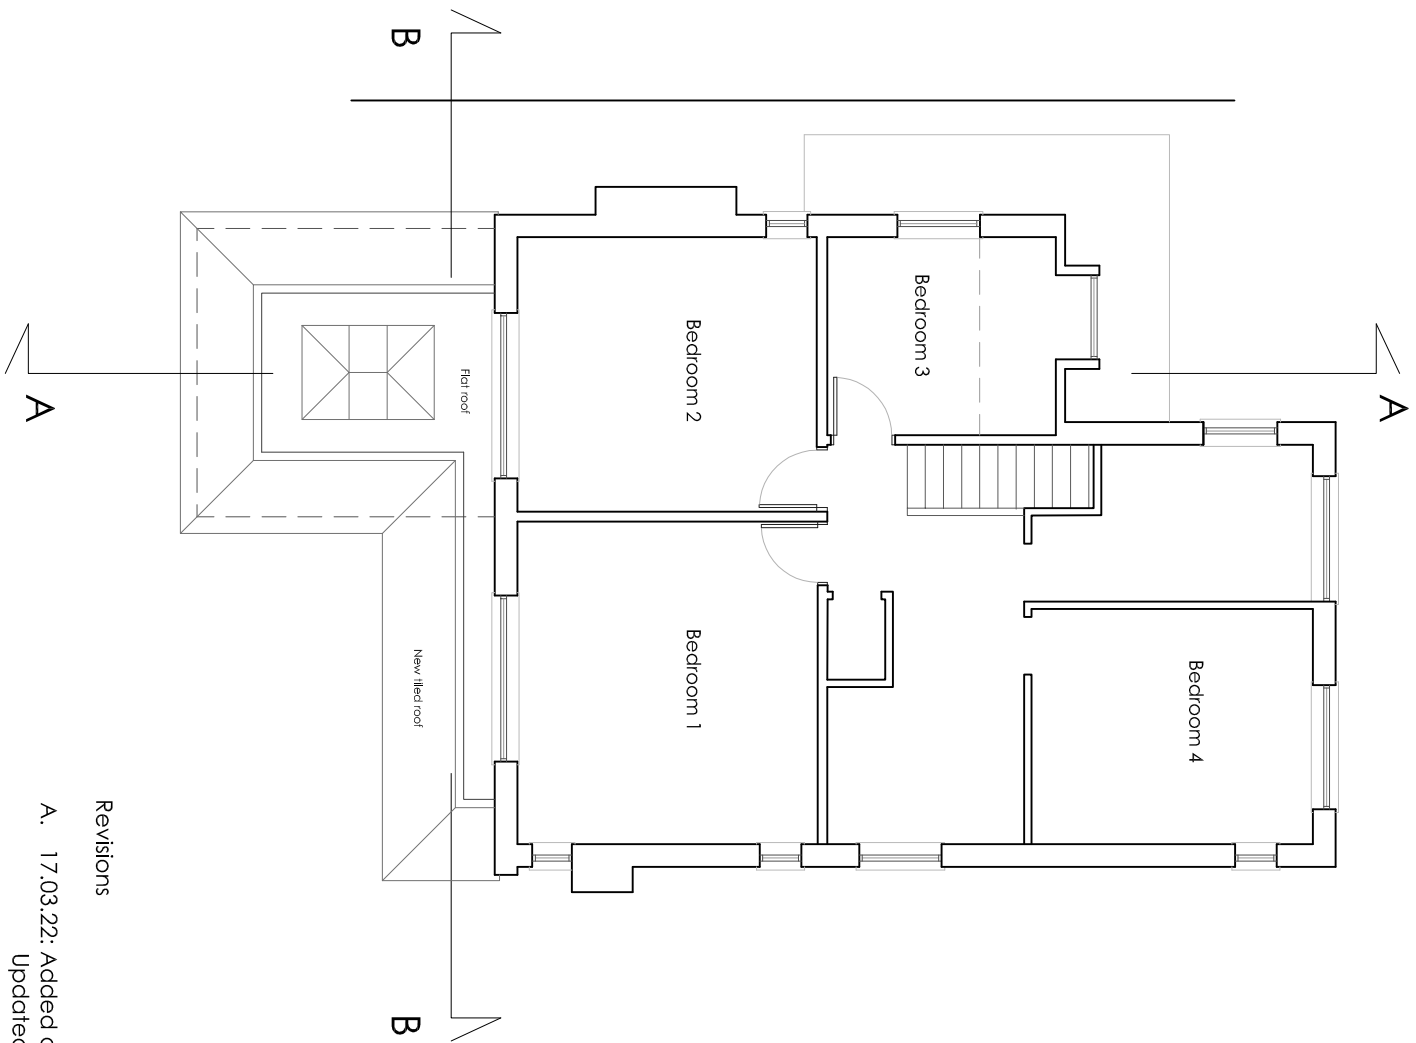
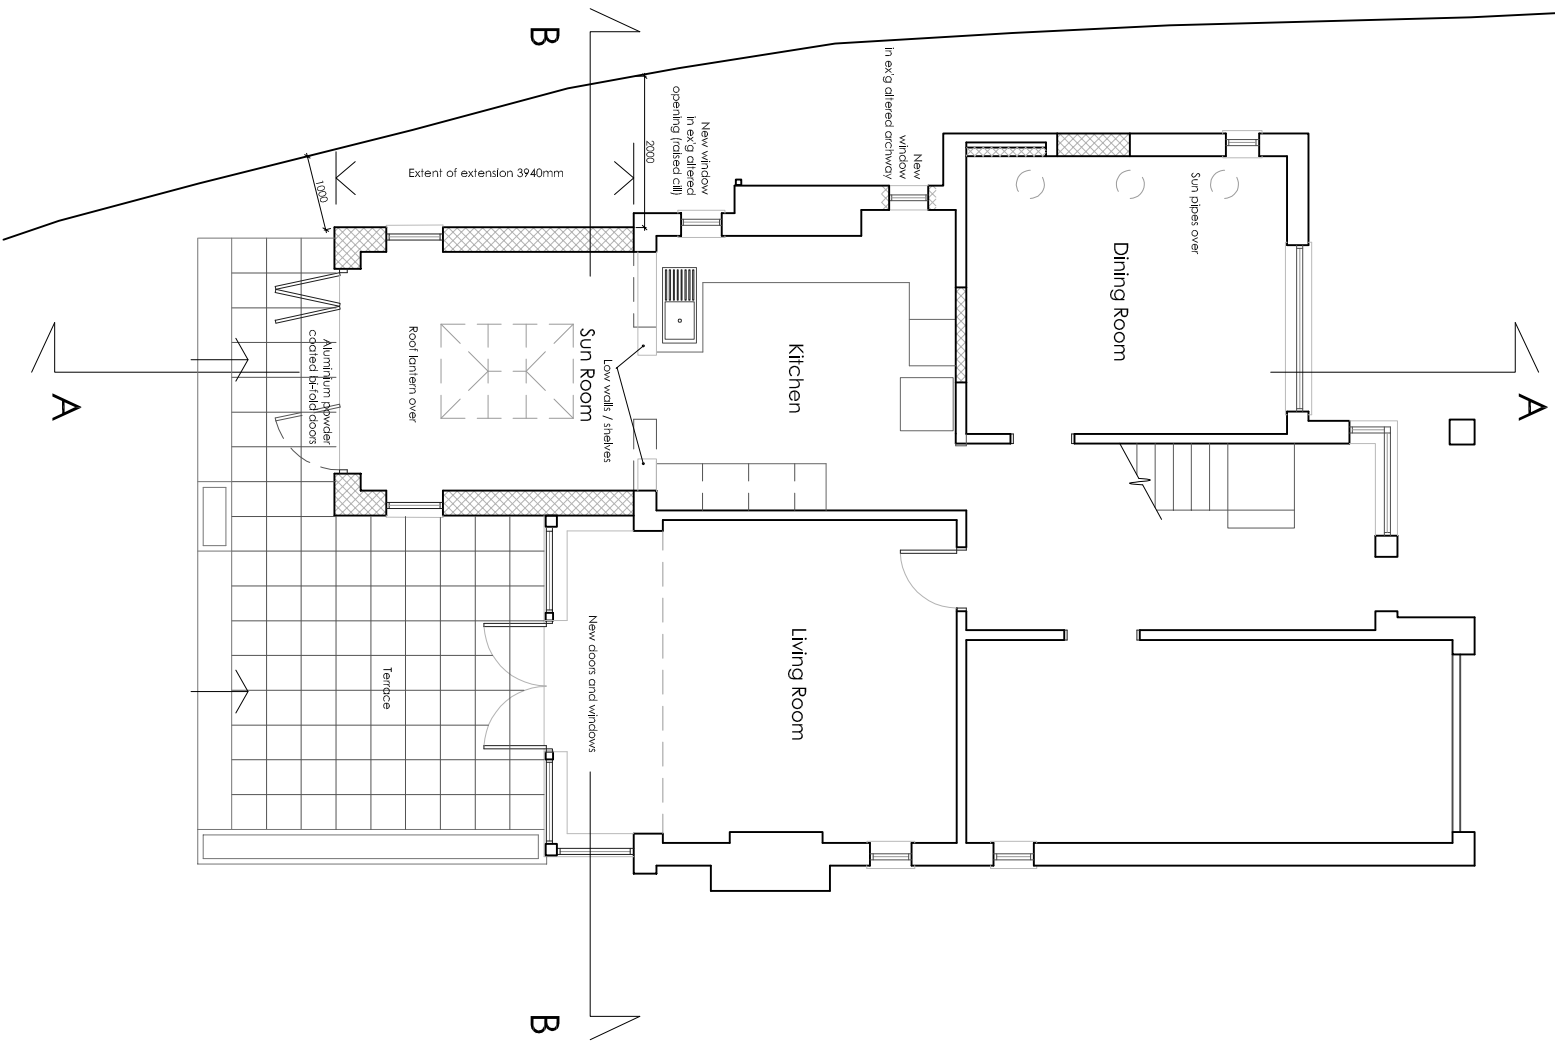


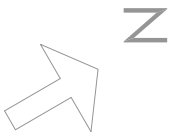

- KEY TO WALLS**
- Existing wall retained
 - Existing wall taken down
 - New wall

Revisions

- A. 17.03.22: Added dimensions - distances from boundaries
Updated windows' widths

DRAWING	NUMBER 202106.PAP 02
As Proposed	REVISION A
Floor plans	SCALE 1:100 @ A3
	DATE March 2022

PROJECT

Proposed extensions and alterations at Briar Lodge,
38 Limmer Lane, Felpham, PO22 7EU


CLIENT

Pauline Yarwood

First floor Plan

Ground floor Plan

Scale in metres

 

Benjamin Favier Architects

23 Twitten Way Worthing BN14 7JU T. 01903 209635 M. 07946 380099

