




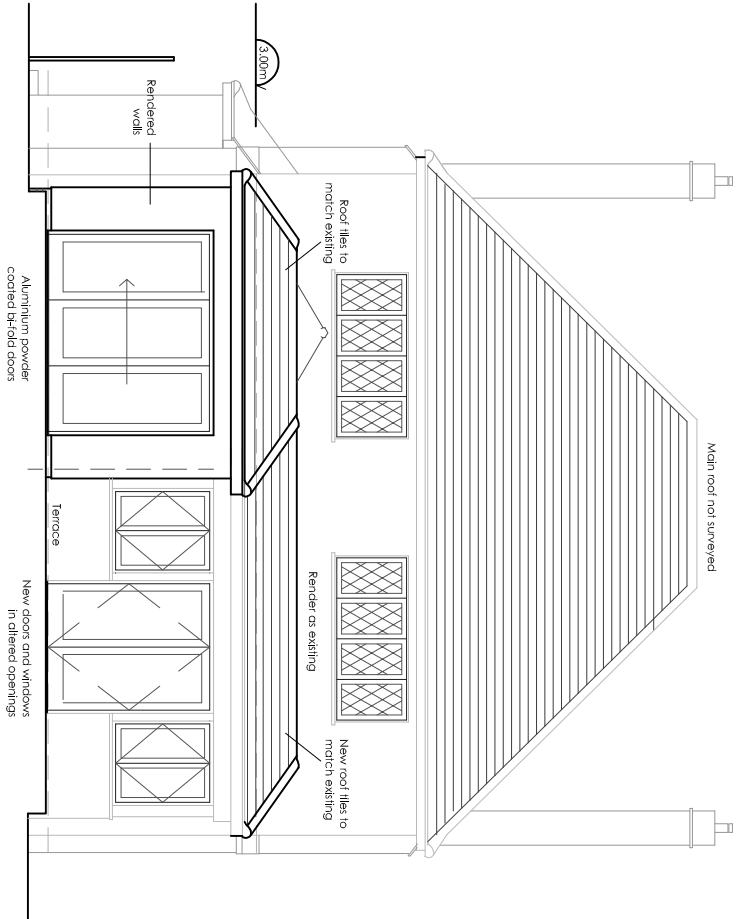

South West Elevation

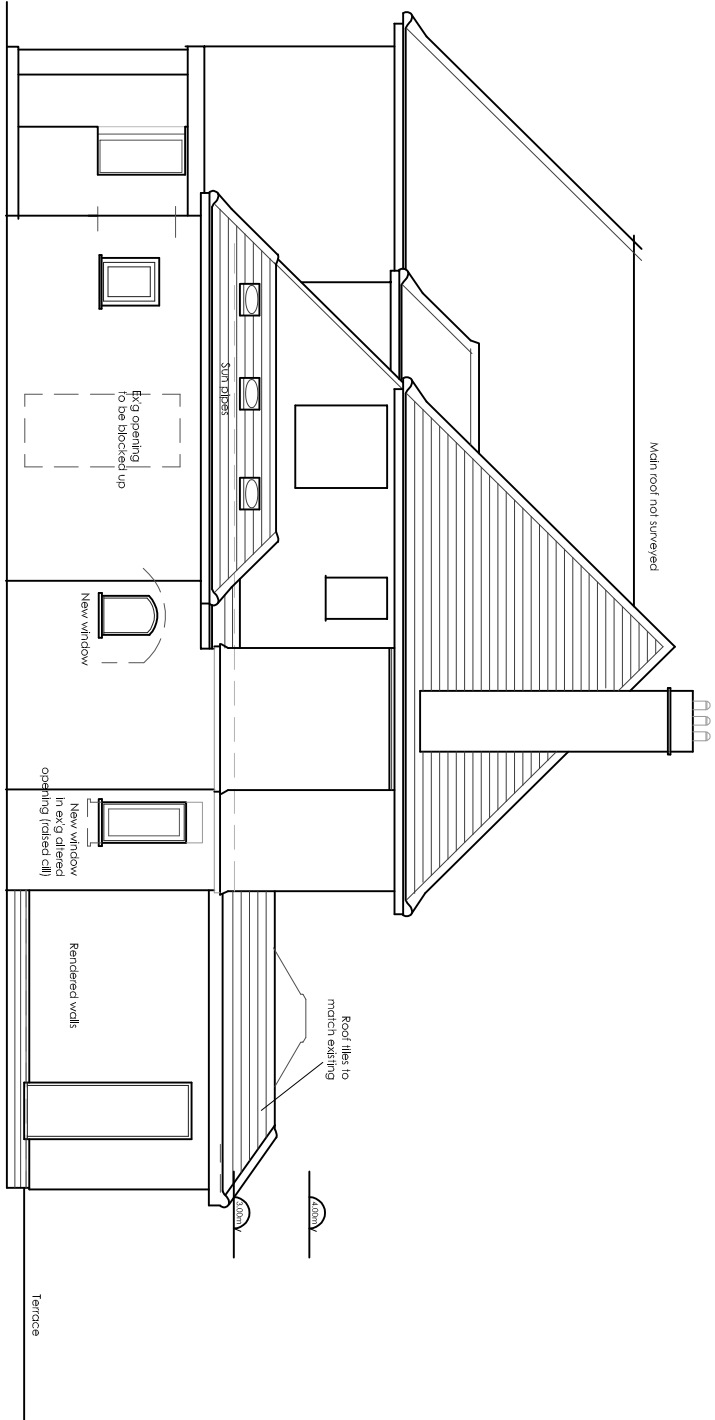


North West Elevation

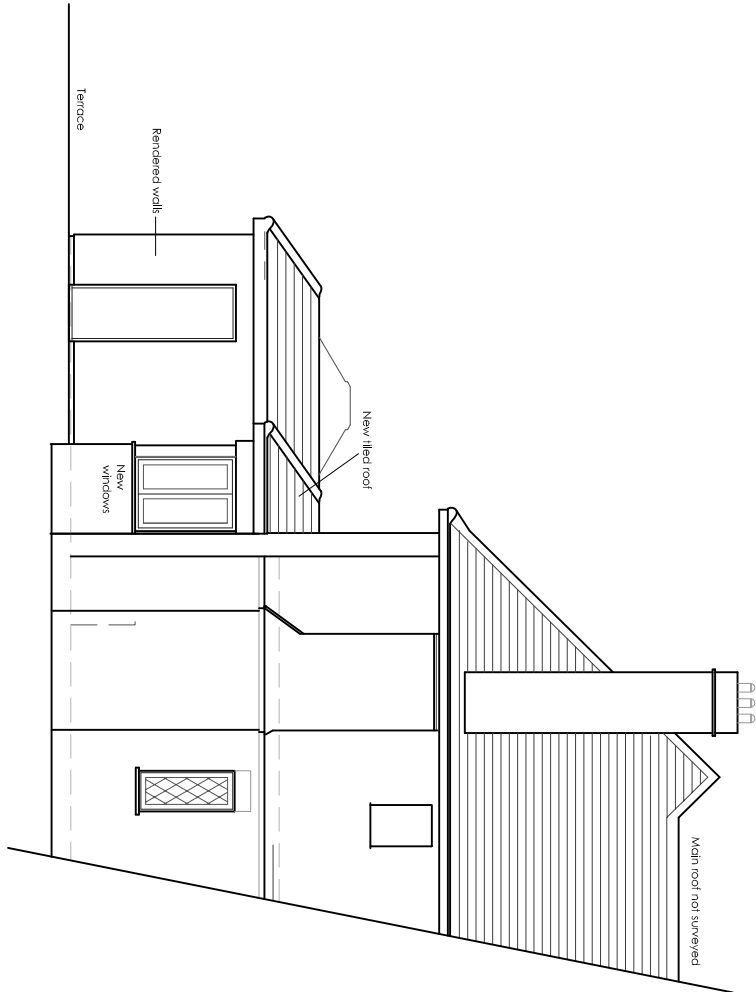

South East Elevation

Scale in metres

 

Revisions
A: 17.03.22: Updated

DRAWING	NUMBER 202106.PAp 03
As Proposed	REVISION A
SW, NW and SE Elevations	SCALE 1:100 @ A3
	DATE March 2022
PROJECT	
Proposed extensions and alterations at Brir Lodge, 38 Limmer Lane, Felpham, PO22 7EU	

CLIENT
Pauline Yarwood

Benjamin Favier Architects

23 Twitten Way Worthing BN14 7JU T: 01903 209635 M: 07946 380099

