


NOTES :
Client: Katharine Gould
Dimensions in mm

NOTES :
ROOF LINE TO BE SET
TO ENSURE CONTINUITY OF
EXISTING CEILING HEIGHT
IN THE KITCHEN INTO THE
EXTENSION
PITCH TO MATCH HOUSE
TILES TO MATCH HOUSE

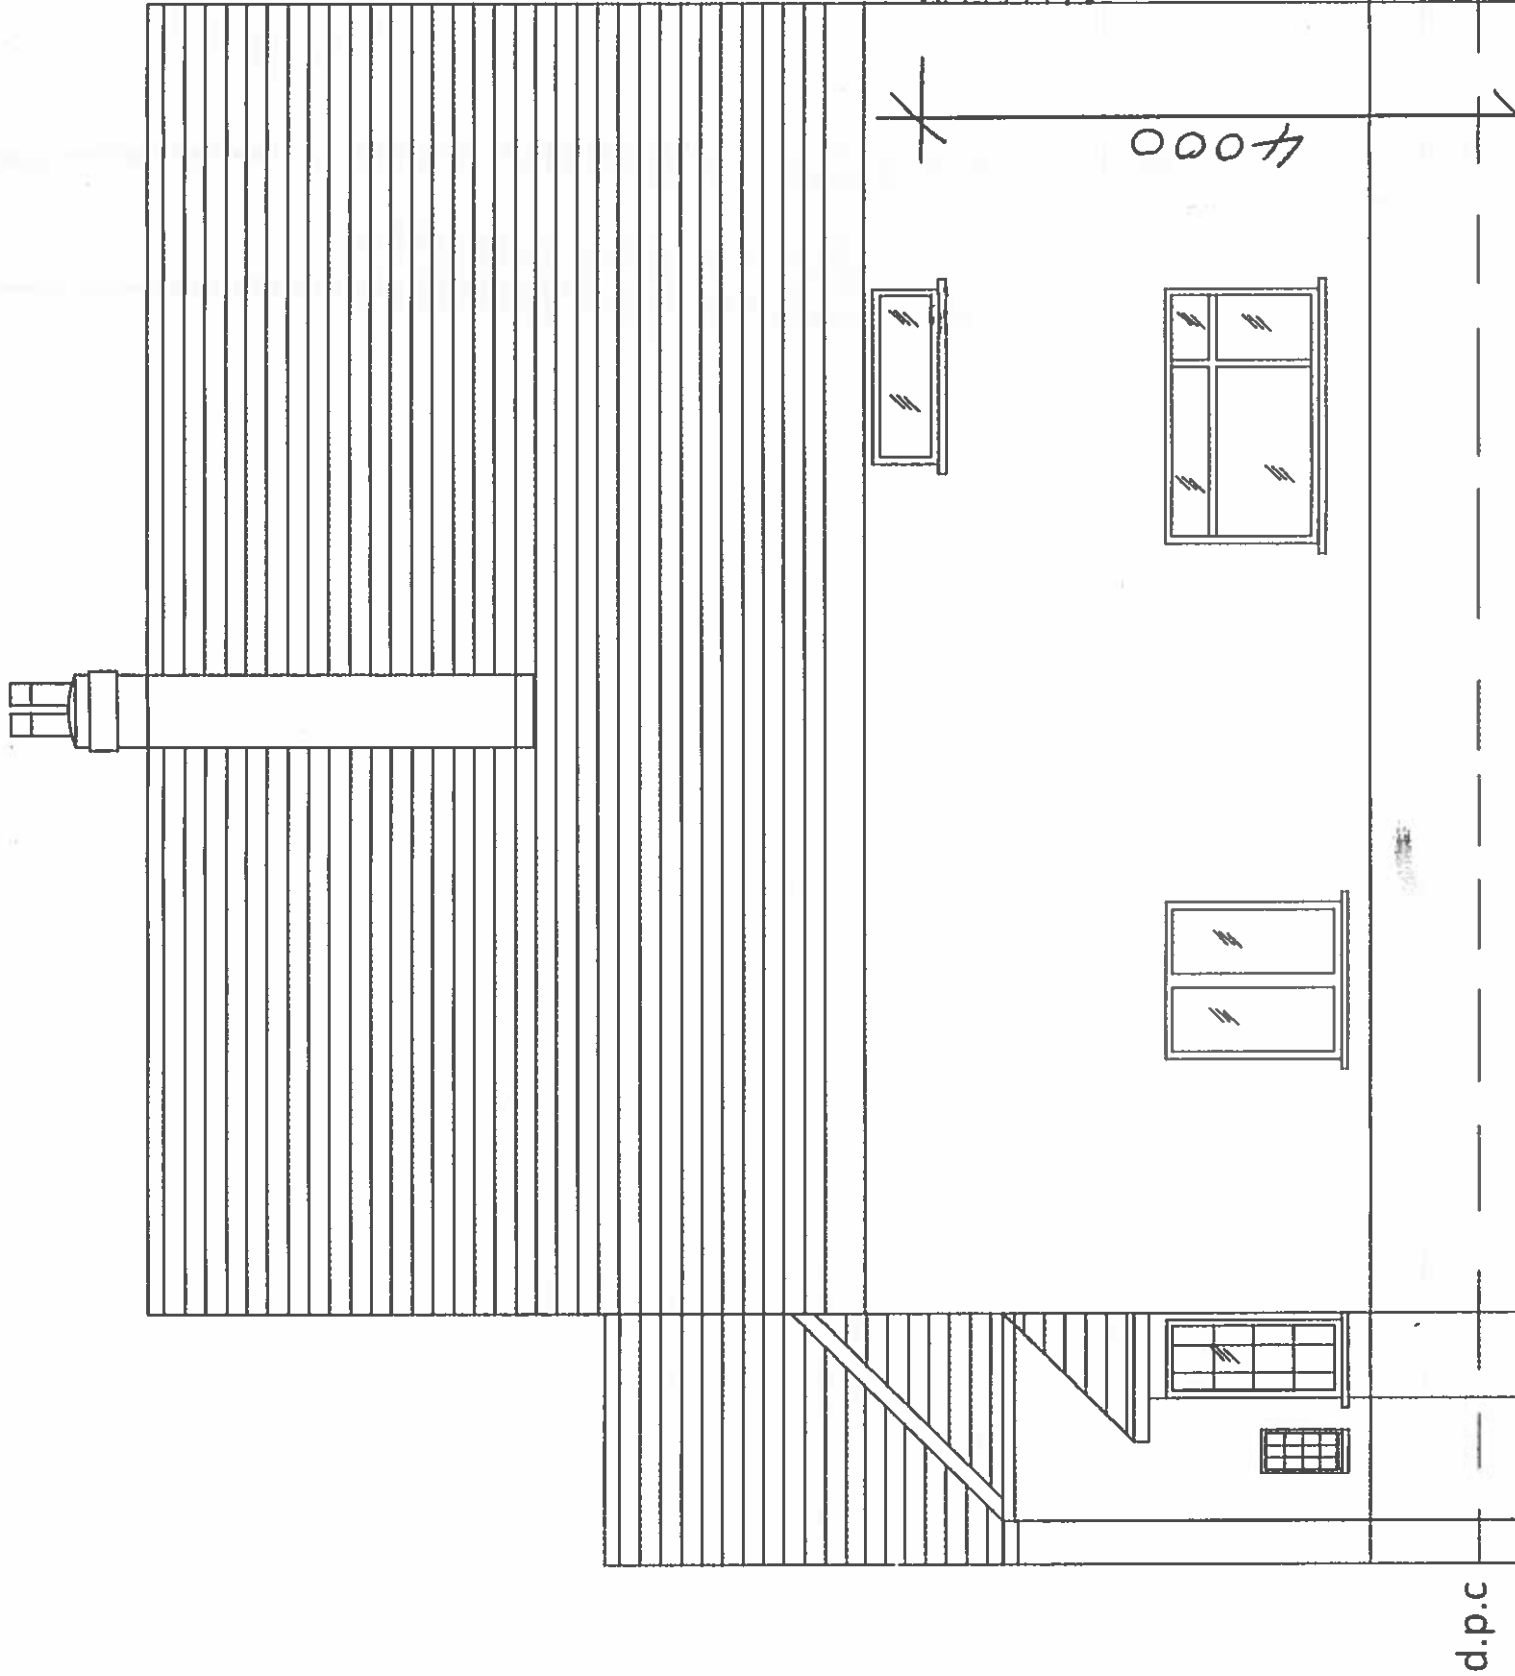

Proposed East Elevation

DATE	REVISION	BY
5 Davenport Road Felpham Bognor Regis West Sussex PO22 7JP.		
DRAWN RD	CHECKED	
SCALE 1:50	DATE 06.01.22	
PROJECT TITLE Proposed Extension to 5 Davenport Road		
DRAWING TITLE Proposed East Elevation		
DWG NUMBER 007	REV B	
REV NUMBER A : 28/02/2022 B : 01/04/2022		