


NOTES :
Client:
Katharine Gould
Dimensions in mm

DATE	REVISION	BY
5 Davenport Road Felpham Bognor Regis West Sussex PO22 7JP.		
DRAWN RD	CHECKED	
SCALE 1:50	DATE 05.01.22	
PROJECT TITLE Proposed Extension to 5 Davenport Road		
DRAWING TITLE Proposed North Elevation		
DWG NUMBER 006	REV B	
A: 28 2 2022 ROOF LINE B: 01 4 2022 DIMENSIONS		

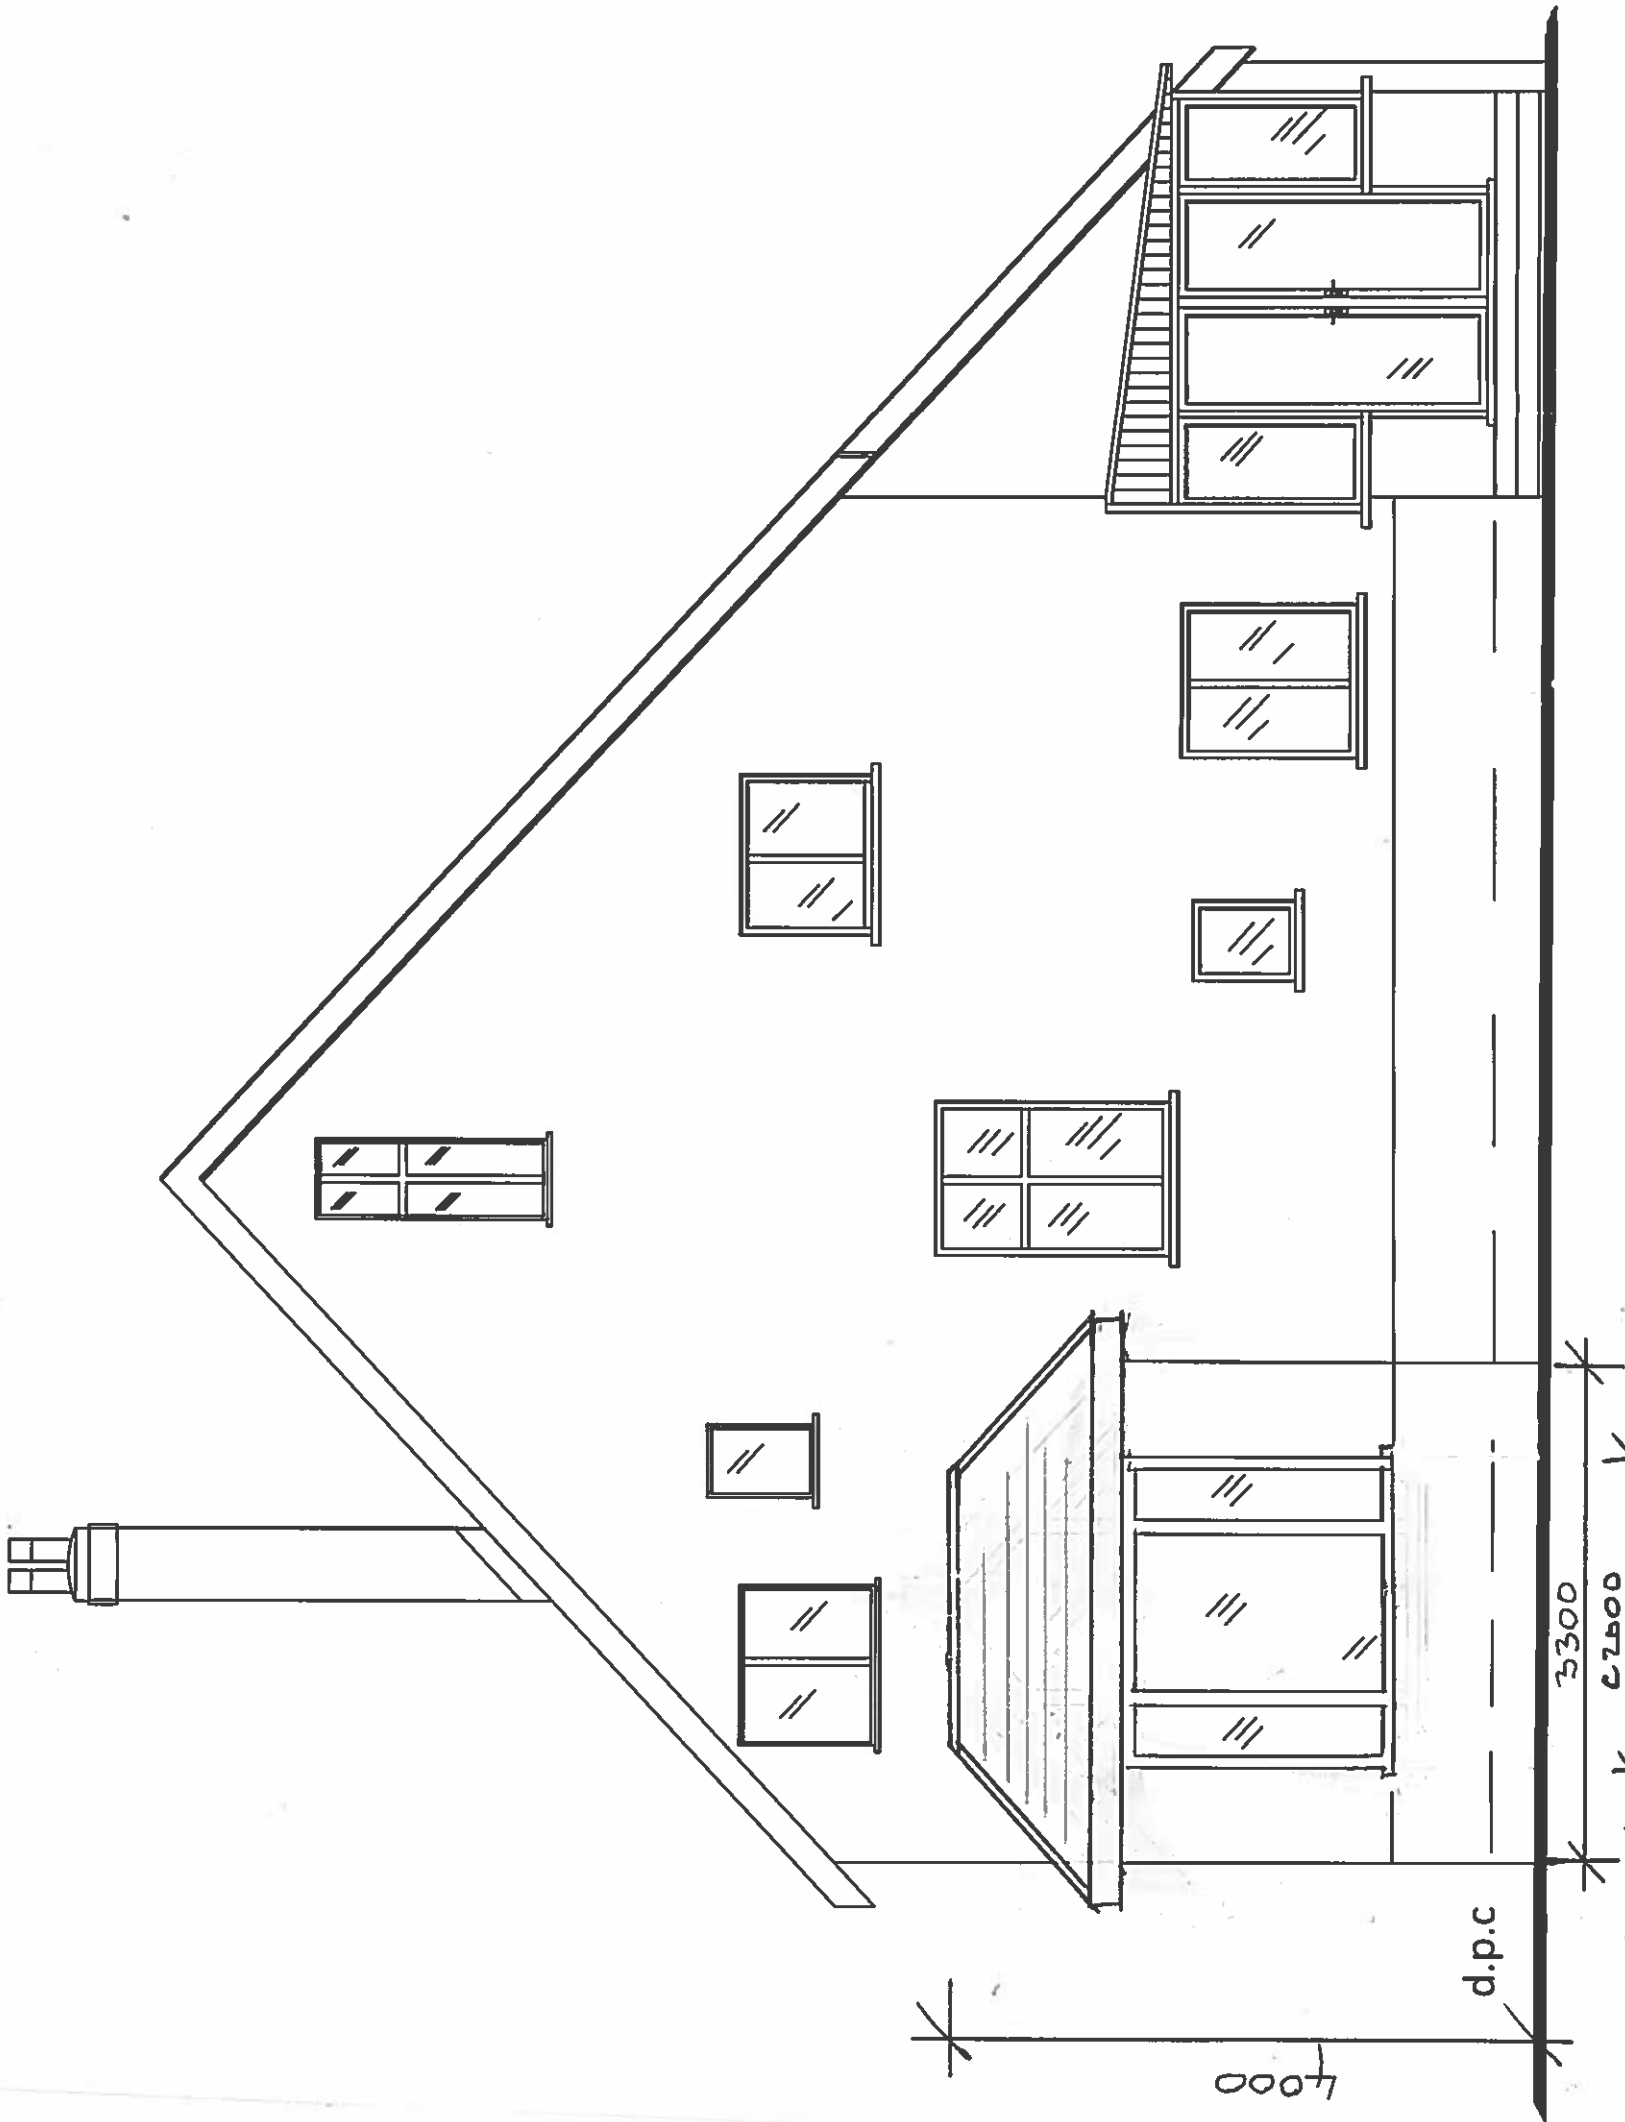

Proposed North Elevation

NOTE: ROOF LINE TO BE SET TO
ENSURE CONTINUITY OF
EXISTING HEIGHT IN KITCHEN
INTO THE EXTENSION