






SOUTH SIDE ELEVATION

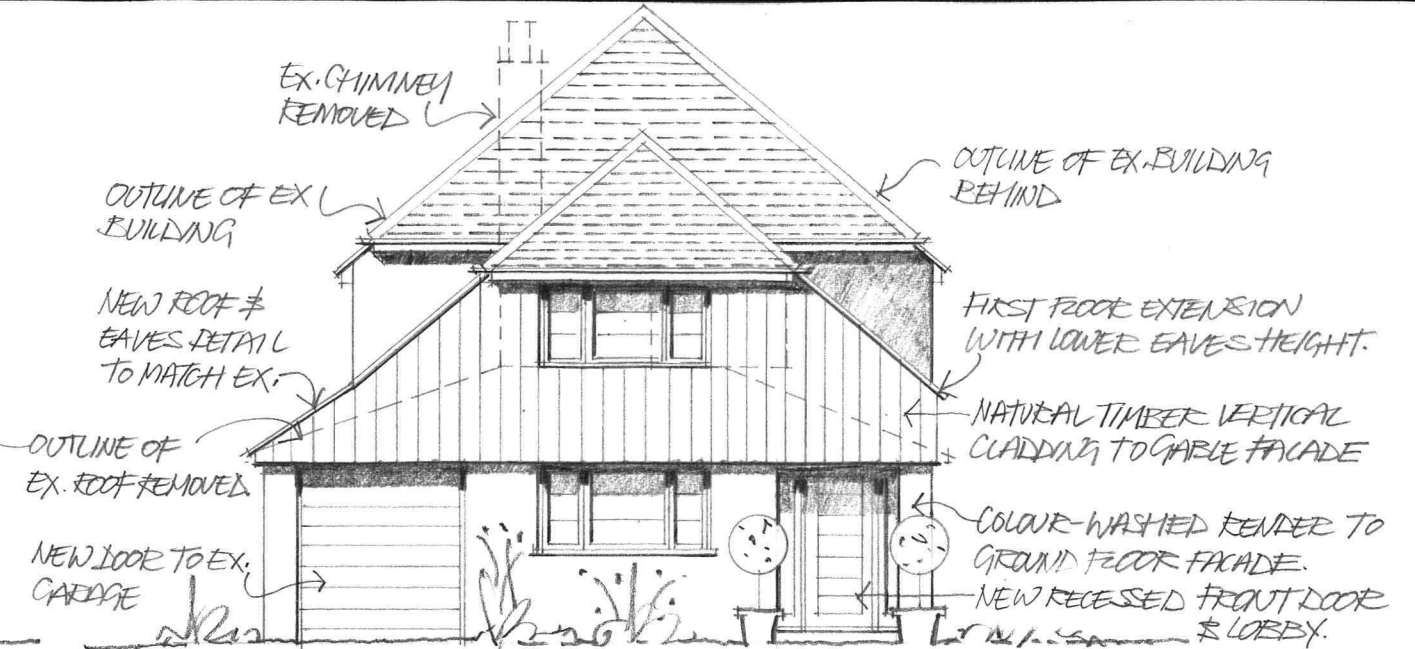


EAST FRONT ELEVATION

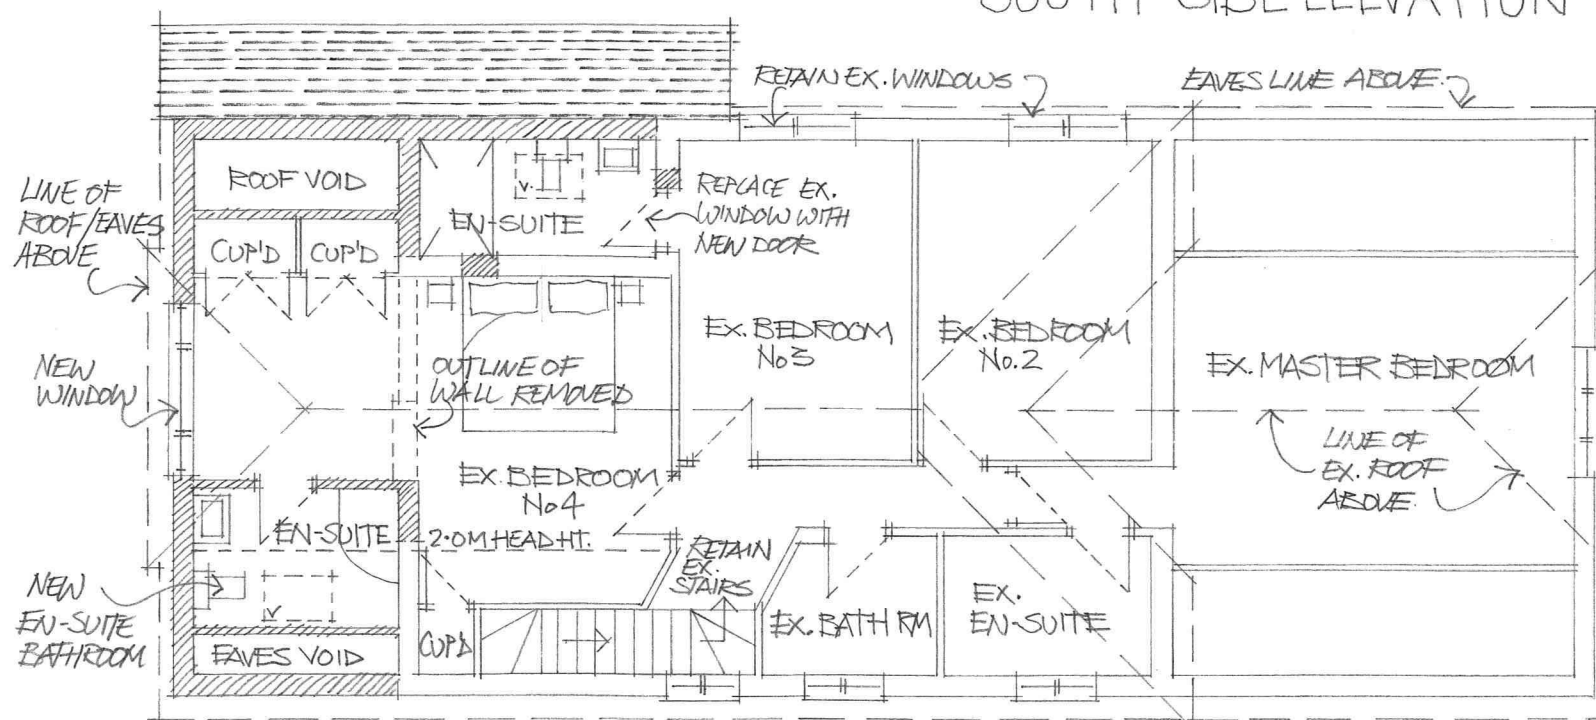

FIRST FLOOR PLAN

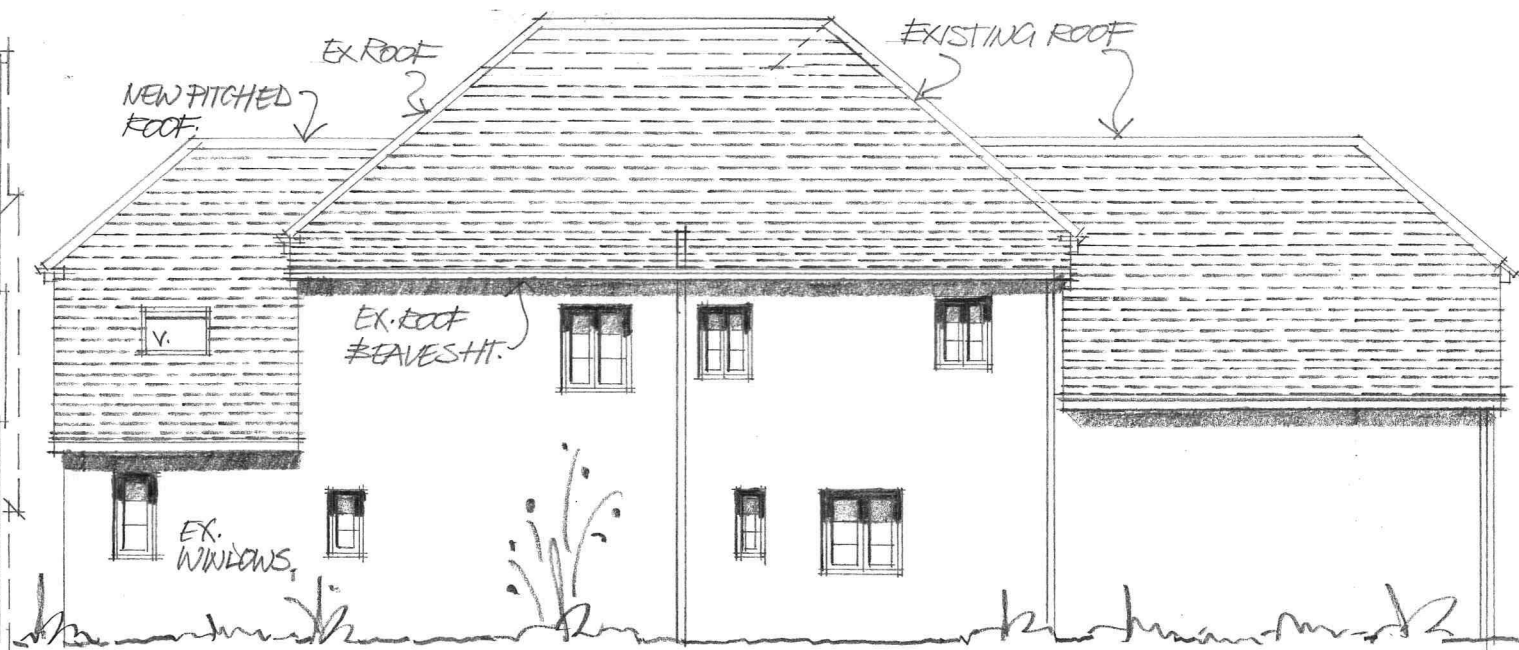

NORTH SIDE ELEVATION

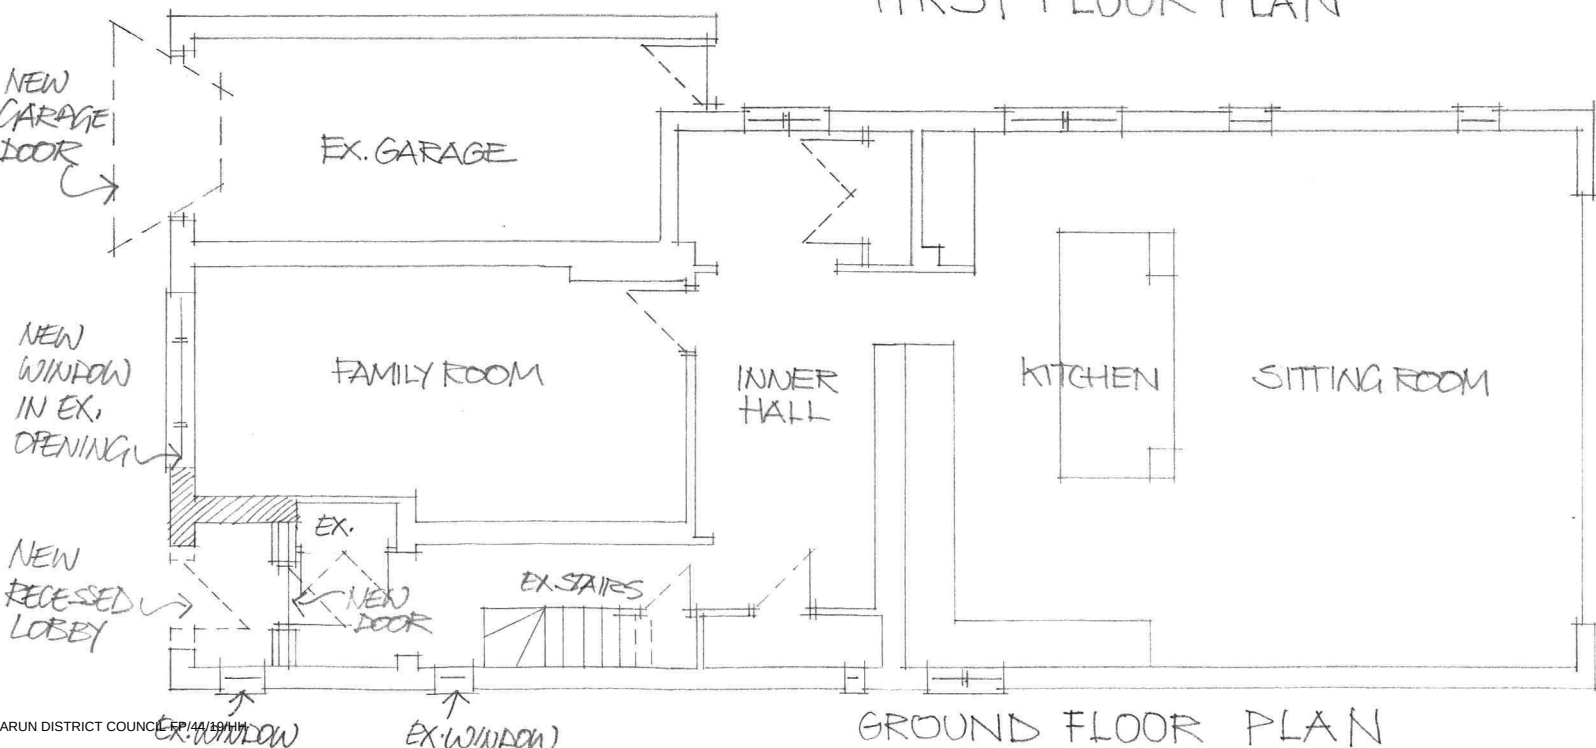

GROUND FLOOR PLAN

REVISIONS:
01.02.2019 - DRAFT PLANNING APP.
21.02.2019 - PLANNING APP.

PLANS & ELEVATIONS AS PROPOSED



SCALE 1:100

PHYSICAL SCALE IN METERS

PROPOSED ALTERATIONS & EXTENSION
8 THE MIDWAY . FELPHAM . WEST SUSSEX . PO22 7EZ

FOR . Mr. & Mrs. WOOLLVEN

Job No: 605 . Scale: 1:100 at A3 . Date: February 2019 . Dwg No: 605-103

PULLEN
ARCHITECTURE

41-42 Southgate Place . Chichester
West Sussex . PO19 1ET
Tel 01243 859510
office@pullenarchitecture.co.uk
www.pullenarchitecture.co.uk