




NEW WORKS SHOWN IN DETAIL
NEW MATERIALS AS EXISTING

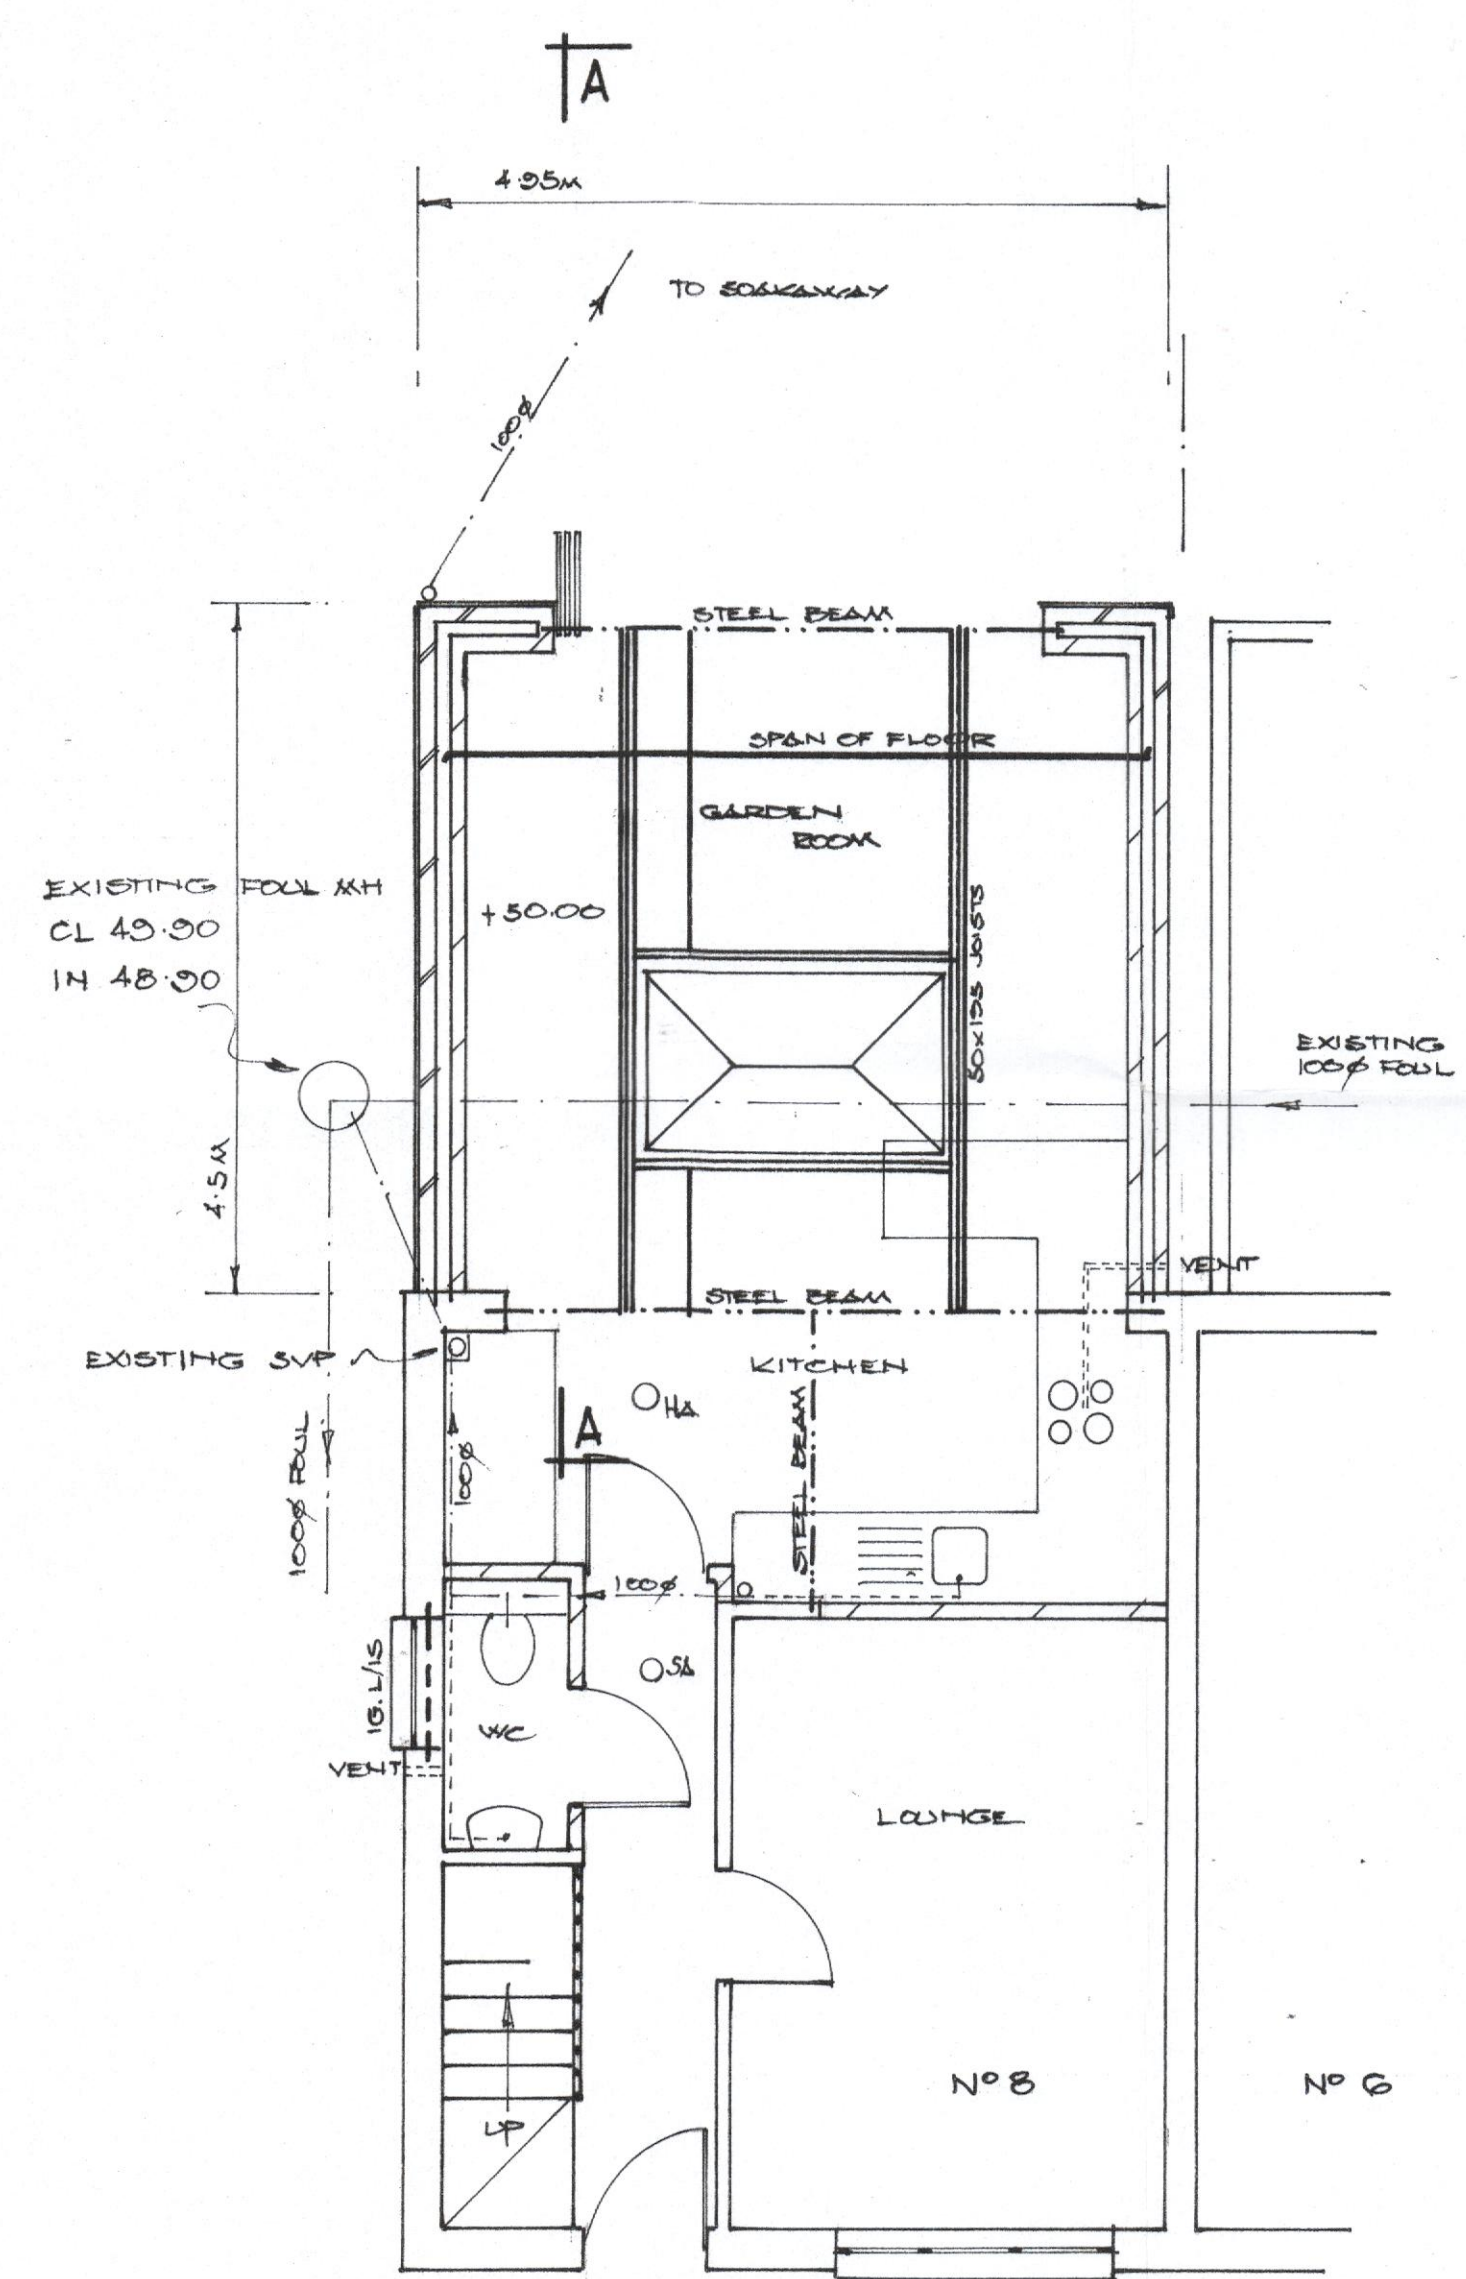


FLOOR PLAN

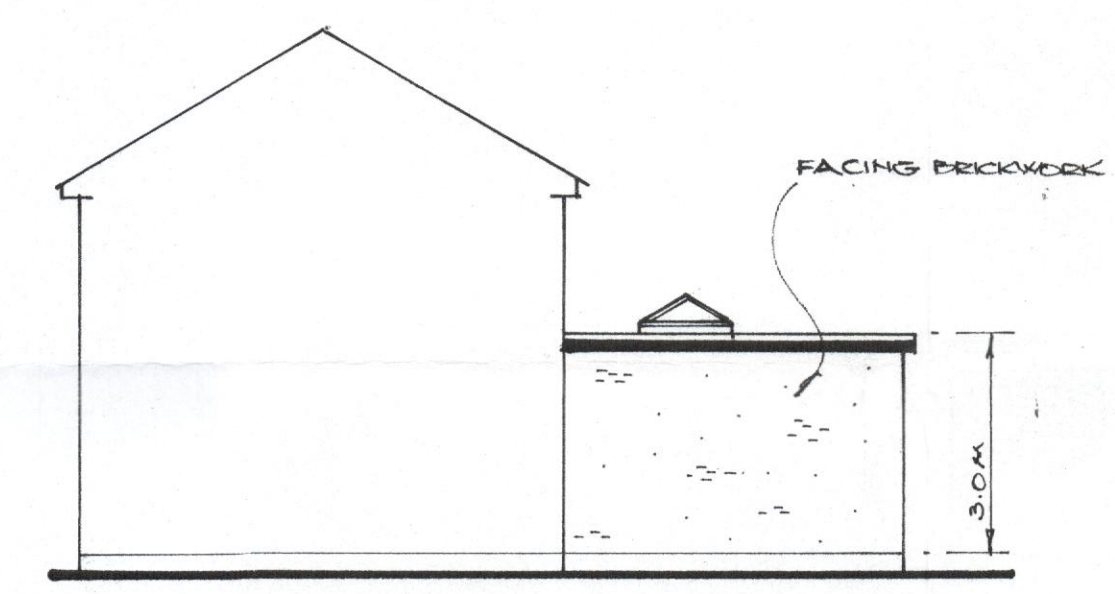


WEST ELEVATION

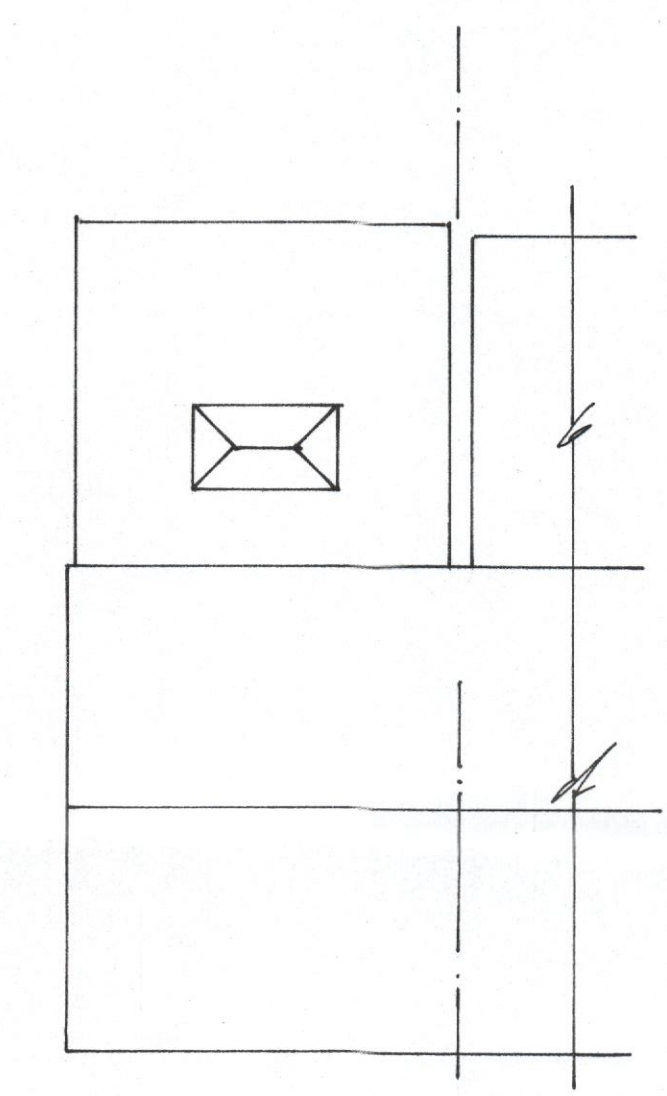

ROOF PLAN

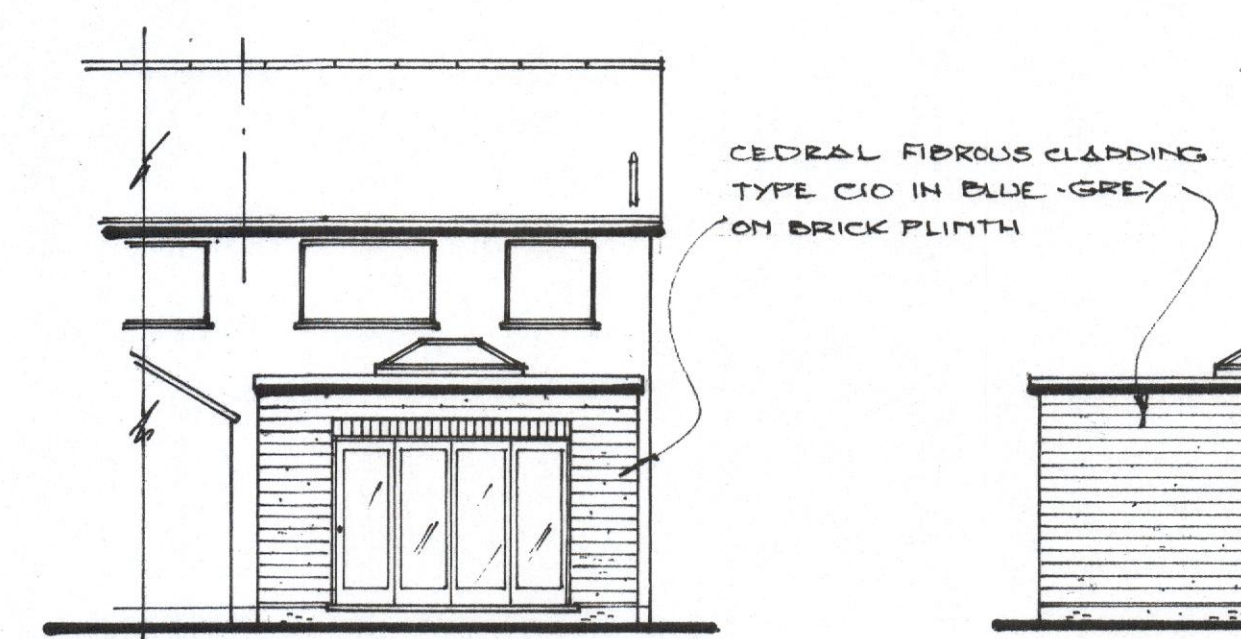

REAR ELEVATION

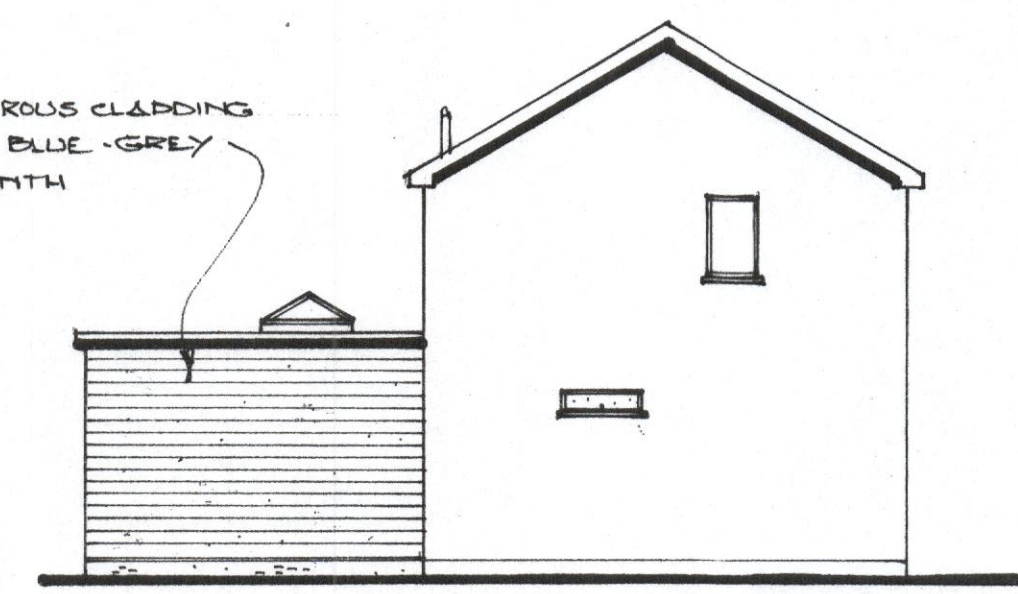

EAST ELEVATION

NOTES
All dimensions must be checked on site and not scaled from this drawing.
EXCEPT ARUN DC

Date	Revisions
E	
D	
C	MAR 20 REVISED
B	JAN 20 REVISED
A	

© copyright

JOHNSON DESIGN
Architectural & Planning Services
Building Plans
CHICHESTER, West Sussex
01243 775700
FOUR MARSH, Hampshire
01429 563360
Email: johnsonplans@yahoo.co.uk
www.johnsondesigns.co.uk

Client
MS. K. CARTER

Job Title
**B FLANSHAM PARK
FLANSHAM
PO22 6QD**

Drawing Title
**PROPOSED PLANS
& ELEVATIONS**

Scale 1:100 AT A1 1:50

Date OCT 10 Drawn by J

Drg. No. - 330027 / 01 Rev. C