




HH=2022
OH=1753
SH=1009

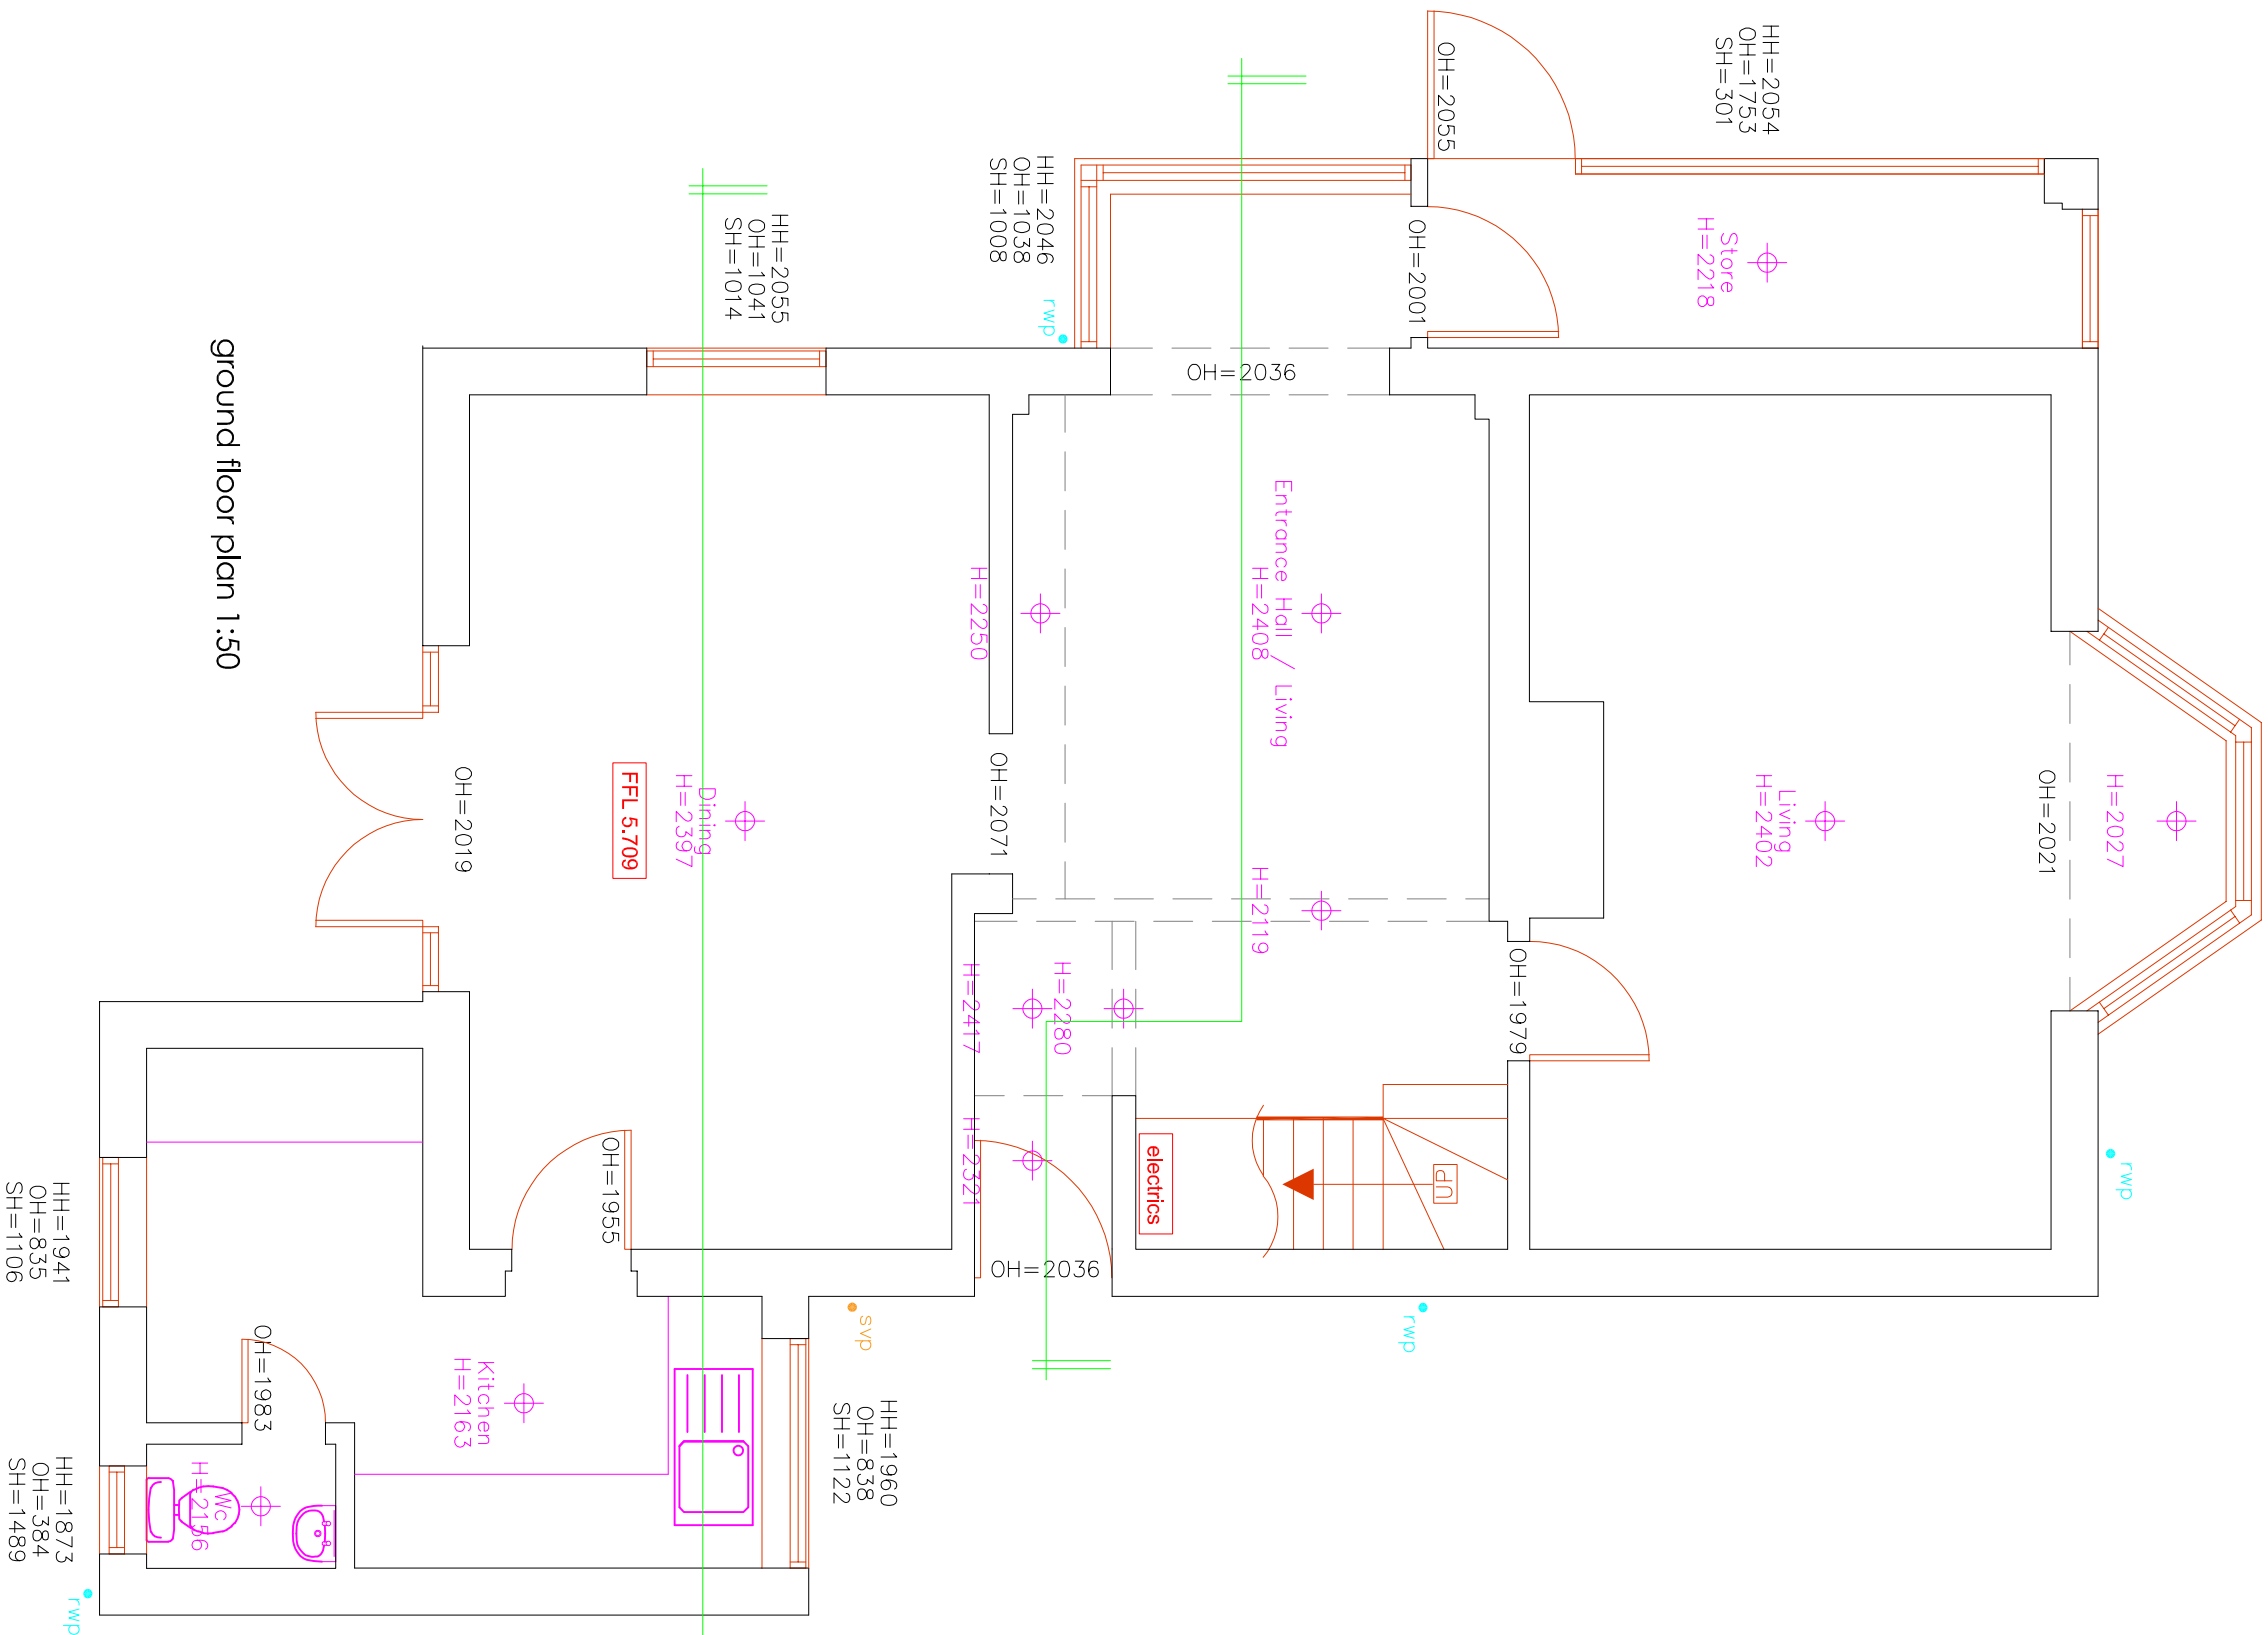


Ground floor plan 1:50

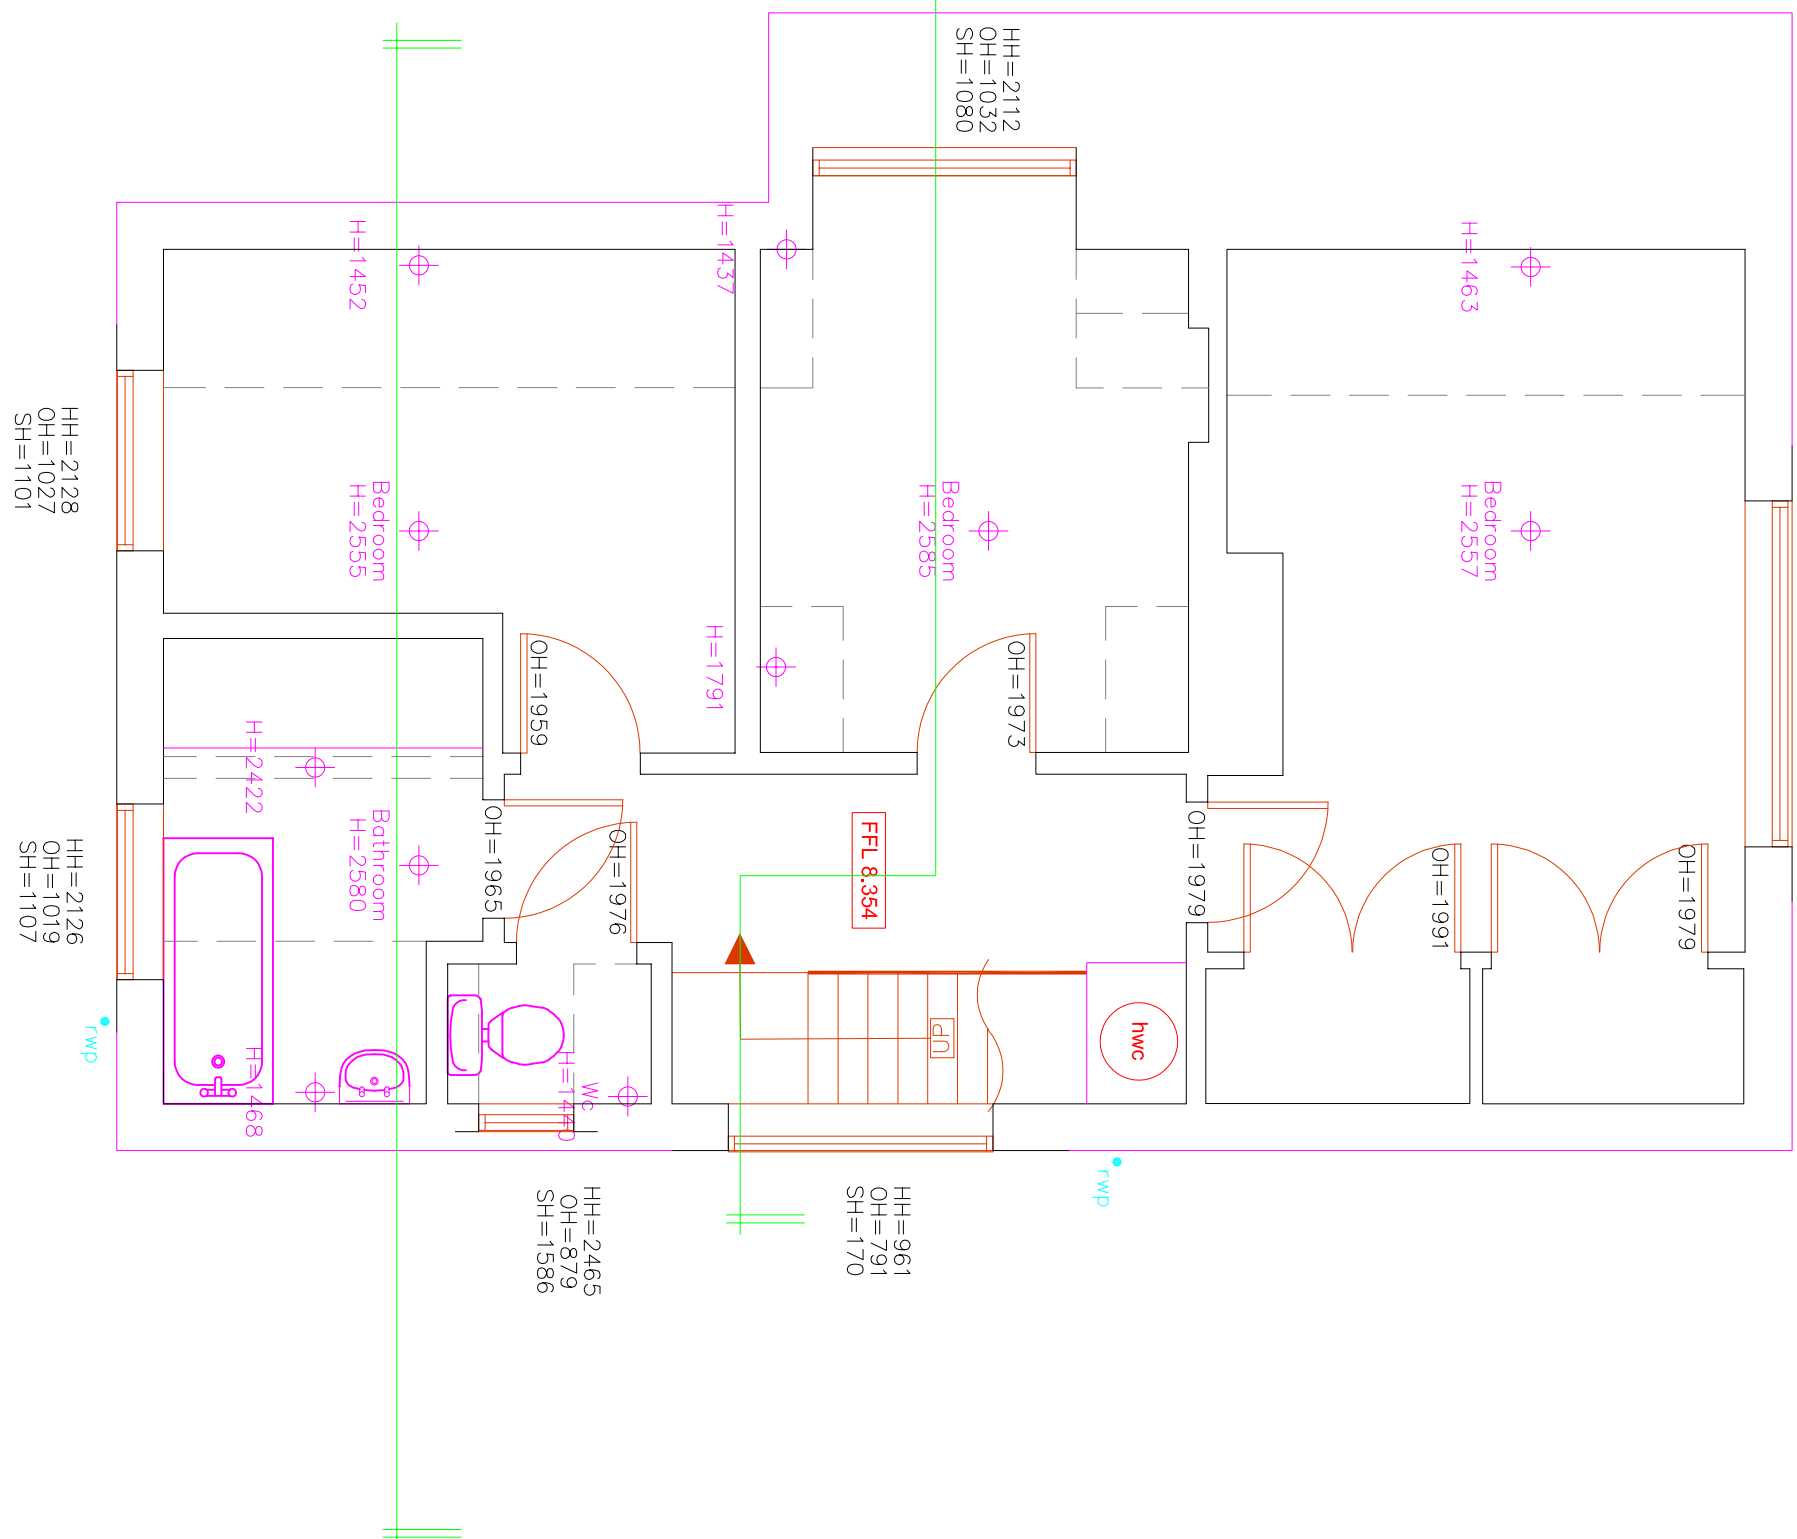


first floor plan 1:50

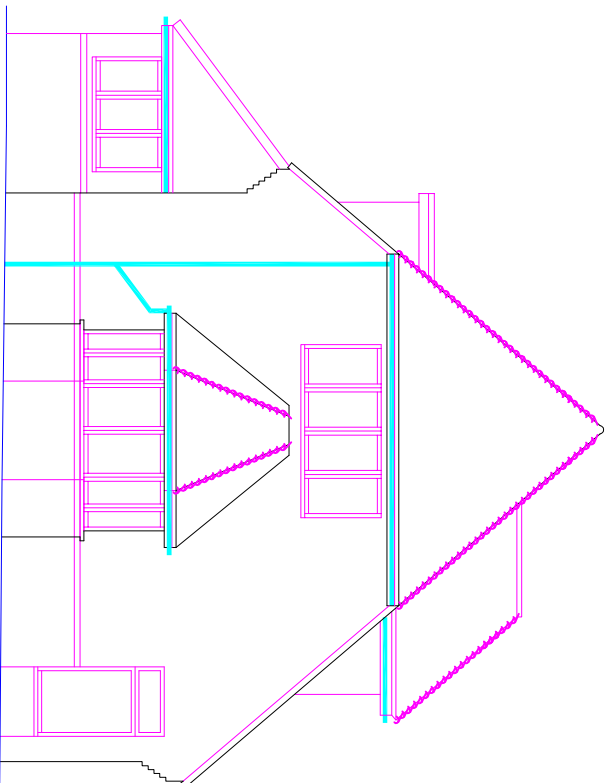


west elevation 1:100

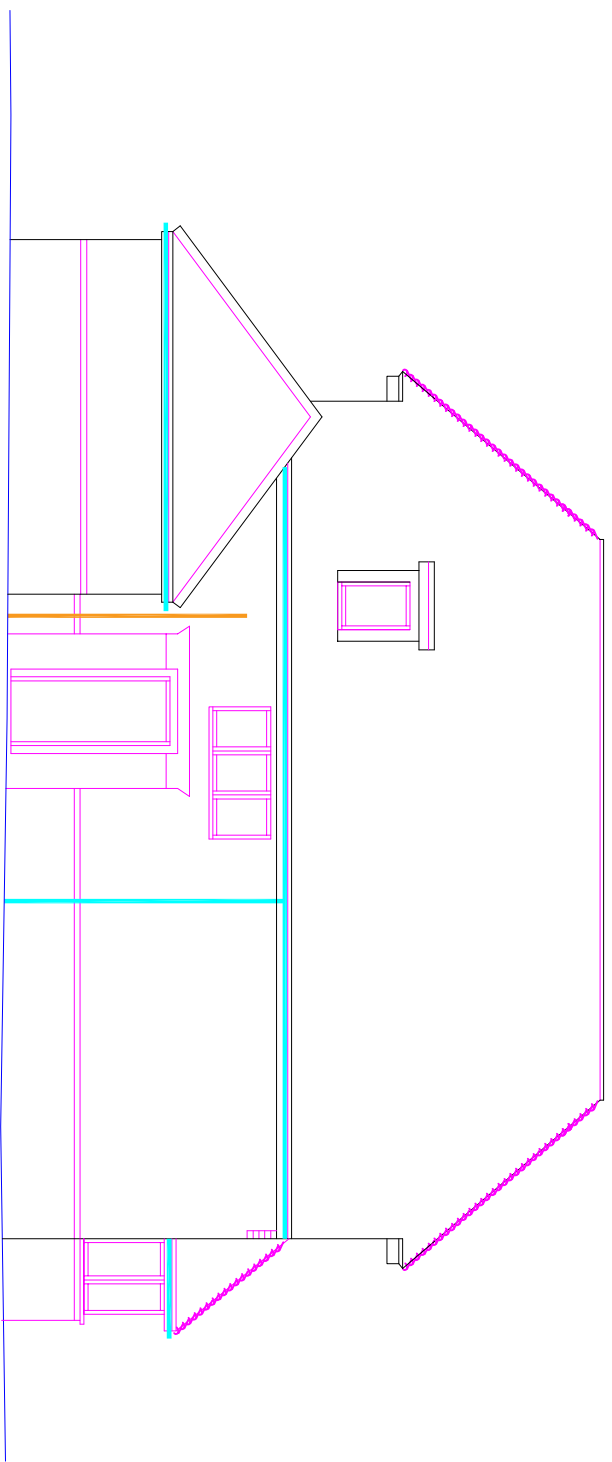

north elevation 1:100

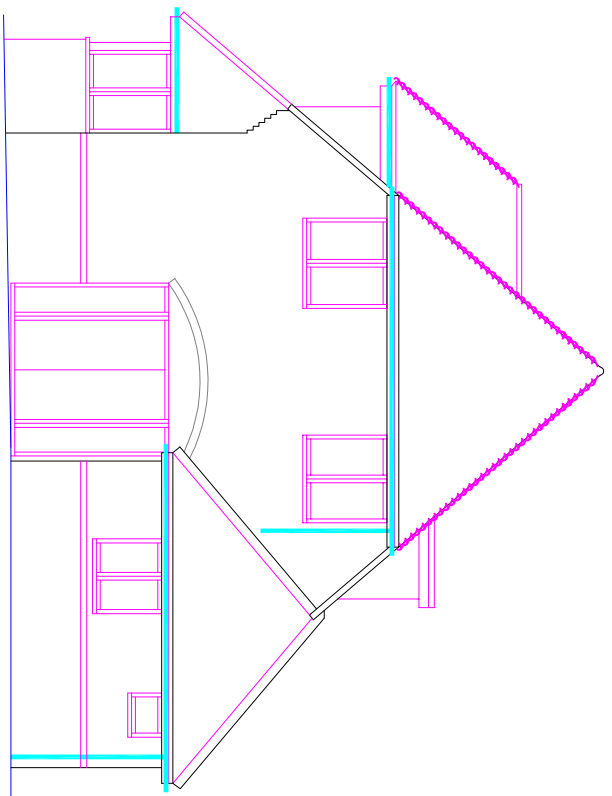


east elevation 1:100

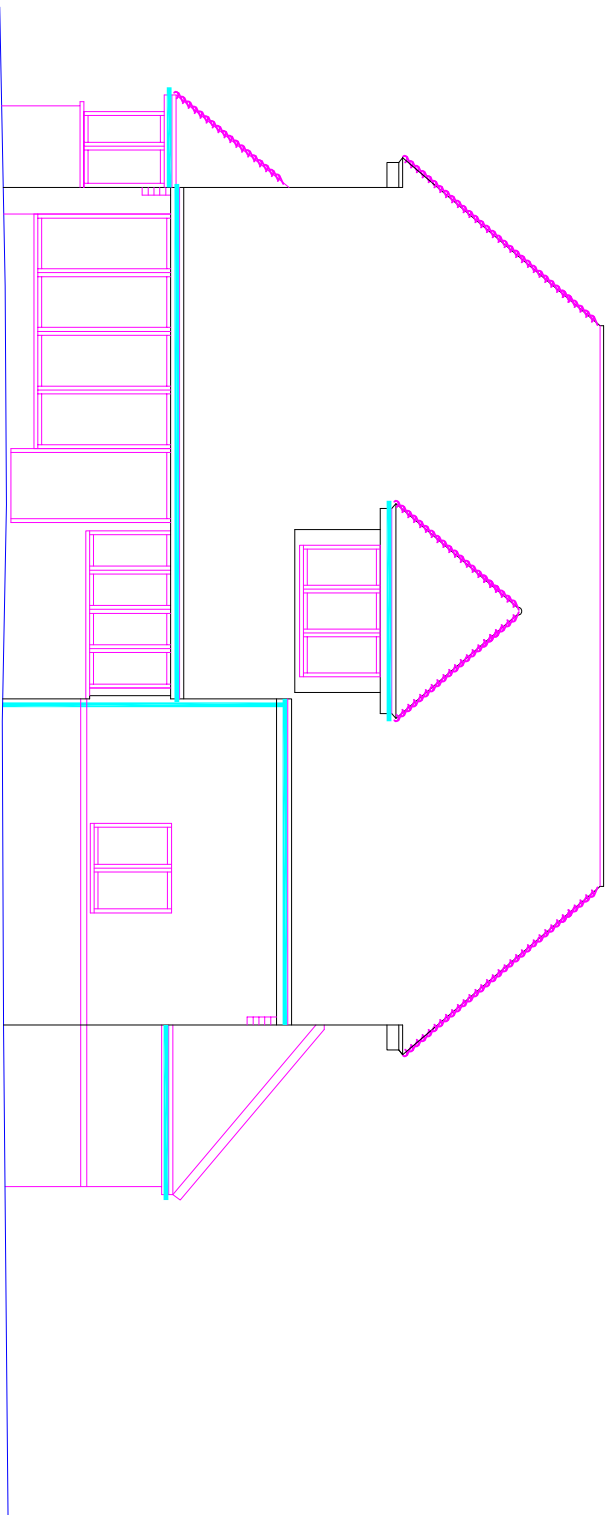

south elevation 1:100

site plan 1:100

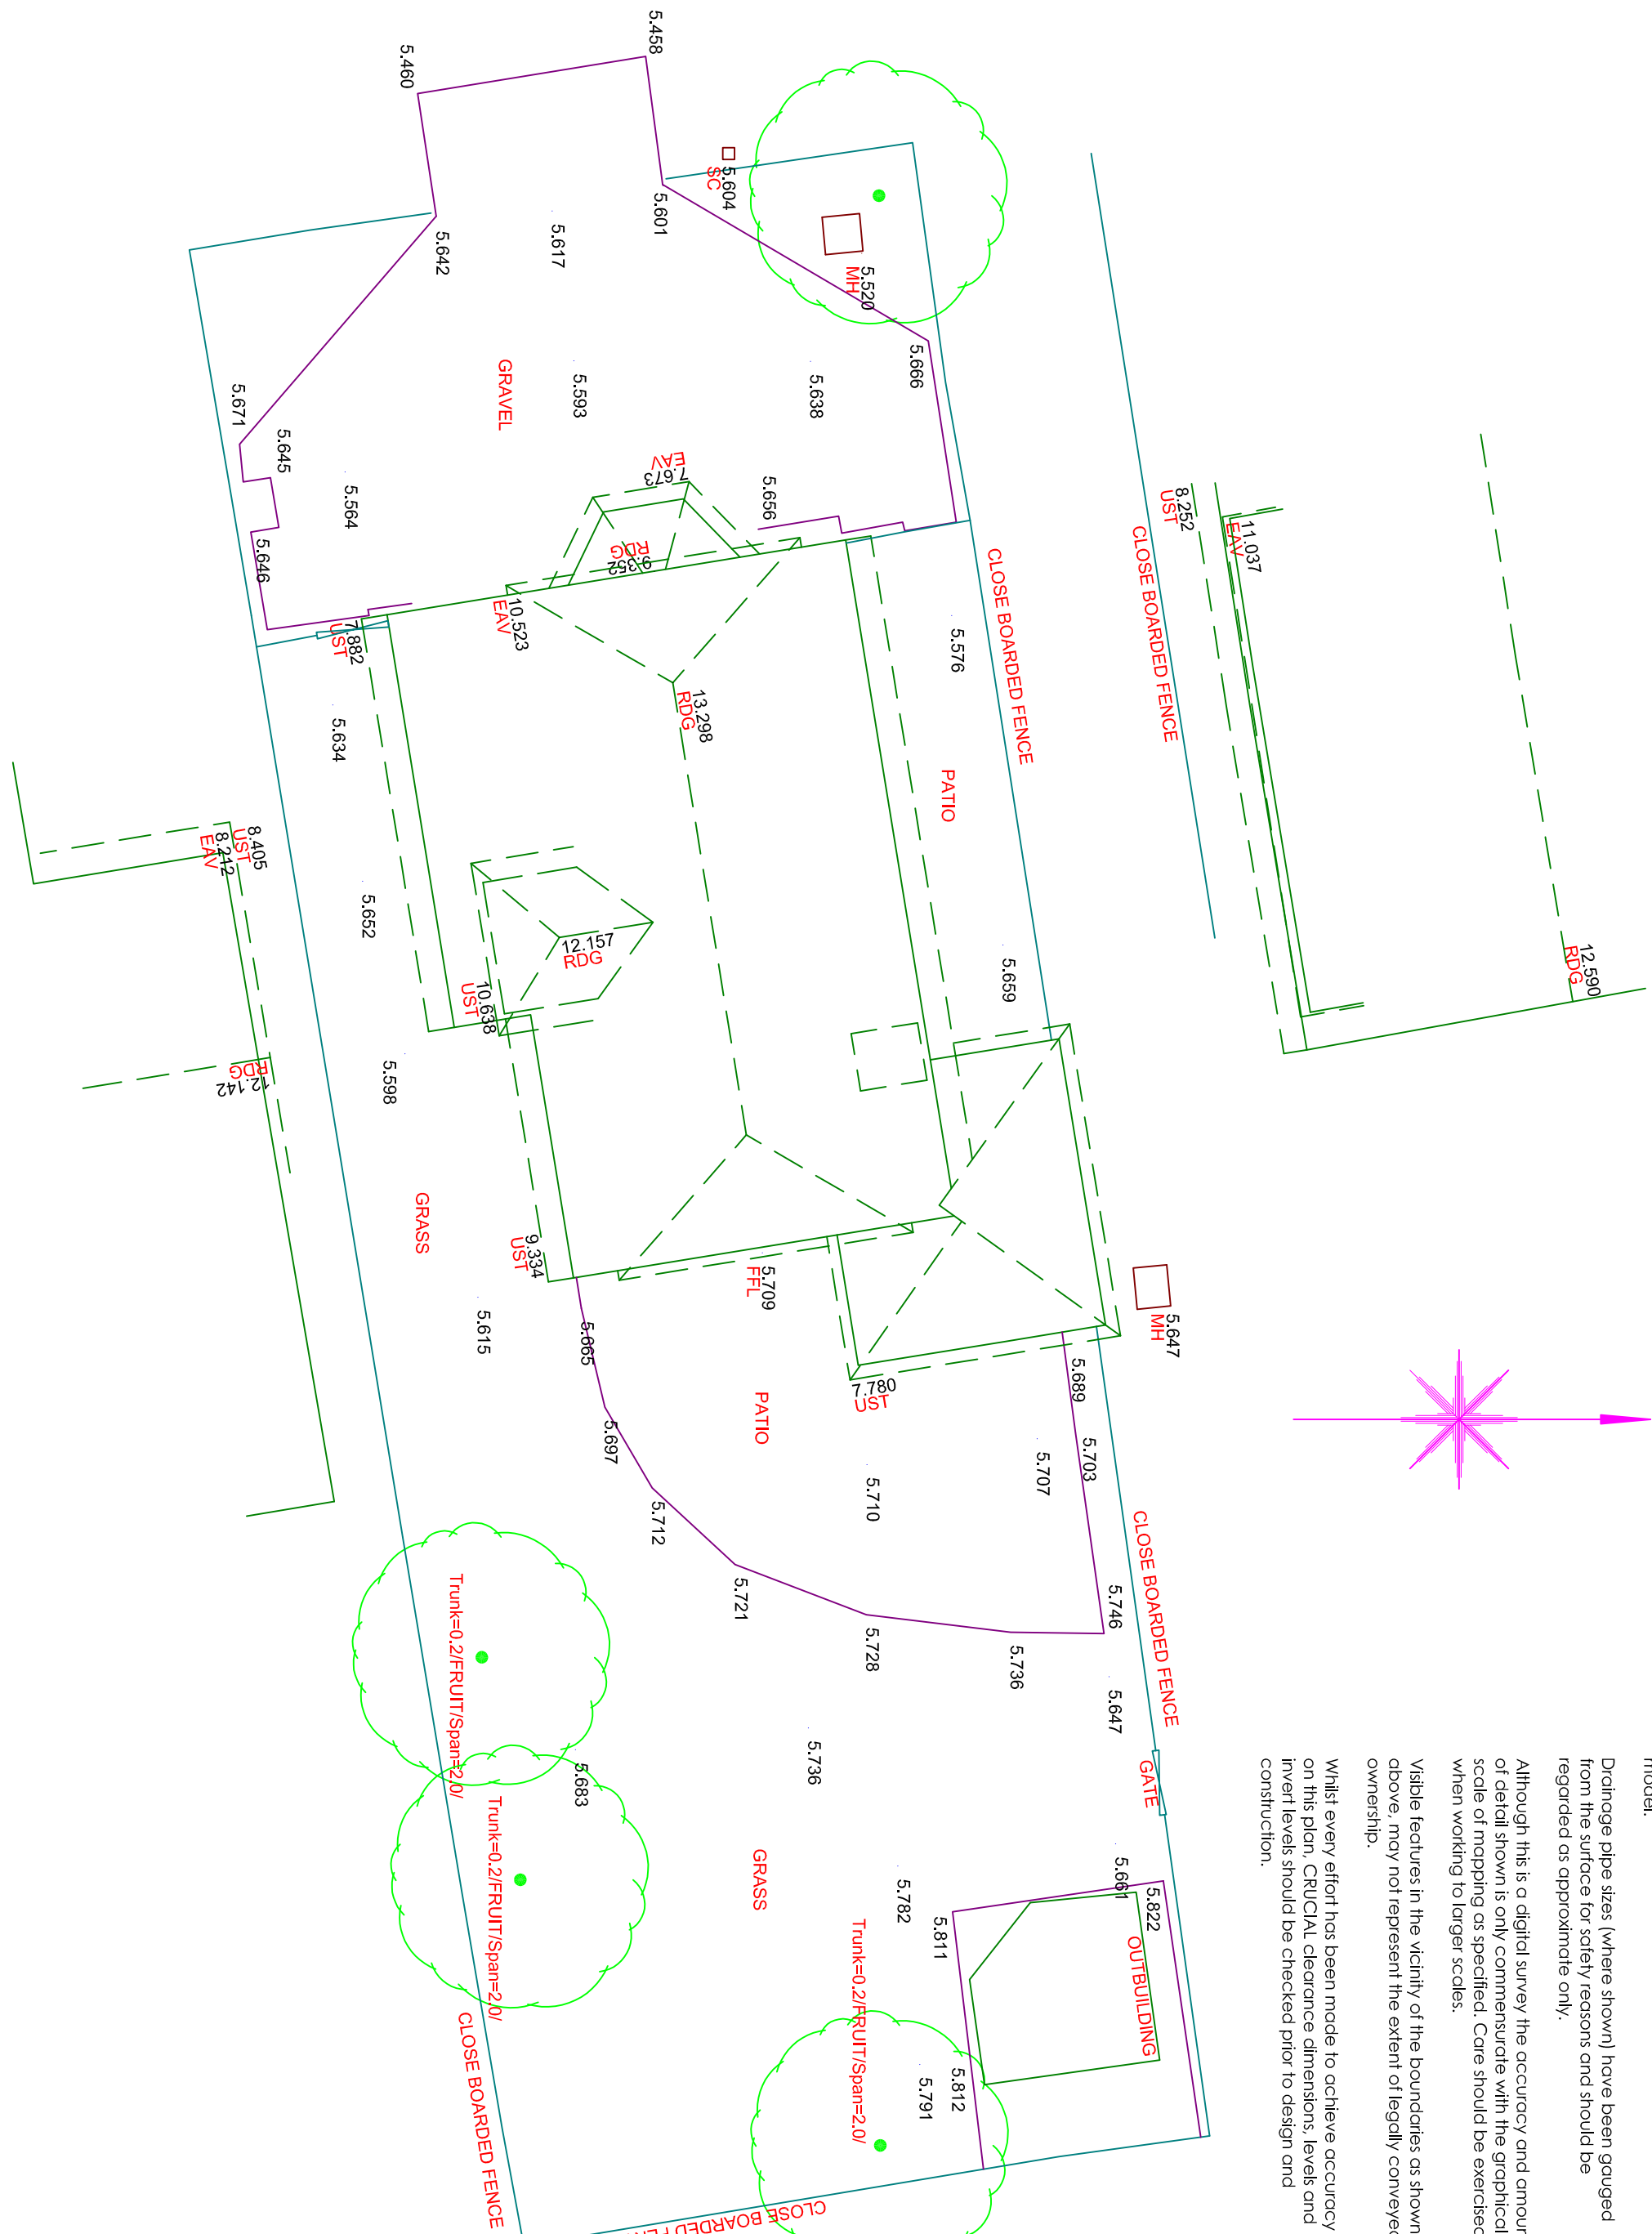

NOTES
Survey accurate at time of site attendance. Do not scale from printed drawings except for planning purposes.
Levels are related to the Ordnance Survey GPS active Network and transformed using the OSBM15 & OSBM15 model.
Drainage pipe rises (where shown) have been gauged from the surface for safety reasons and should be regarded as approximate only.
Although this is a slight survey, the accuracy and amount of detail shown is only commensurate with the practical scale of mopping to larger scales.
Visible features in the vicinity of the boundaries as shown above, may not represent the extent of legally conveyed ownership.
Whilst every effort has been made to achieve accuracy on this plan, CRITICAL clearance dimensions, levels and invert levels should be checked prior to design and construction.

14.000
13.000
12.000
11.000
10.000
9.000
8.000
7.000
6.000
5.000

section 1:100

section 1:100

SCALE 1:100

mediams
surveys limited

Project: Fleet Cottage, The Ridgway, Felpham.
client: Mrs E Bellu
www.mediams-surveys.co.uk
becky@mediams-surveys.co.uk
07717 205 388

job ref: S1585
title: Measured Survey
date: December 2021
scale: 1:50 & 1:100 @A1
dwg no: EX01
rev: