



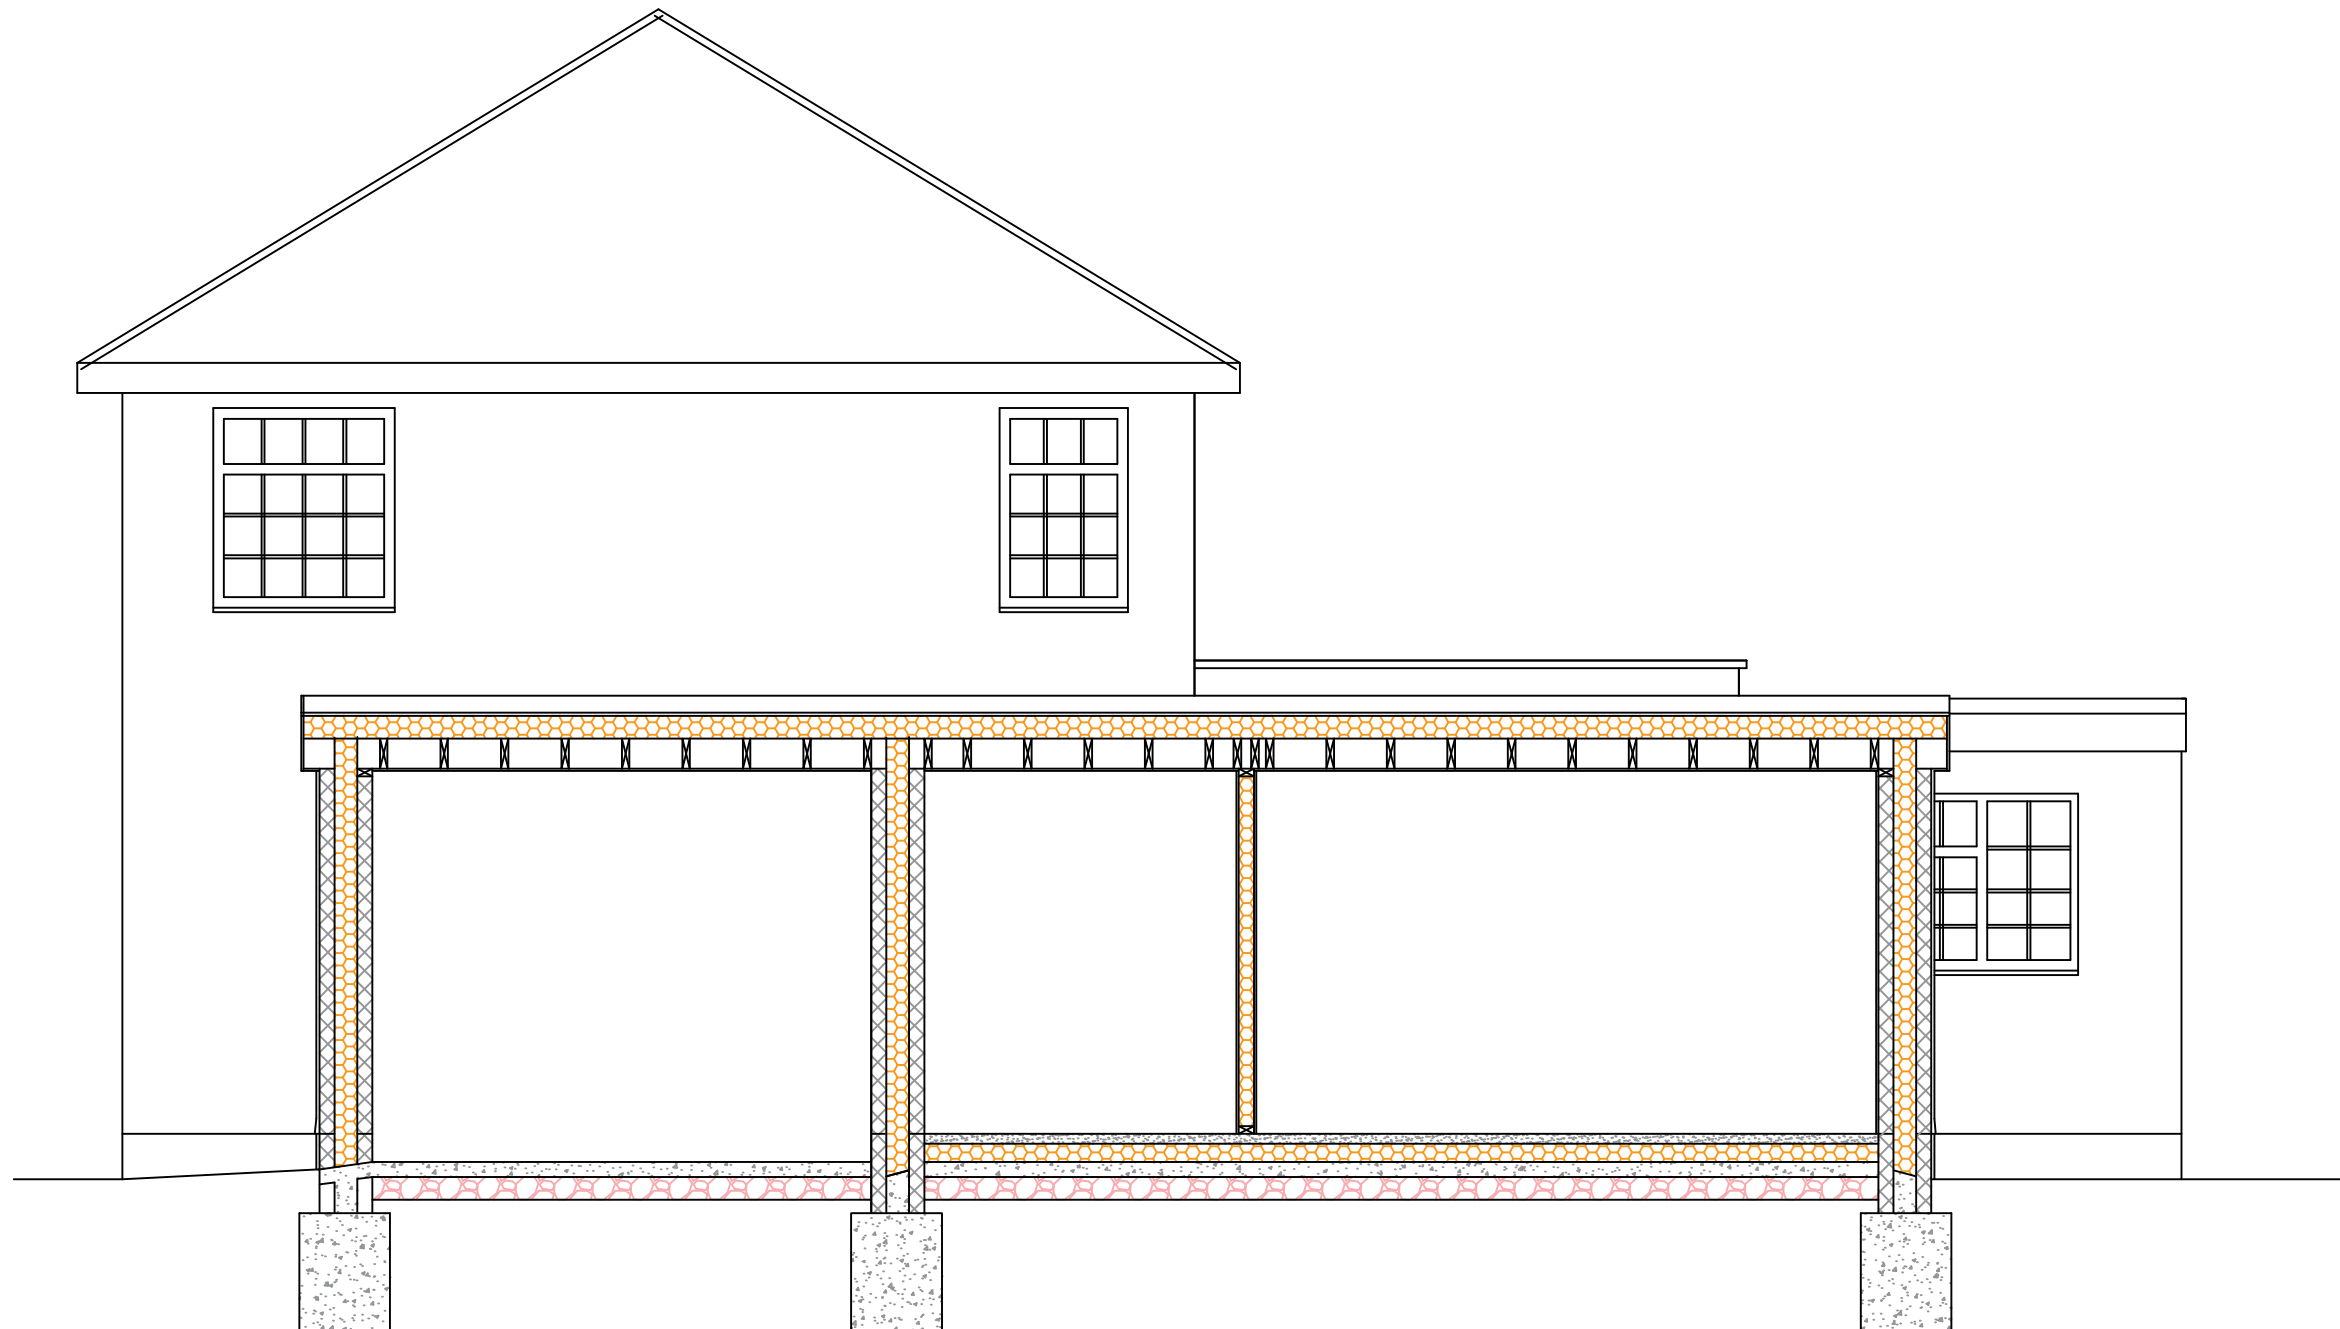


Proposed Front Elevation

Proposed Side Elevation

Proposed Rear Elevation

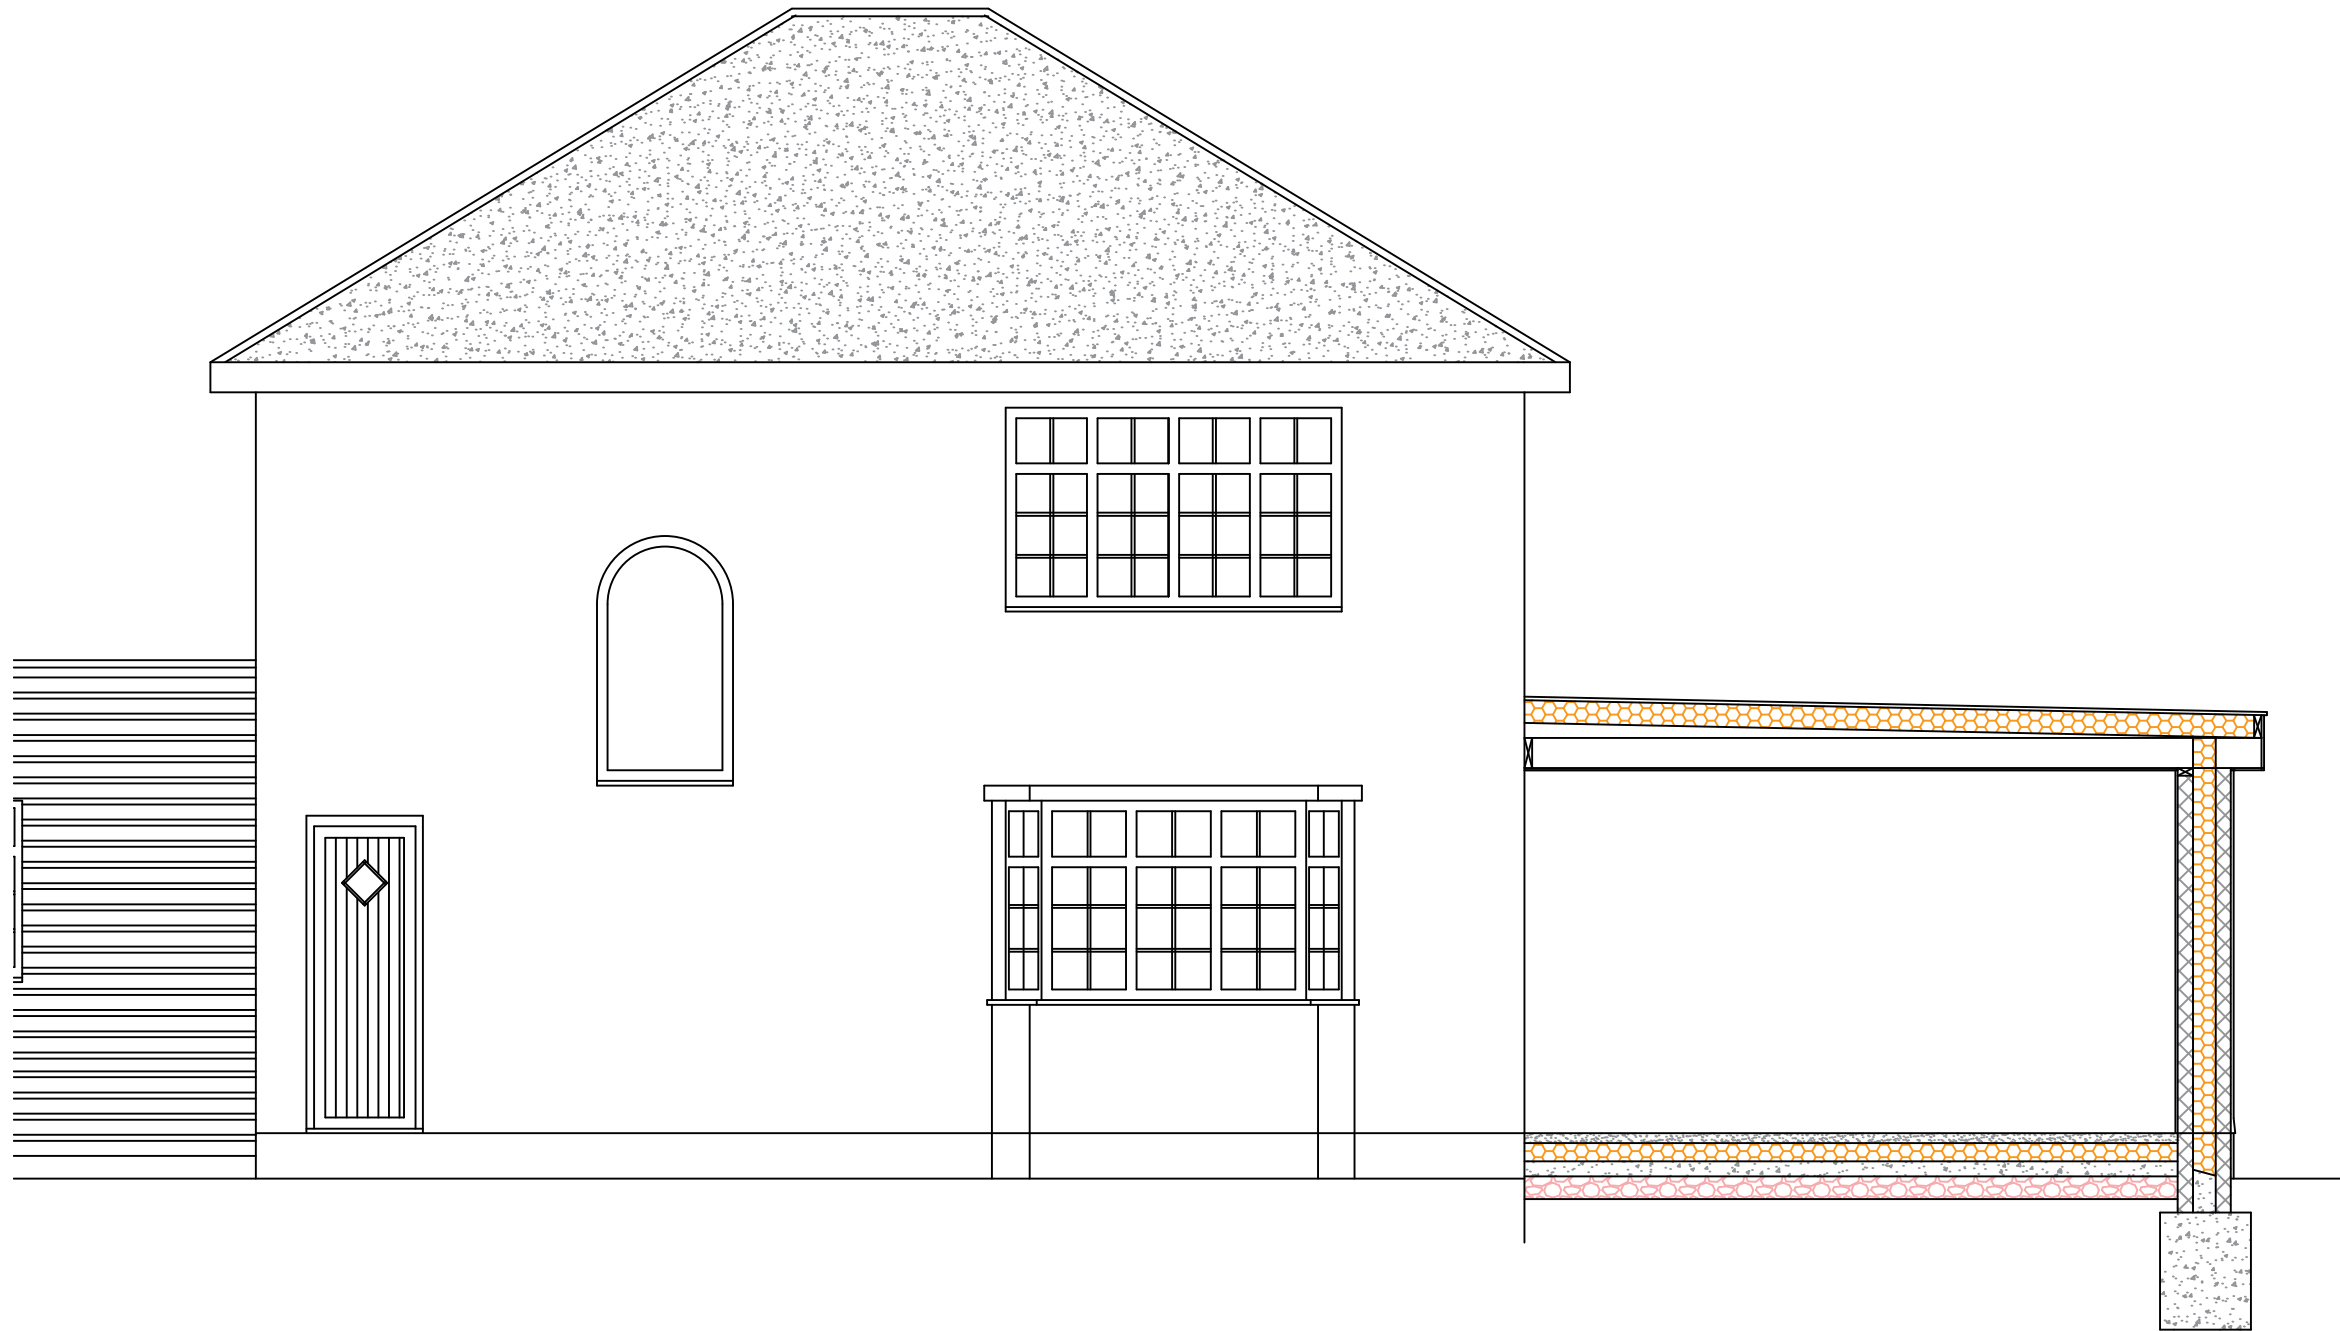

Proposed Sections

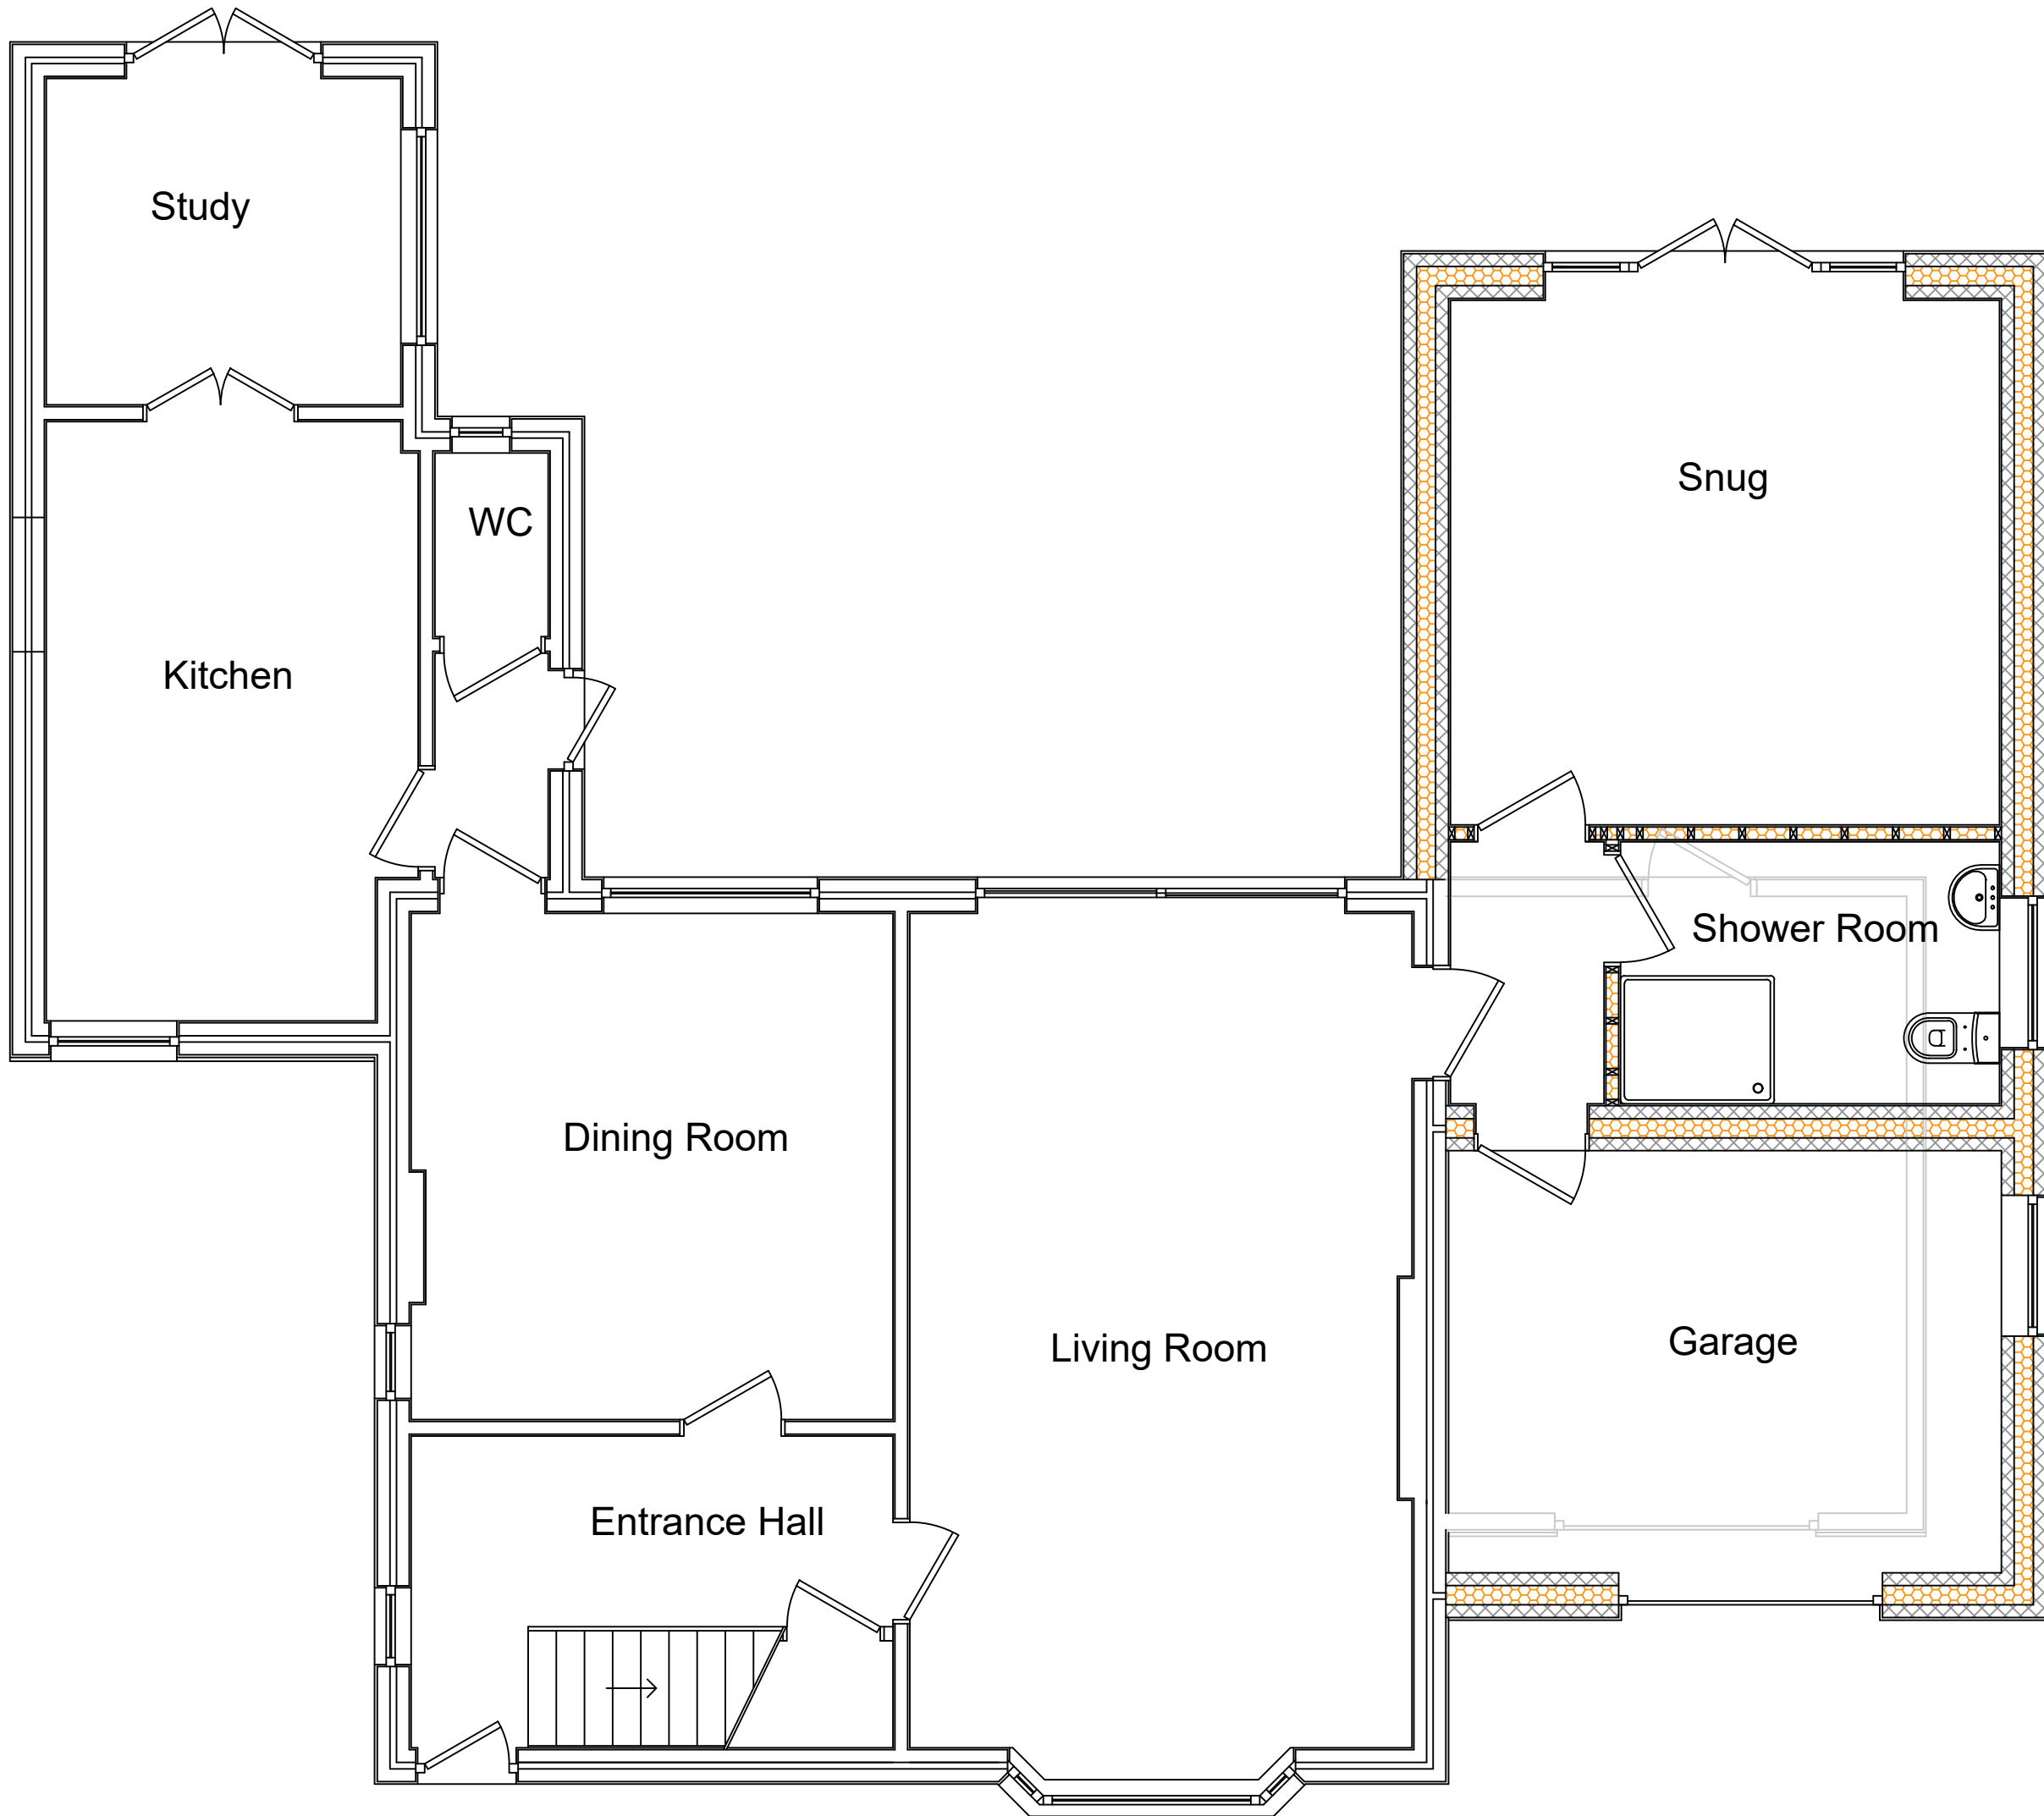

Proposed ground Floor Plan

General Notes

No.	Revision/Issue	Date

Firm Name and Address

Lee Smith
29 Selsey Avenue
Bognor Regis
West Sussex
PO21 2QZ

Mob 07740 516328

Project Name and Address

Proposed Plans at:
13 Berewecke Road
Felpham
Bognor Regis
West Sussex

Project Proposed plans	Sheet 2
Date 7th April 2026	
Scale 1: 50 & 1: 100	