

1

2

3

4

5

6

7

8

RevNo

Revision note

Date

Signature

Checked

ARUN DISTRICT COUNCIL


No.

FP

46

10

RECEIVED

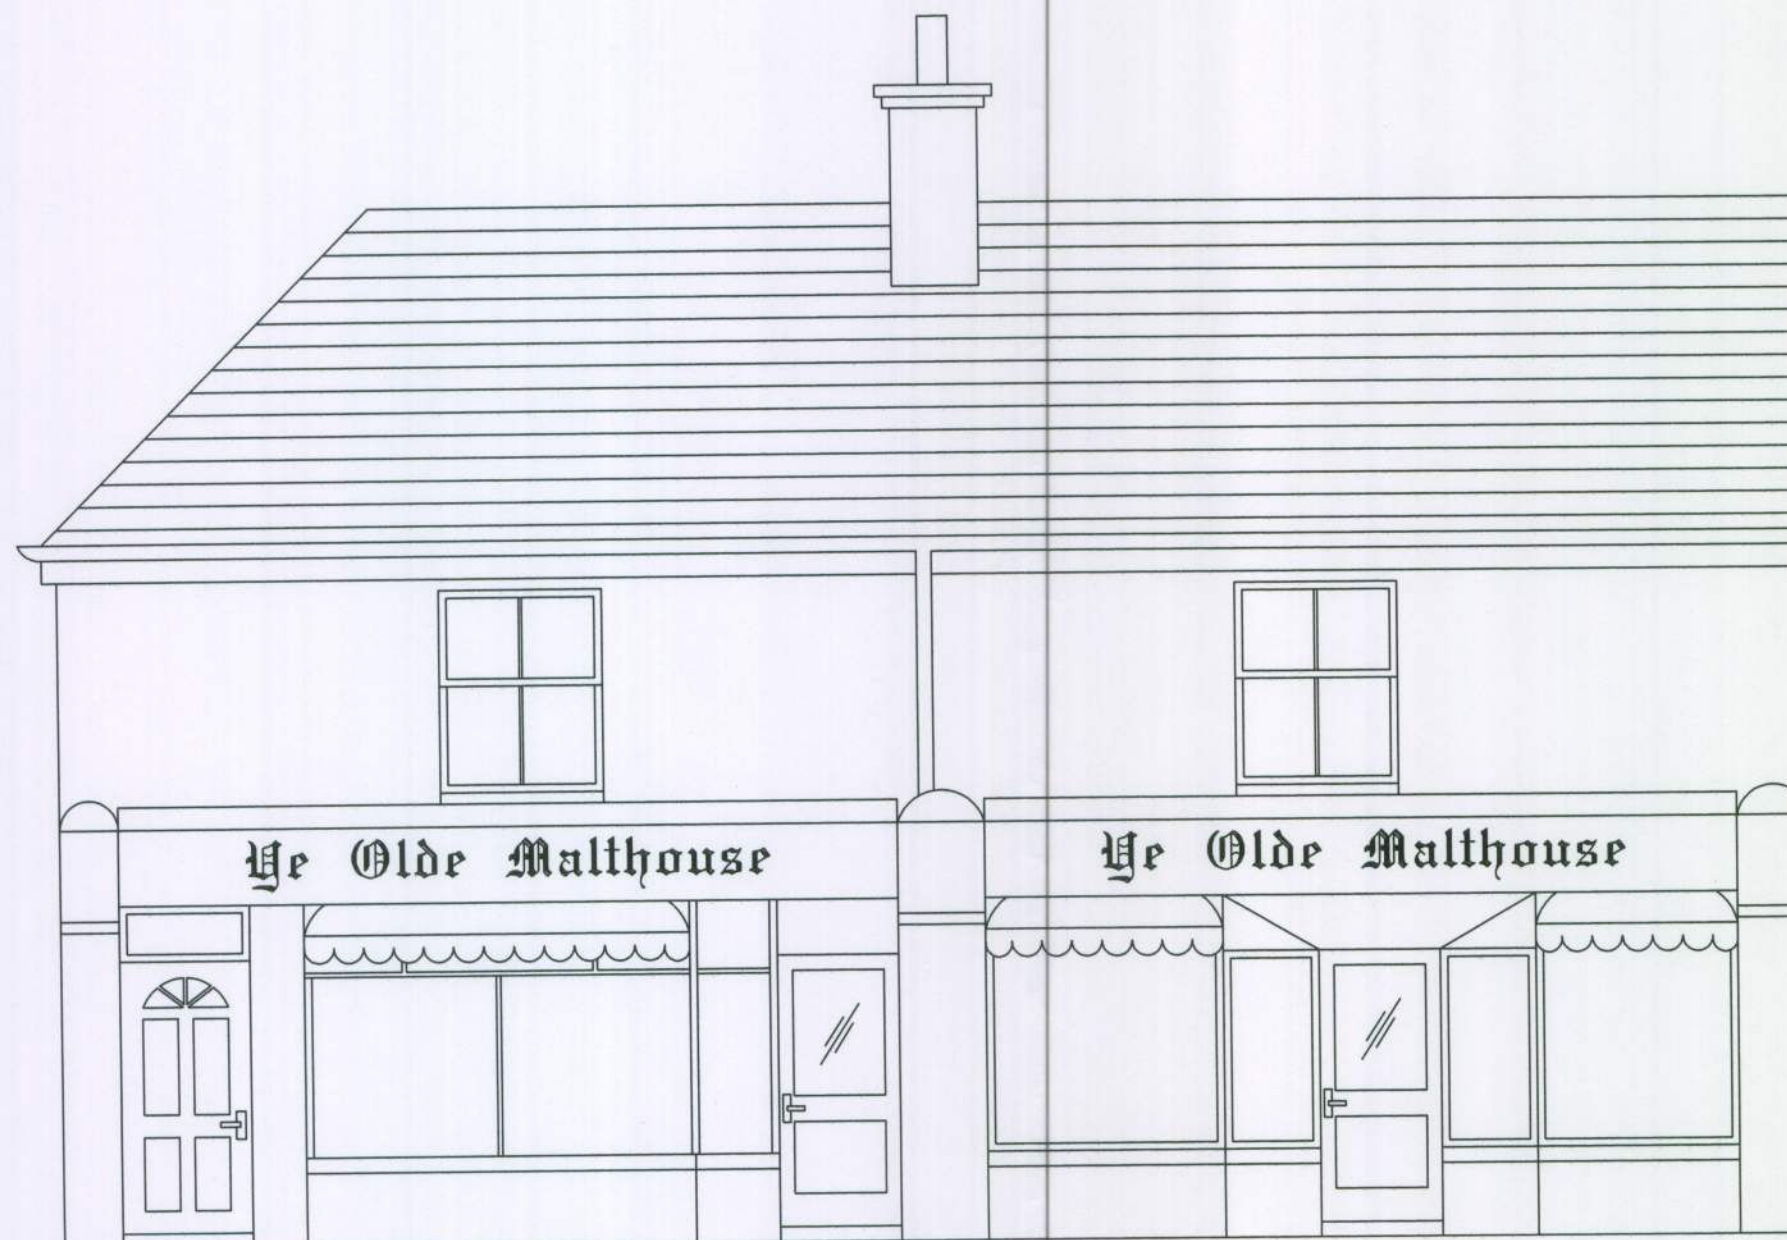

Ye Olde Malthouse

Ye Olde Malthouse

Existing Front Elevation

Itemref	Quantity	Title/Name, designation, material, dimension etc			Article No./Reference	
Designed by JD		Checked by	Approved by - date	File name	Date Feb 2010	Scale 1:50
Ye Olde Malt House				Mr. & Mrs. Kilvington		
				03	Edition 0	Sheet

2

3

6

7

8