


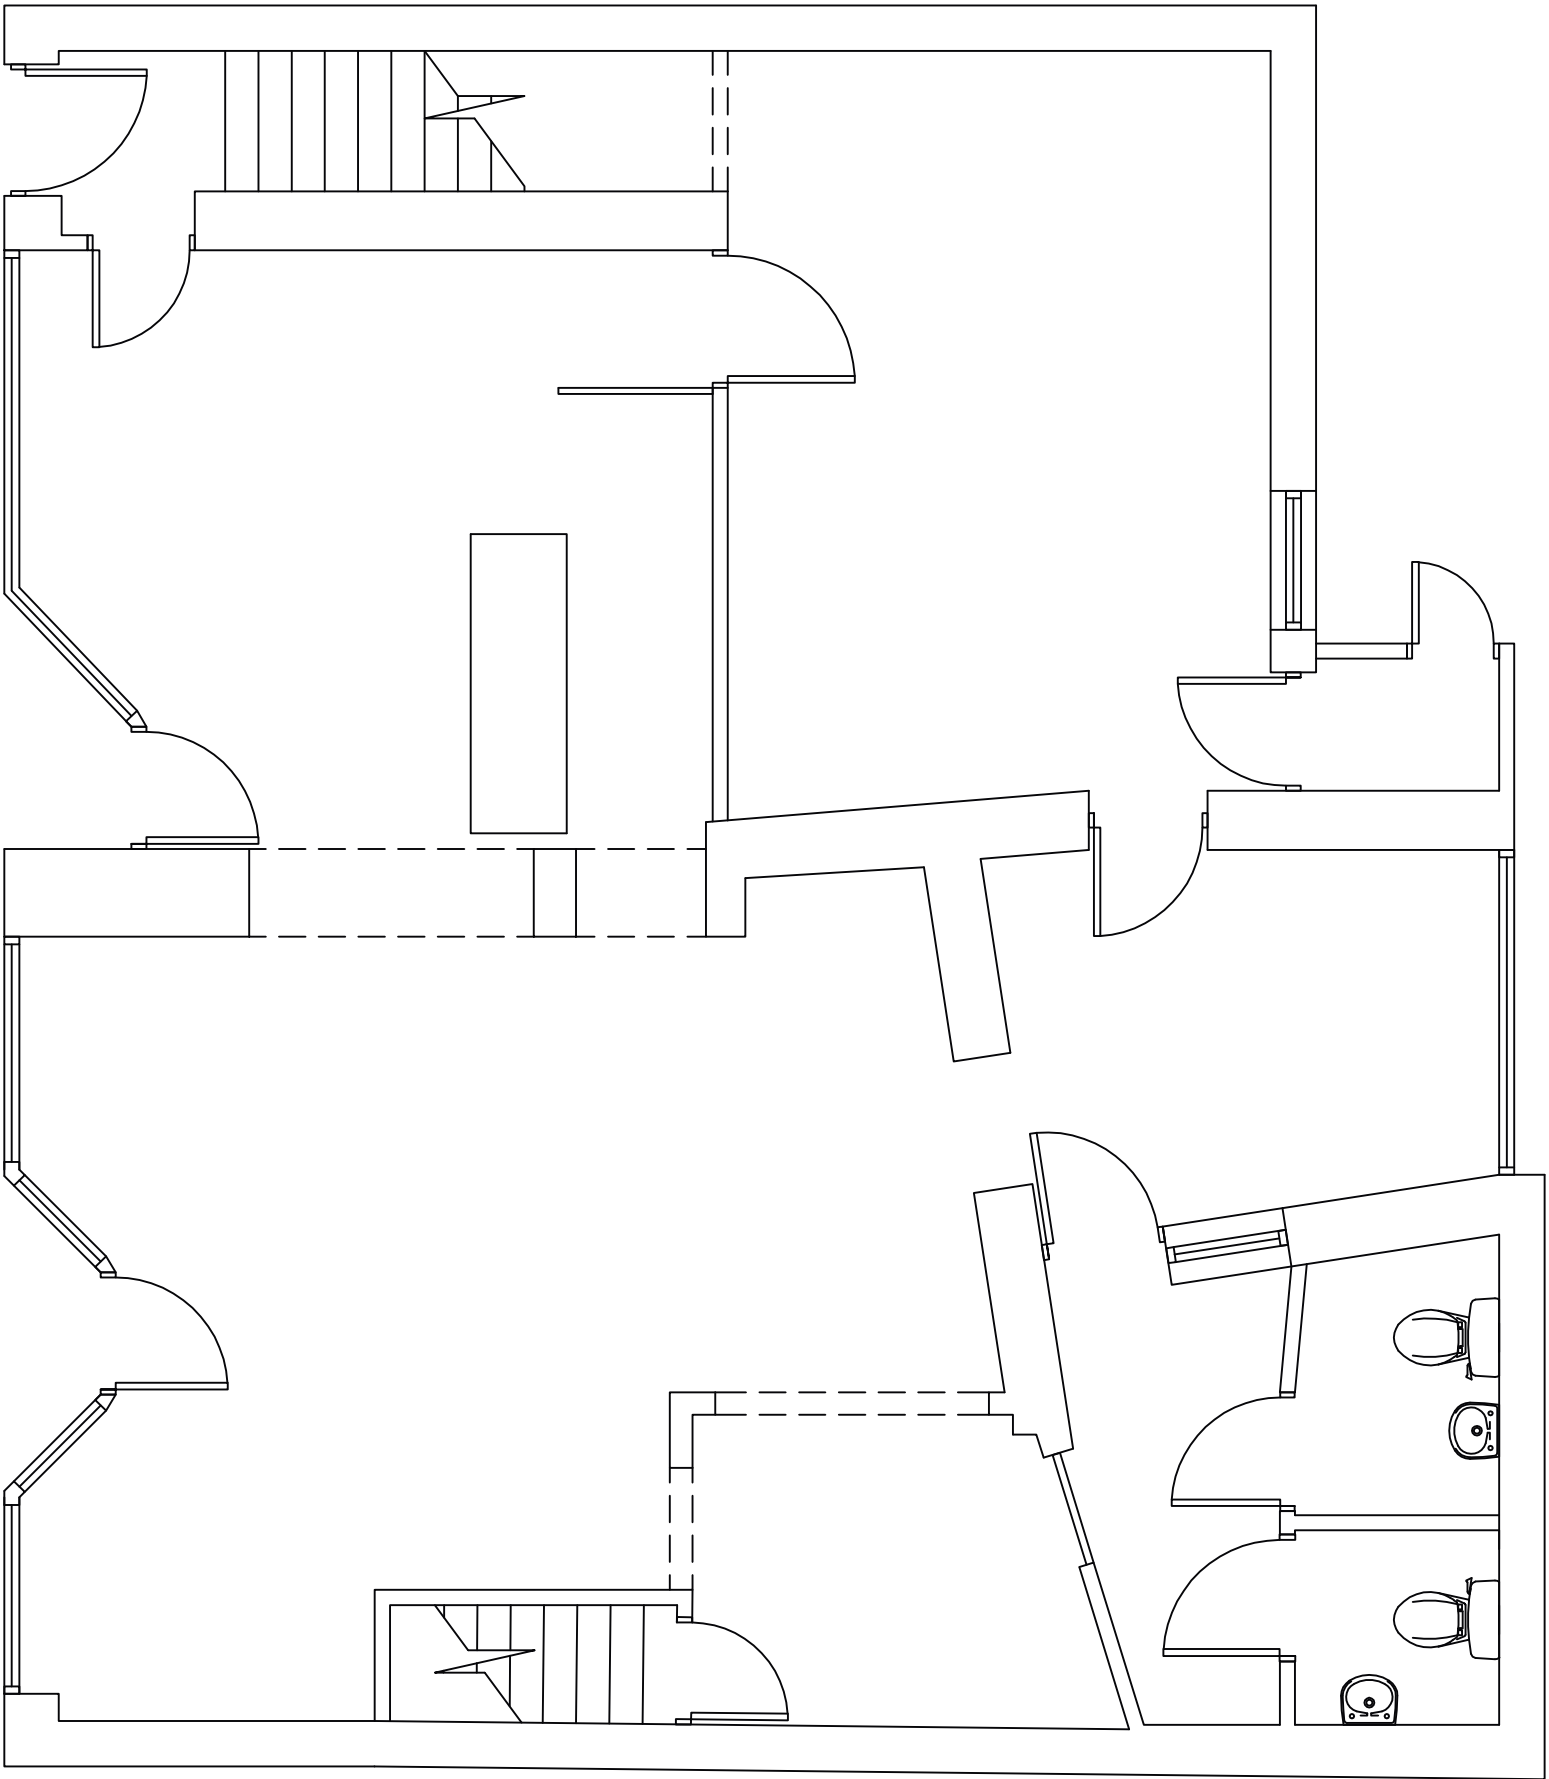

Existing Ground Floor Plan

Itemref	Quantity	Title/Name, designation, material, dimension etc			Article No./Reference	
Designed by JD		Checked by	Approved by - date	File name	Date Feb 2010	Scale 1:50
Ye Olde Malt House					Mr. & Mrs. Kilvington	
					01	Edition 0
						Sheet