


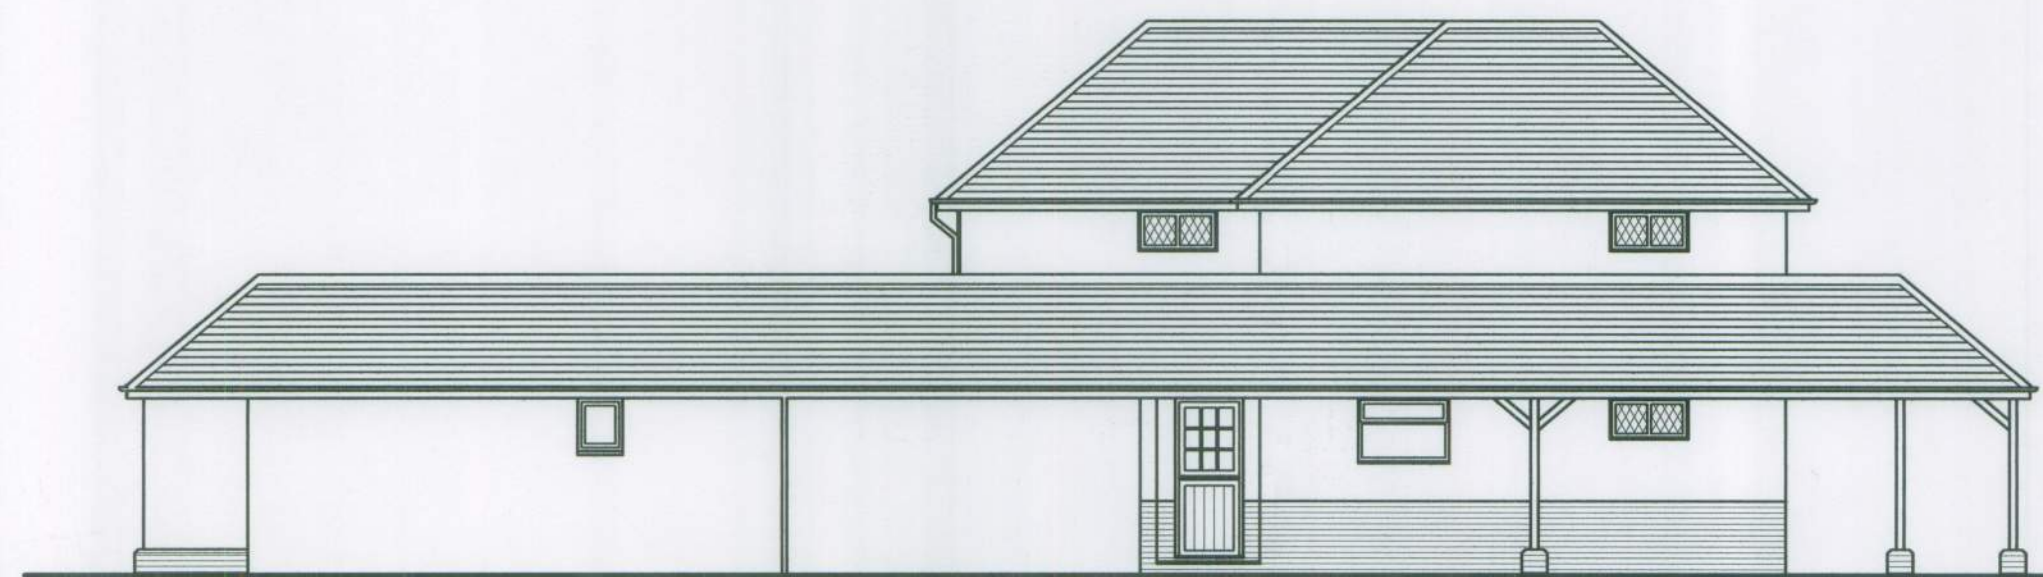

PROPOSED FRONT ELEVATION 1:100




PROPOSED SIDE ELEVATION 1:100




PROPOSED REAR ELEVATION 1:100




PROPOSED SIDE ELEVATION 1:100

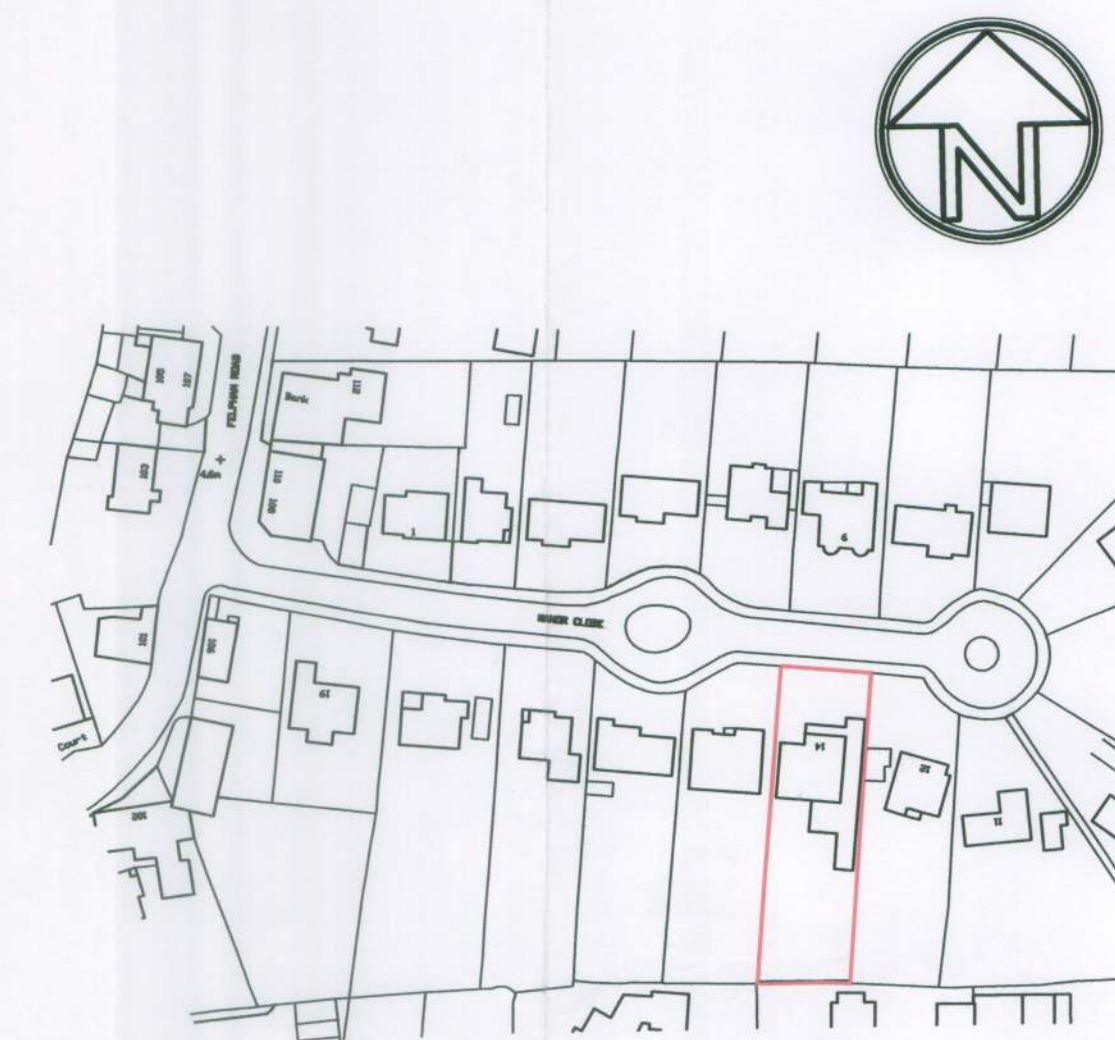


LOCATION PLAN 1:1250

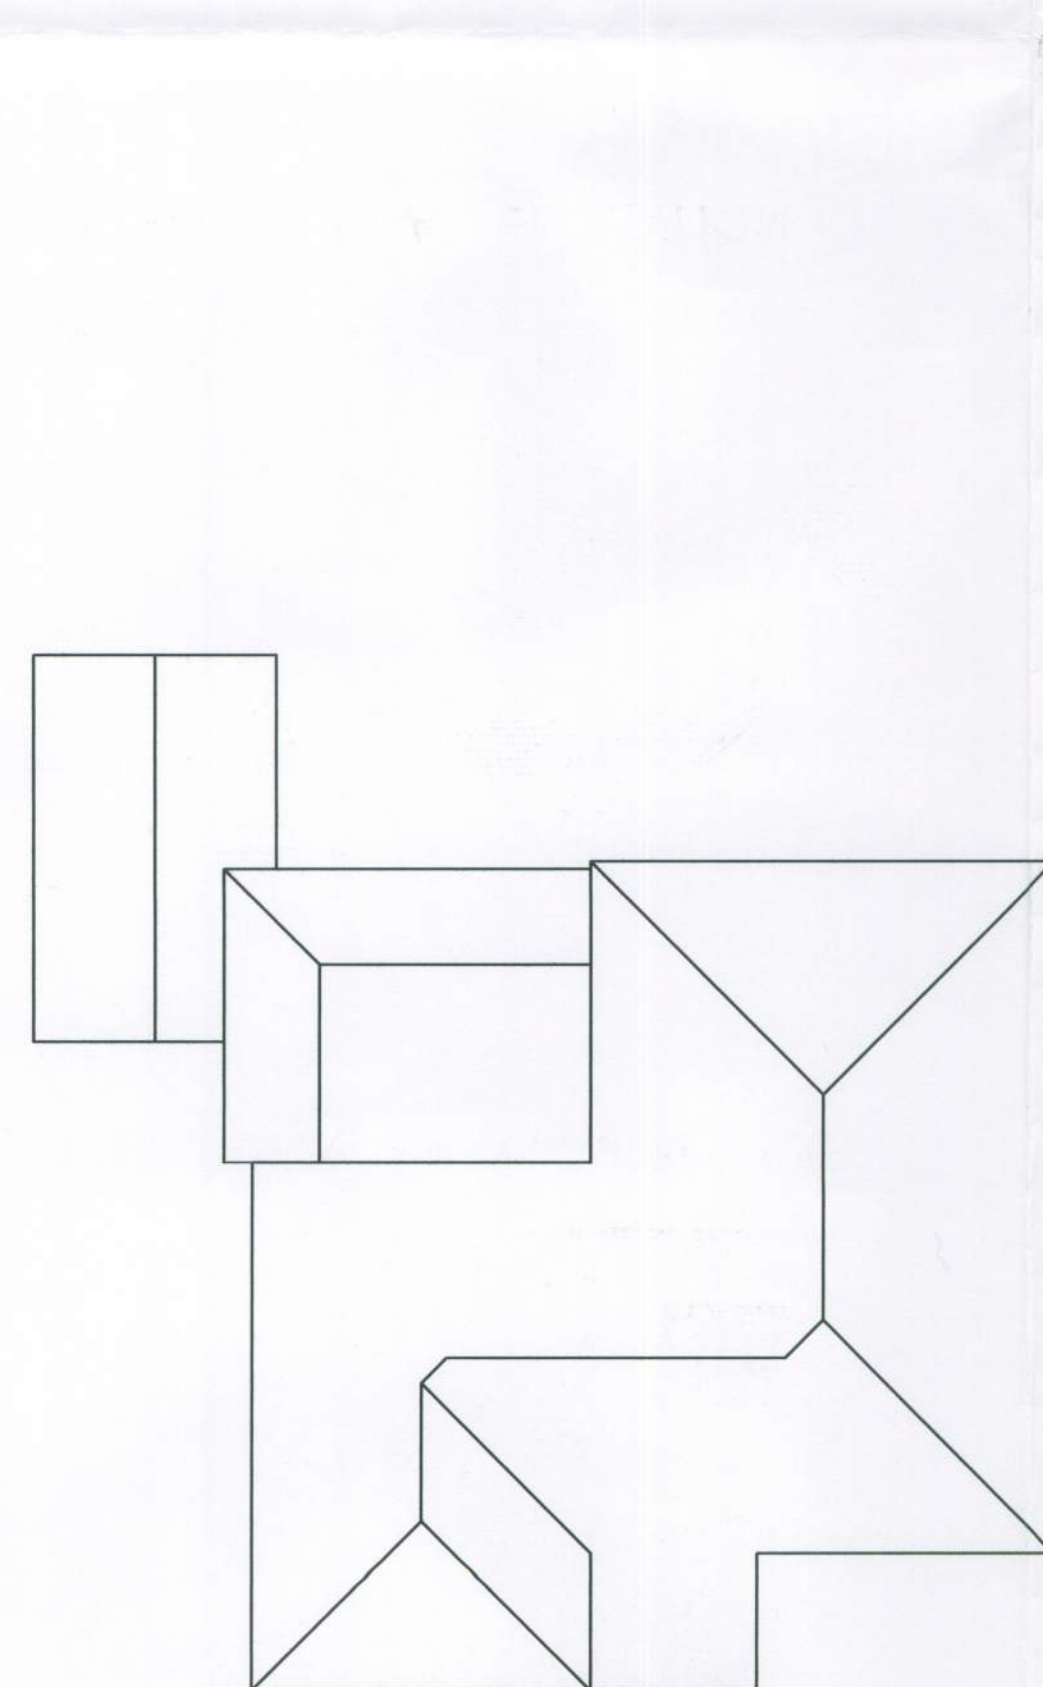

ROOF PLAN EXISTING 1:100

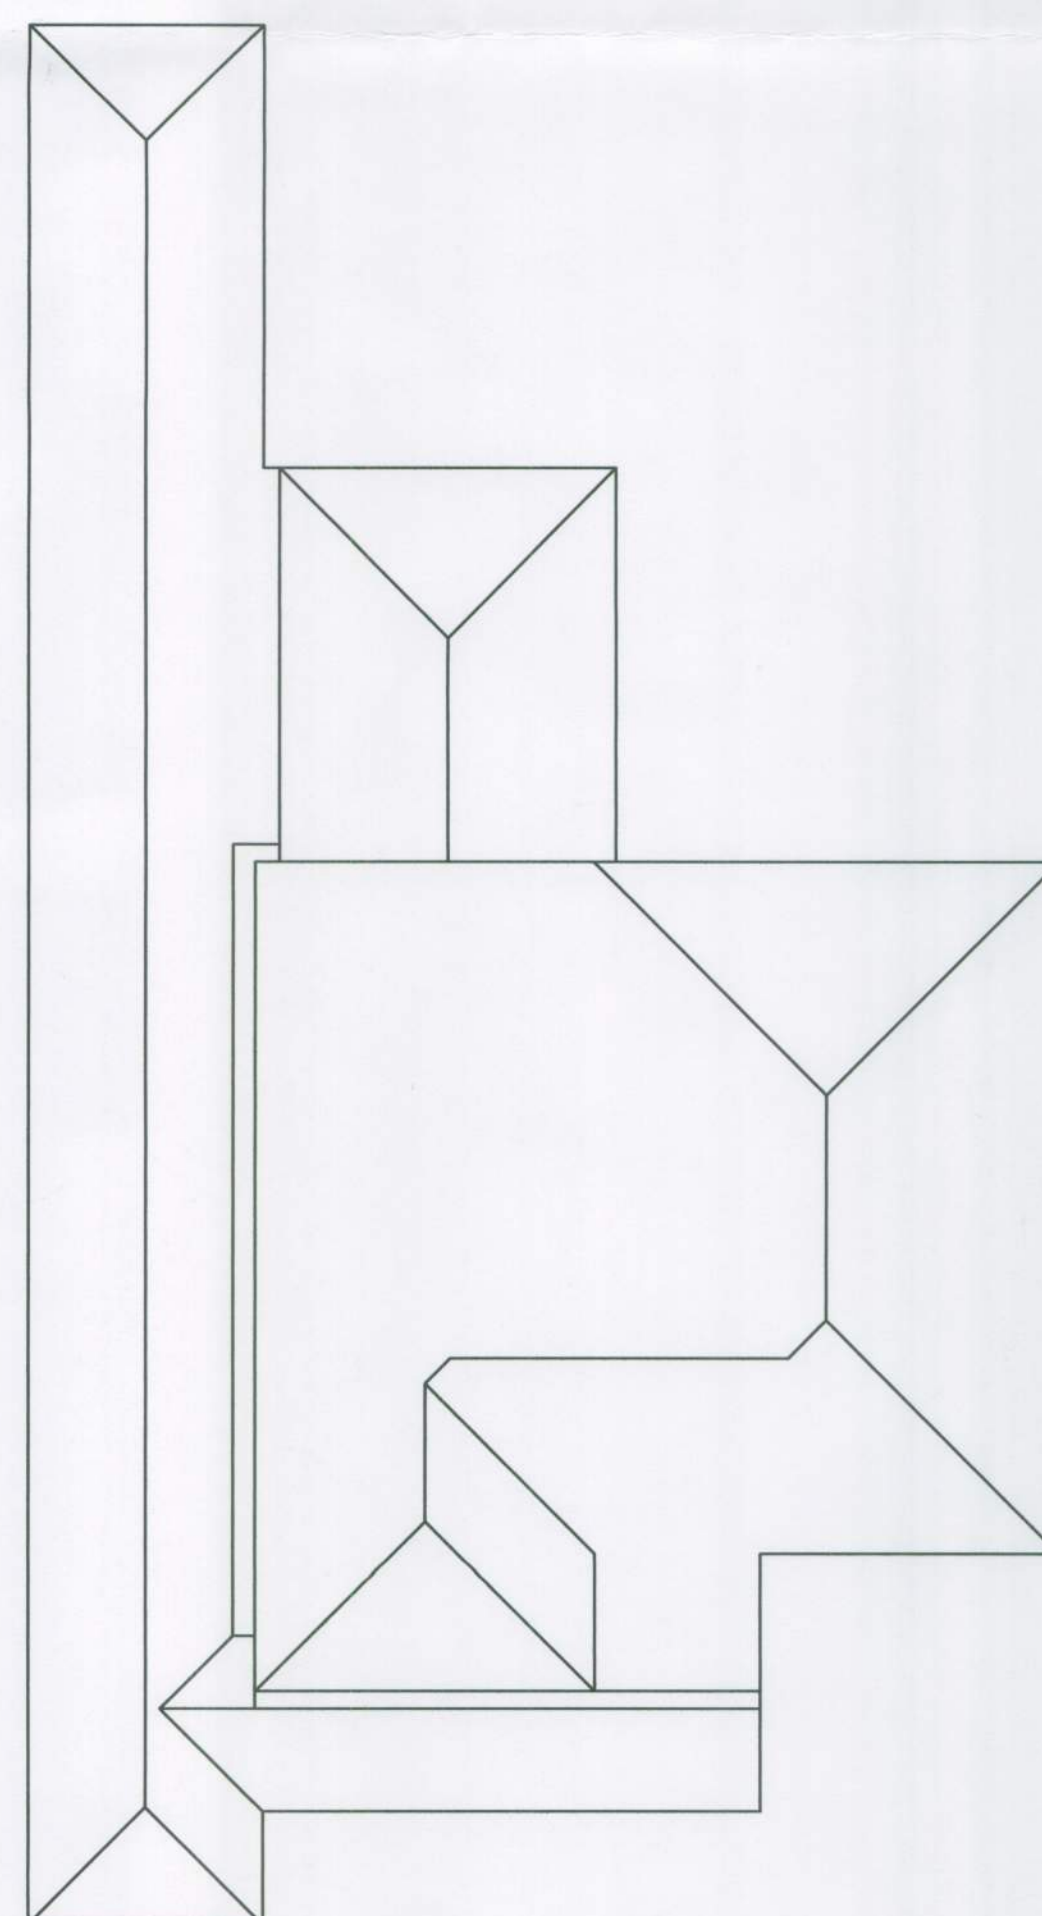

ROOF PLAN PROPOSED 1:100

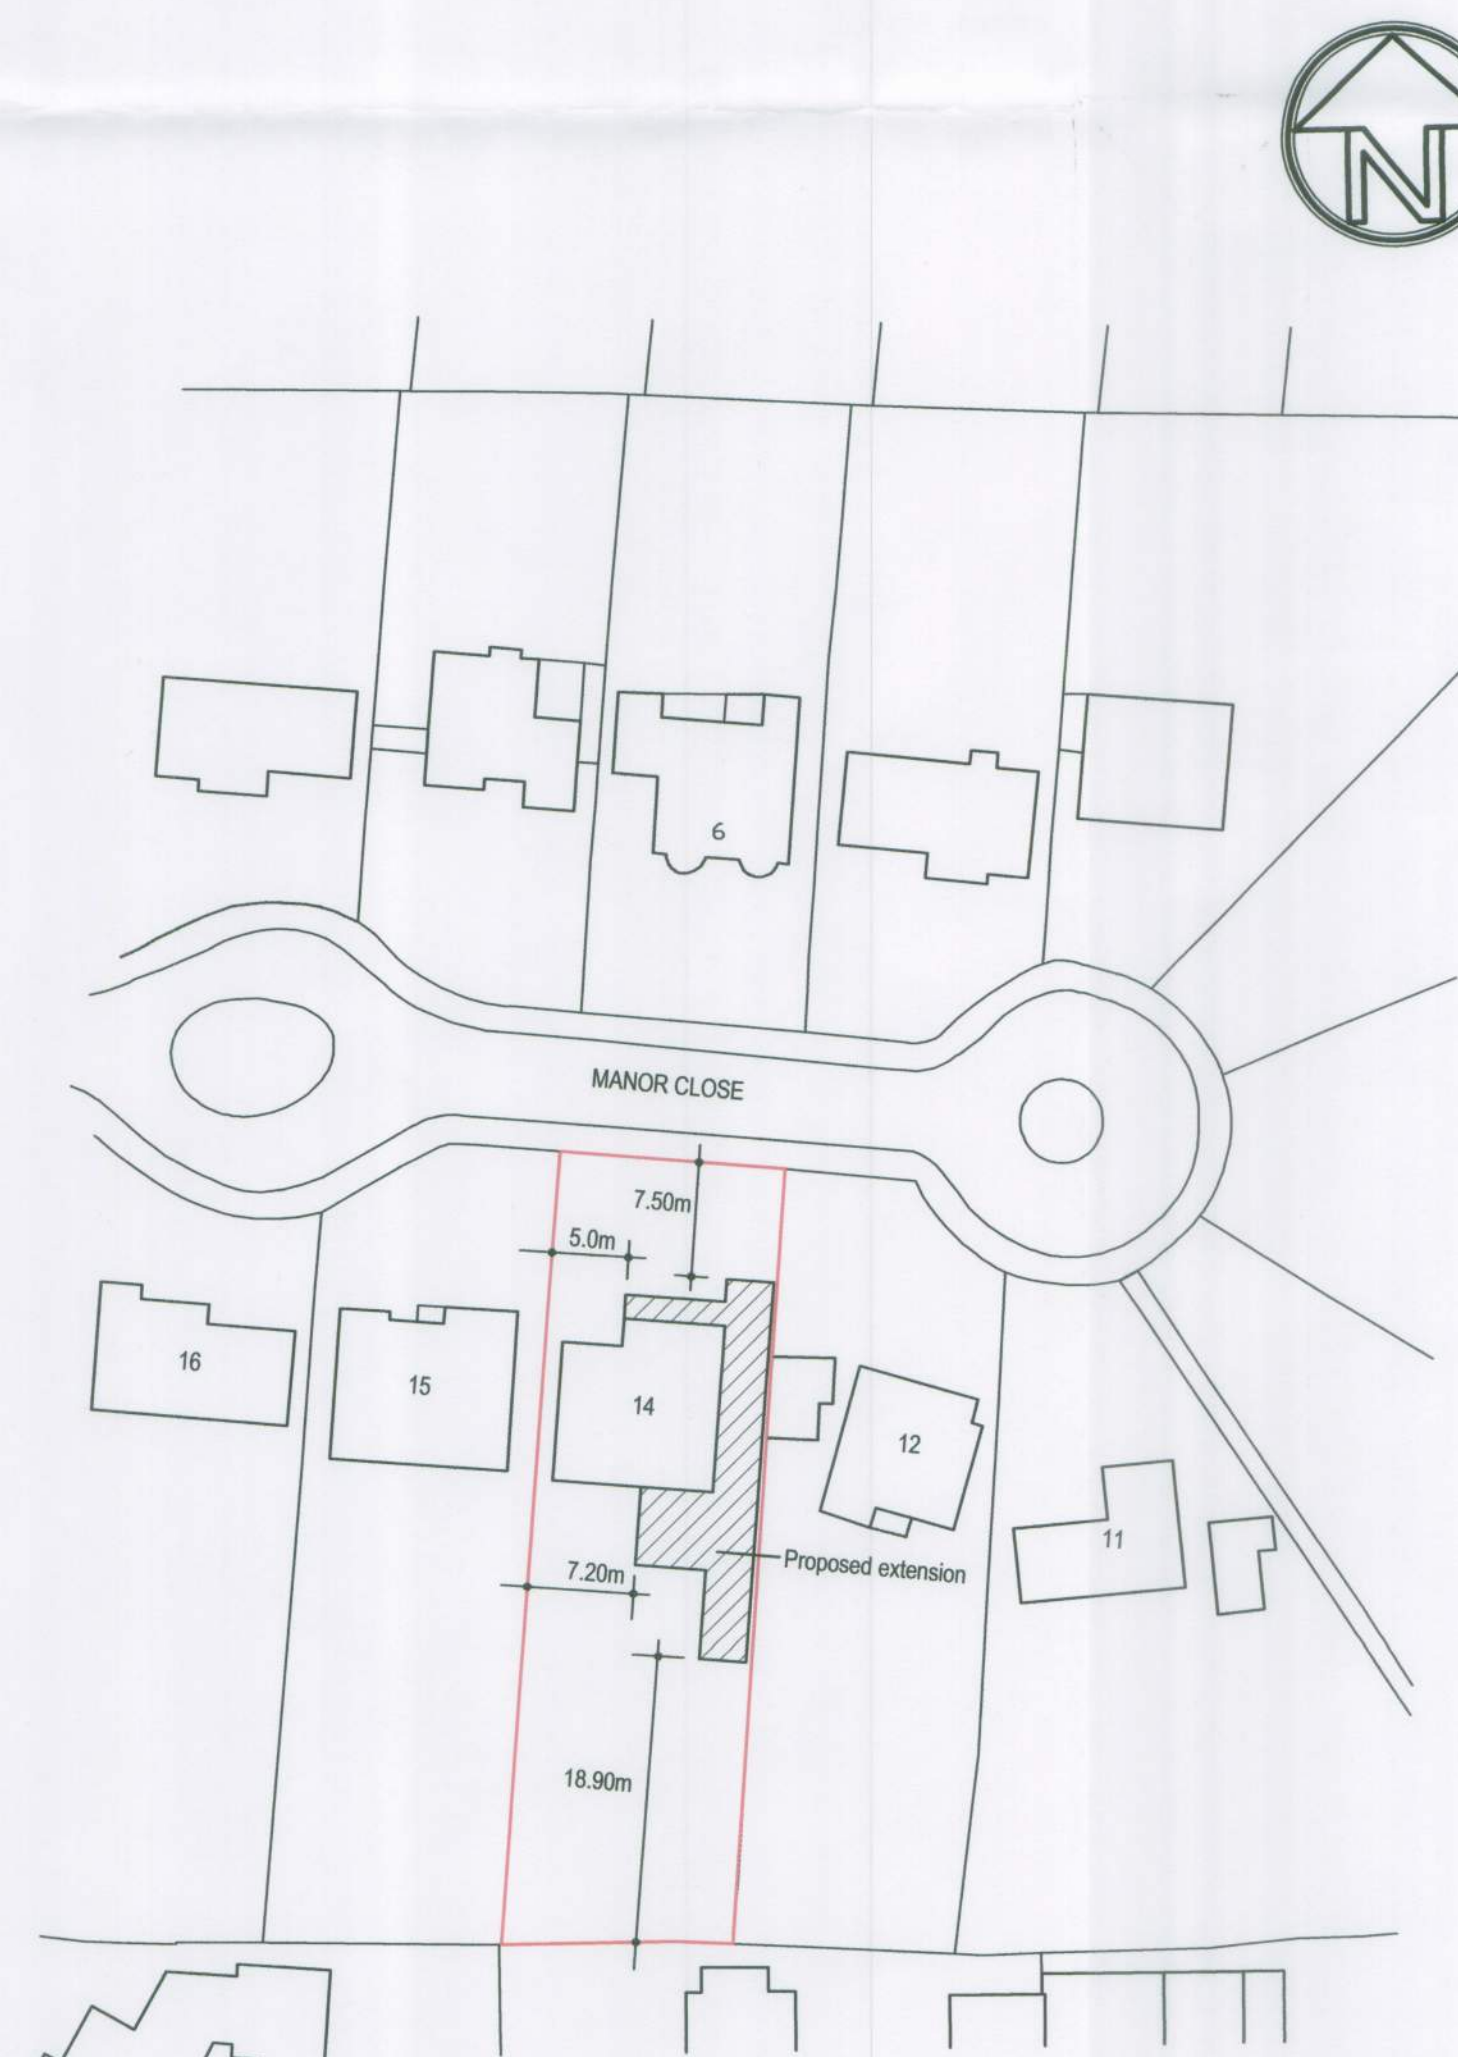

BLOCK PLAN 1:500

GENERAL  
DO NOT SCALE FROM THIS DRAWING EXCEPT FOR PLANNING APPLICATION PURPOSES. ALL DIMENSIONS TO BE CHECKED ON SITE PRIOR TO COMMENCEMENT OF WORK. ALL DIMENSIONS RELATING TO SUB-CONTRACTORS OR SUPPLIERS WORK MUST BE CHECKED AND AGREED BETWEEN THE CONTRACTOR AND THE SUB-CONTRACTORS AND SUPPLIERS. ALL DIMENSIONS ARE IN MILLIMETRES. IF IN DOUBT ASK.  
ALL WORKS OR MATERIALS INDICATED ON THE DRAWING ARE TO BE TO THE LATEST BRITISH STANDARDS AND ARE TO BE CARRIED OUT IN ACCORDANCE WITH THE RELEVANT CODES OF PRACTICE OR RECOGNISED TRADE ASSOCIATION RECOMMENDATIONS AND PUBLICATIONS.  
THIS DRAWING TO BE READ IN CONJUNCTION WITH ALL RELEVANT DRAWINGS AND SPECIFICATIONS OF OTHER CONSULTANTS. ANY DISCREPANCIES TO BE BROUGHT TO THE ATTENTION OF THE PROJECT MANAGER.

| REV   | DRAWN | DATE | DESCRIPTION |
|---|-------|------|-------------|
| CLIENT   |       |      |             |
| Mr and Mrs McCartney                                                                                      |       |      |             |
| SITE ADDRESS                                                                                              |       |      |             |
| 14 Manor Close<br>Felpham<br>Bognor Regis<br>West Sussex                                                  |       |      |             |
| DRAWING TITLE                                                                                             |       |      |             |
| Proposed Extension<br>Proposed Elevations, Existing and Proposed Roof<br>Plans, Location Plan, Block Plan |       |      |             |
| SCALE   |       |      |             |
| As shown                                                                                                  |       |      |             |
| DATE   |       |      |             |
| January 2014                                                                                              |       |      |             |
| REFERENCE                                                                                                 |       |      |             |
| 14 Manor Close                                                                                            |       |      |             |
| DRAWING No.                                                                                               |       |      |             |
| 003   |       |      |             |
| REV.   |       |      |             |