



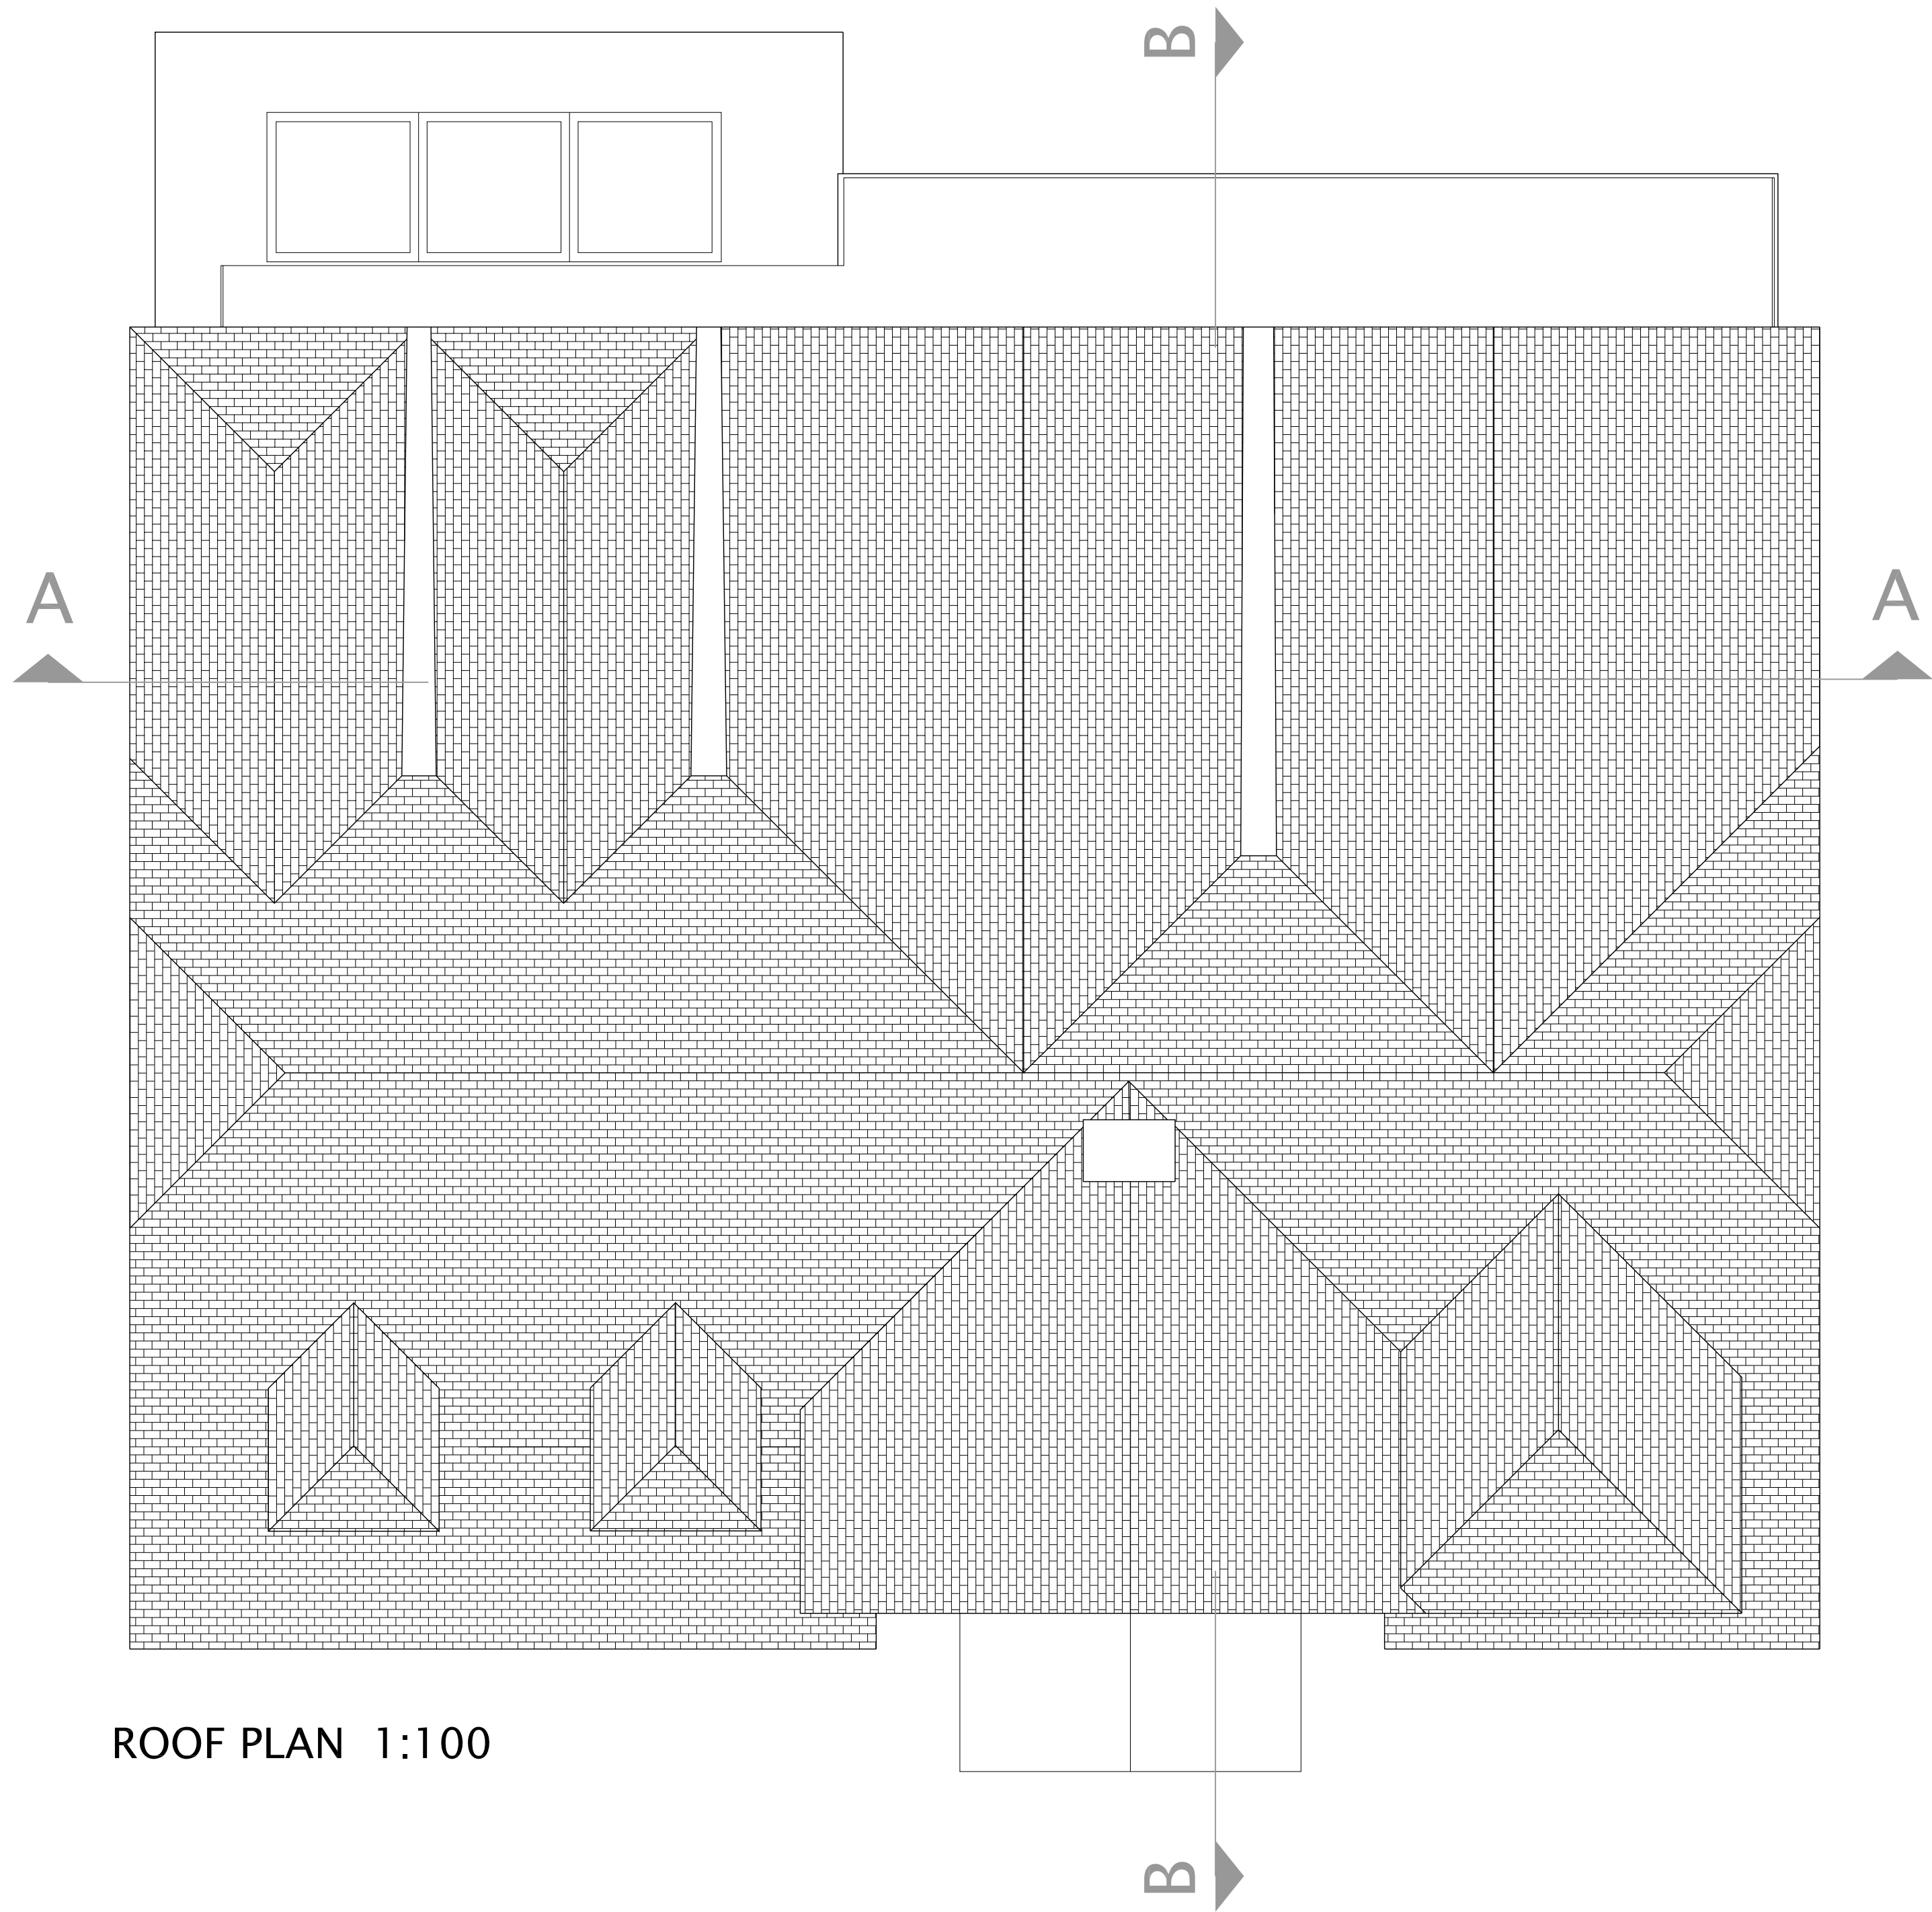


ROOF PLAN 1:100



PROPOSED SECTION A-A 1:100

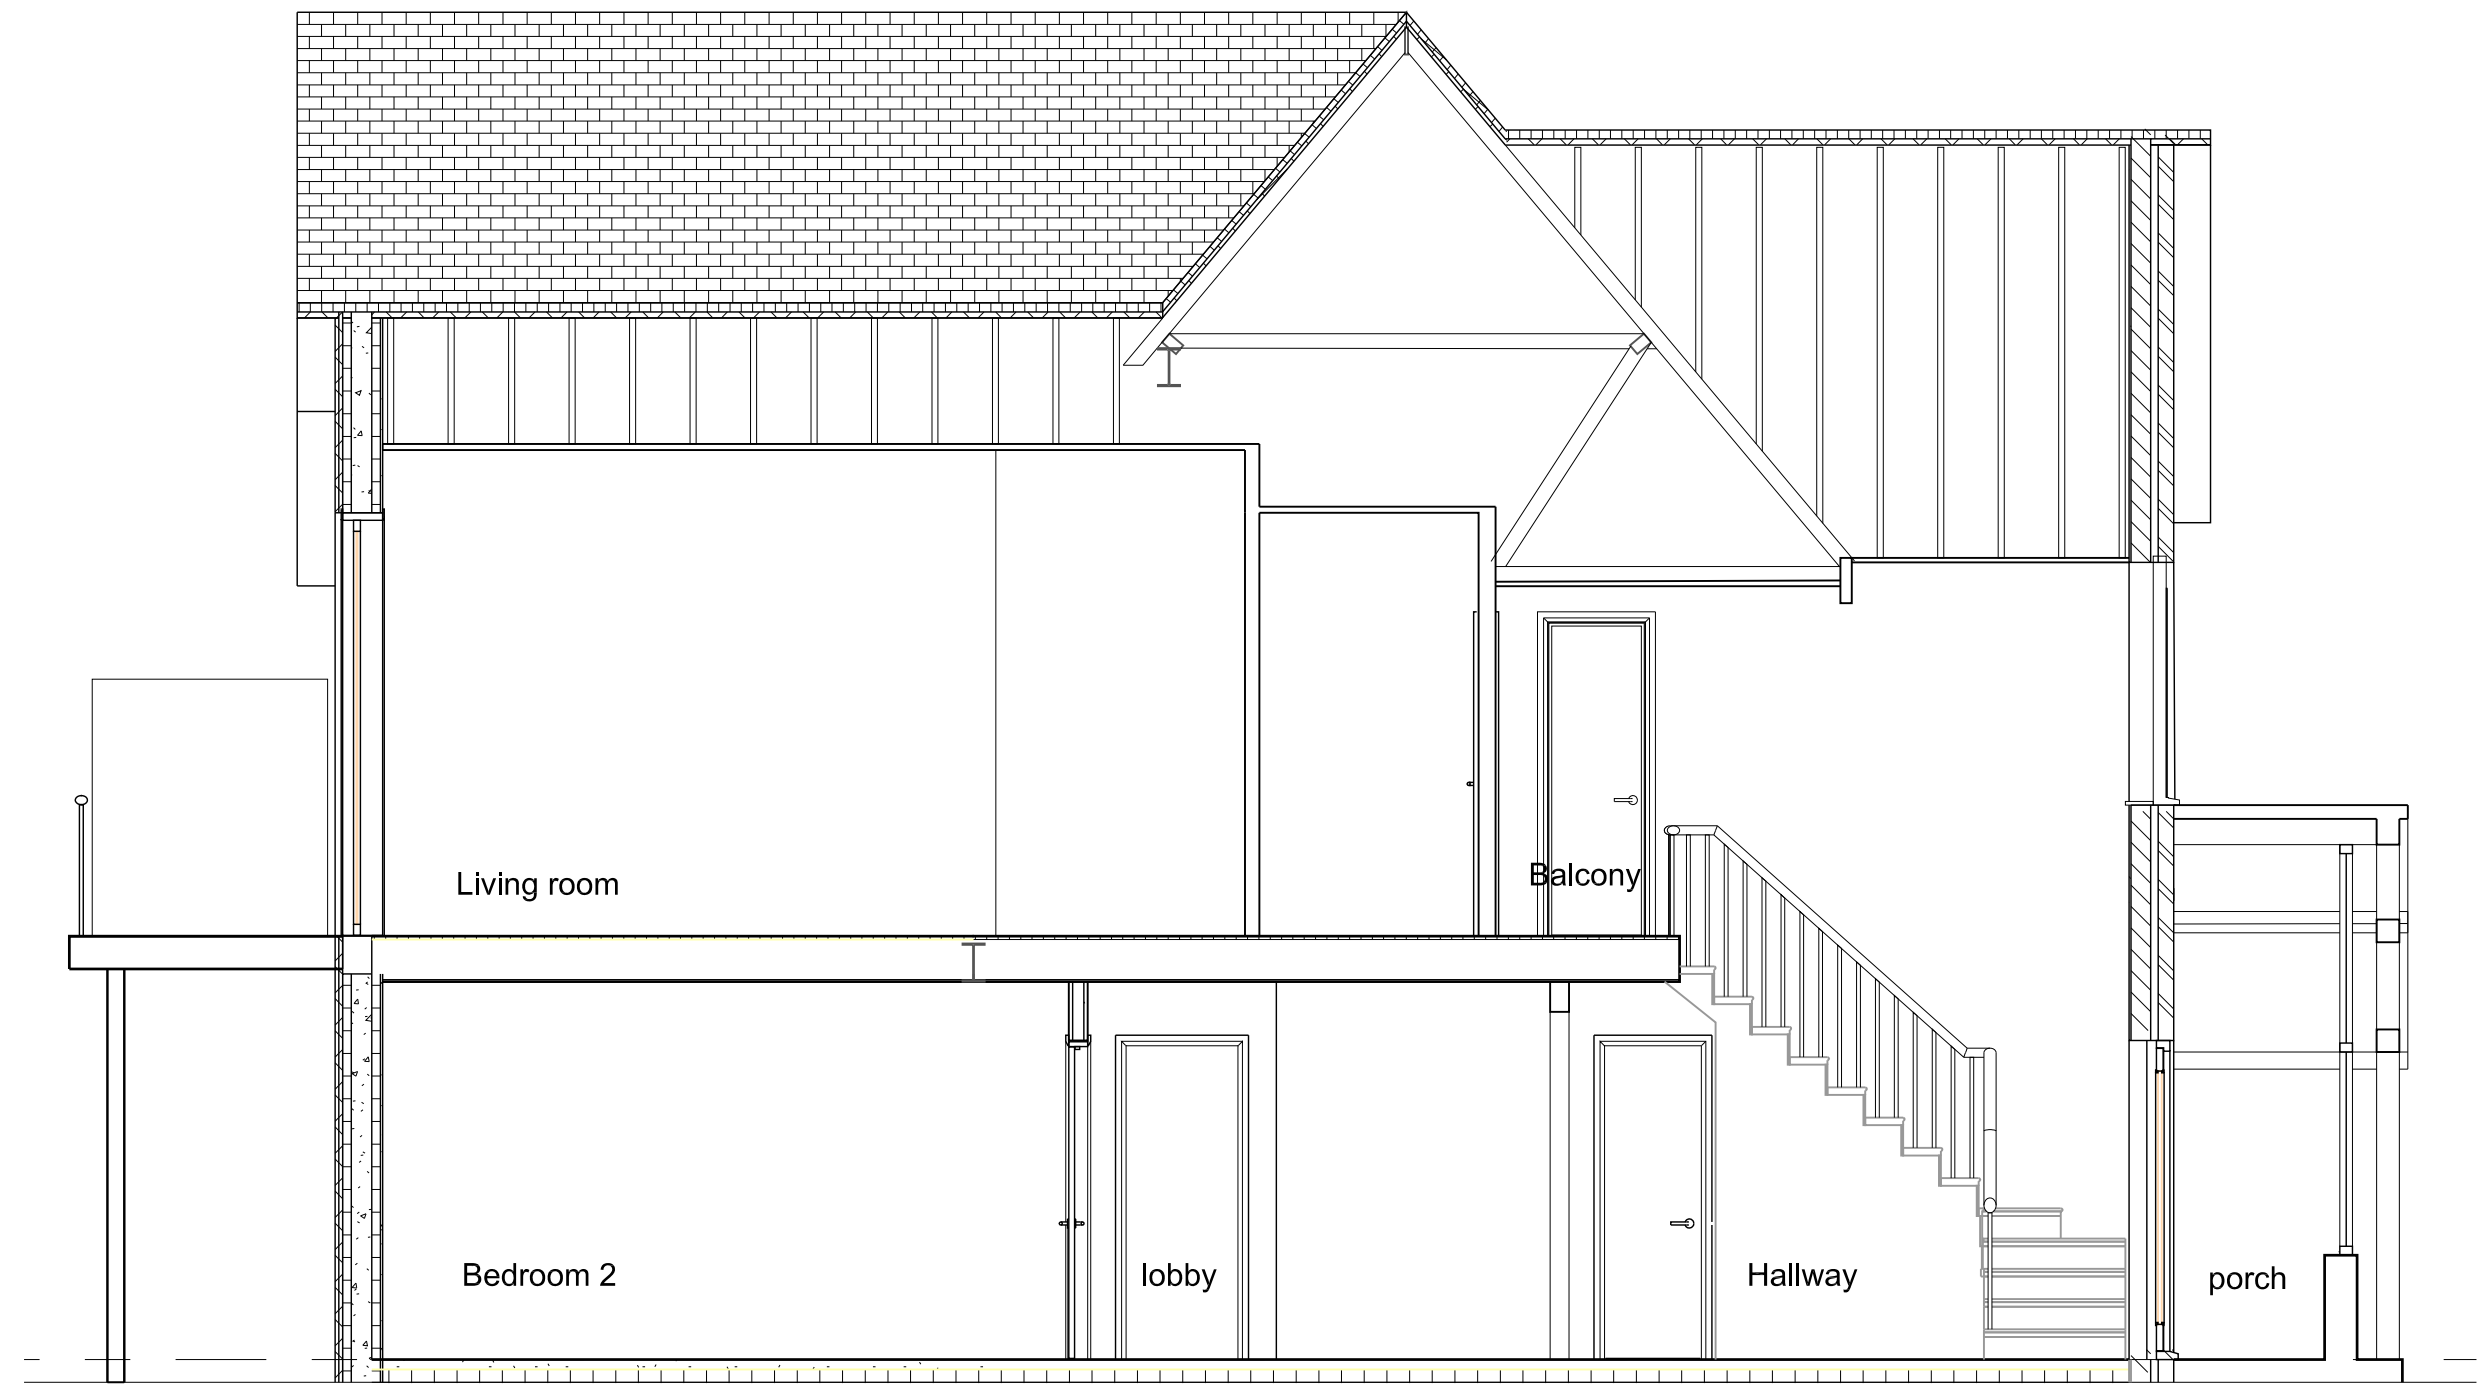

PROPOSED SECTION B-B 1:100

 

Rev 2 Amended for variation submission
08.02.2019
Rev 1 Window added to 1st floor
bedroom 14.08.2018

No.	Description	Date / Issued by
	Notes:	

Use figured dimensions only. All levels and dimensions to be checked on site. This drawing is to be read in conjunction with all other relevant drawings and all rights reserved, Hunters South Architects Limited.

hunters
south
architects

The Corn Exchange
Baffins Lane
Chichester
PO19 1BF

T 01243 558750
info@hunterssoutharchitects.co.uk
www.hunterssoutharchitects.co.uk

Project Name:
28 Sea Drive, Felpham
Proposed extension & alterations

Dwg Reference:
Roof plan as proposed

Drawn: rb Checked:

Scale: 1:100 @A3 Project Issue Date:

Project	Originator	Volume	Level	Type	Role	Number

Status: Suitability Description: Orig Paper Size:

Revision: Revision Description: HSA Job No:
APL 06.2 EK 01