

- 1 Roof finish clay tiles to match existing
- 2 Walls generally clad in Eternit Cedral or similar cementitious shiplap cladding
- 3 New dormer window to match existing
- 4 Timber boarded garage door
- 5 Balustrade with 1.7m high obscured glass panels at each end
- 6 Windows and doors in powder coated aluminium and timber composite
- 7 Timber framed porch with tiled roof
- 8 Timber framed arched window
- 9 Glazed timber doors
- 10 Flat roof light to kitchen
- 11 New gable in facing brickwork




PROPOSED NORTH ELEVATION 1:100



PROPOSED WEST ELEVATION 1:100



PROPOSED SOUTH ELEVATION 1:100

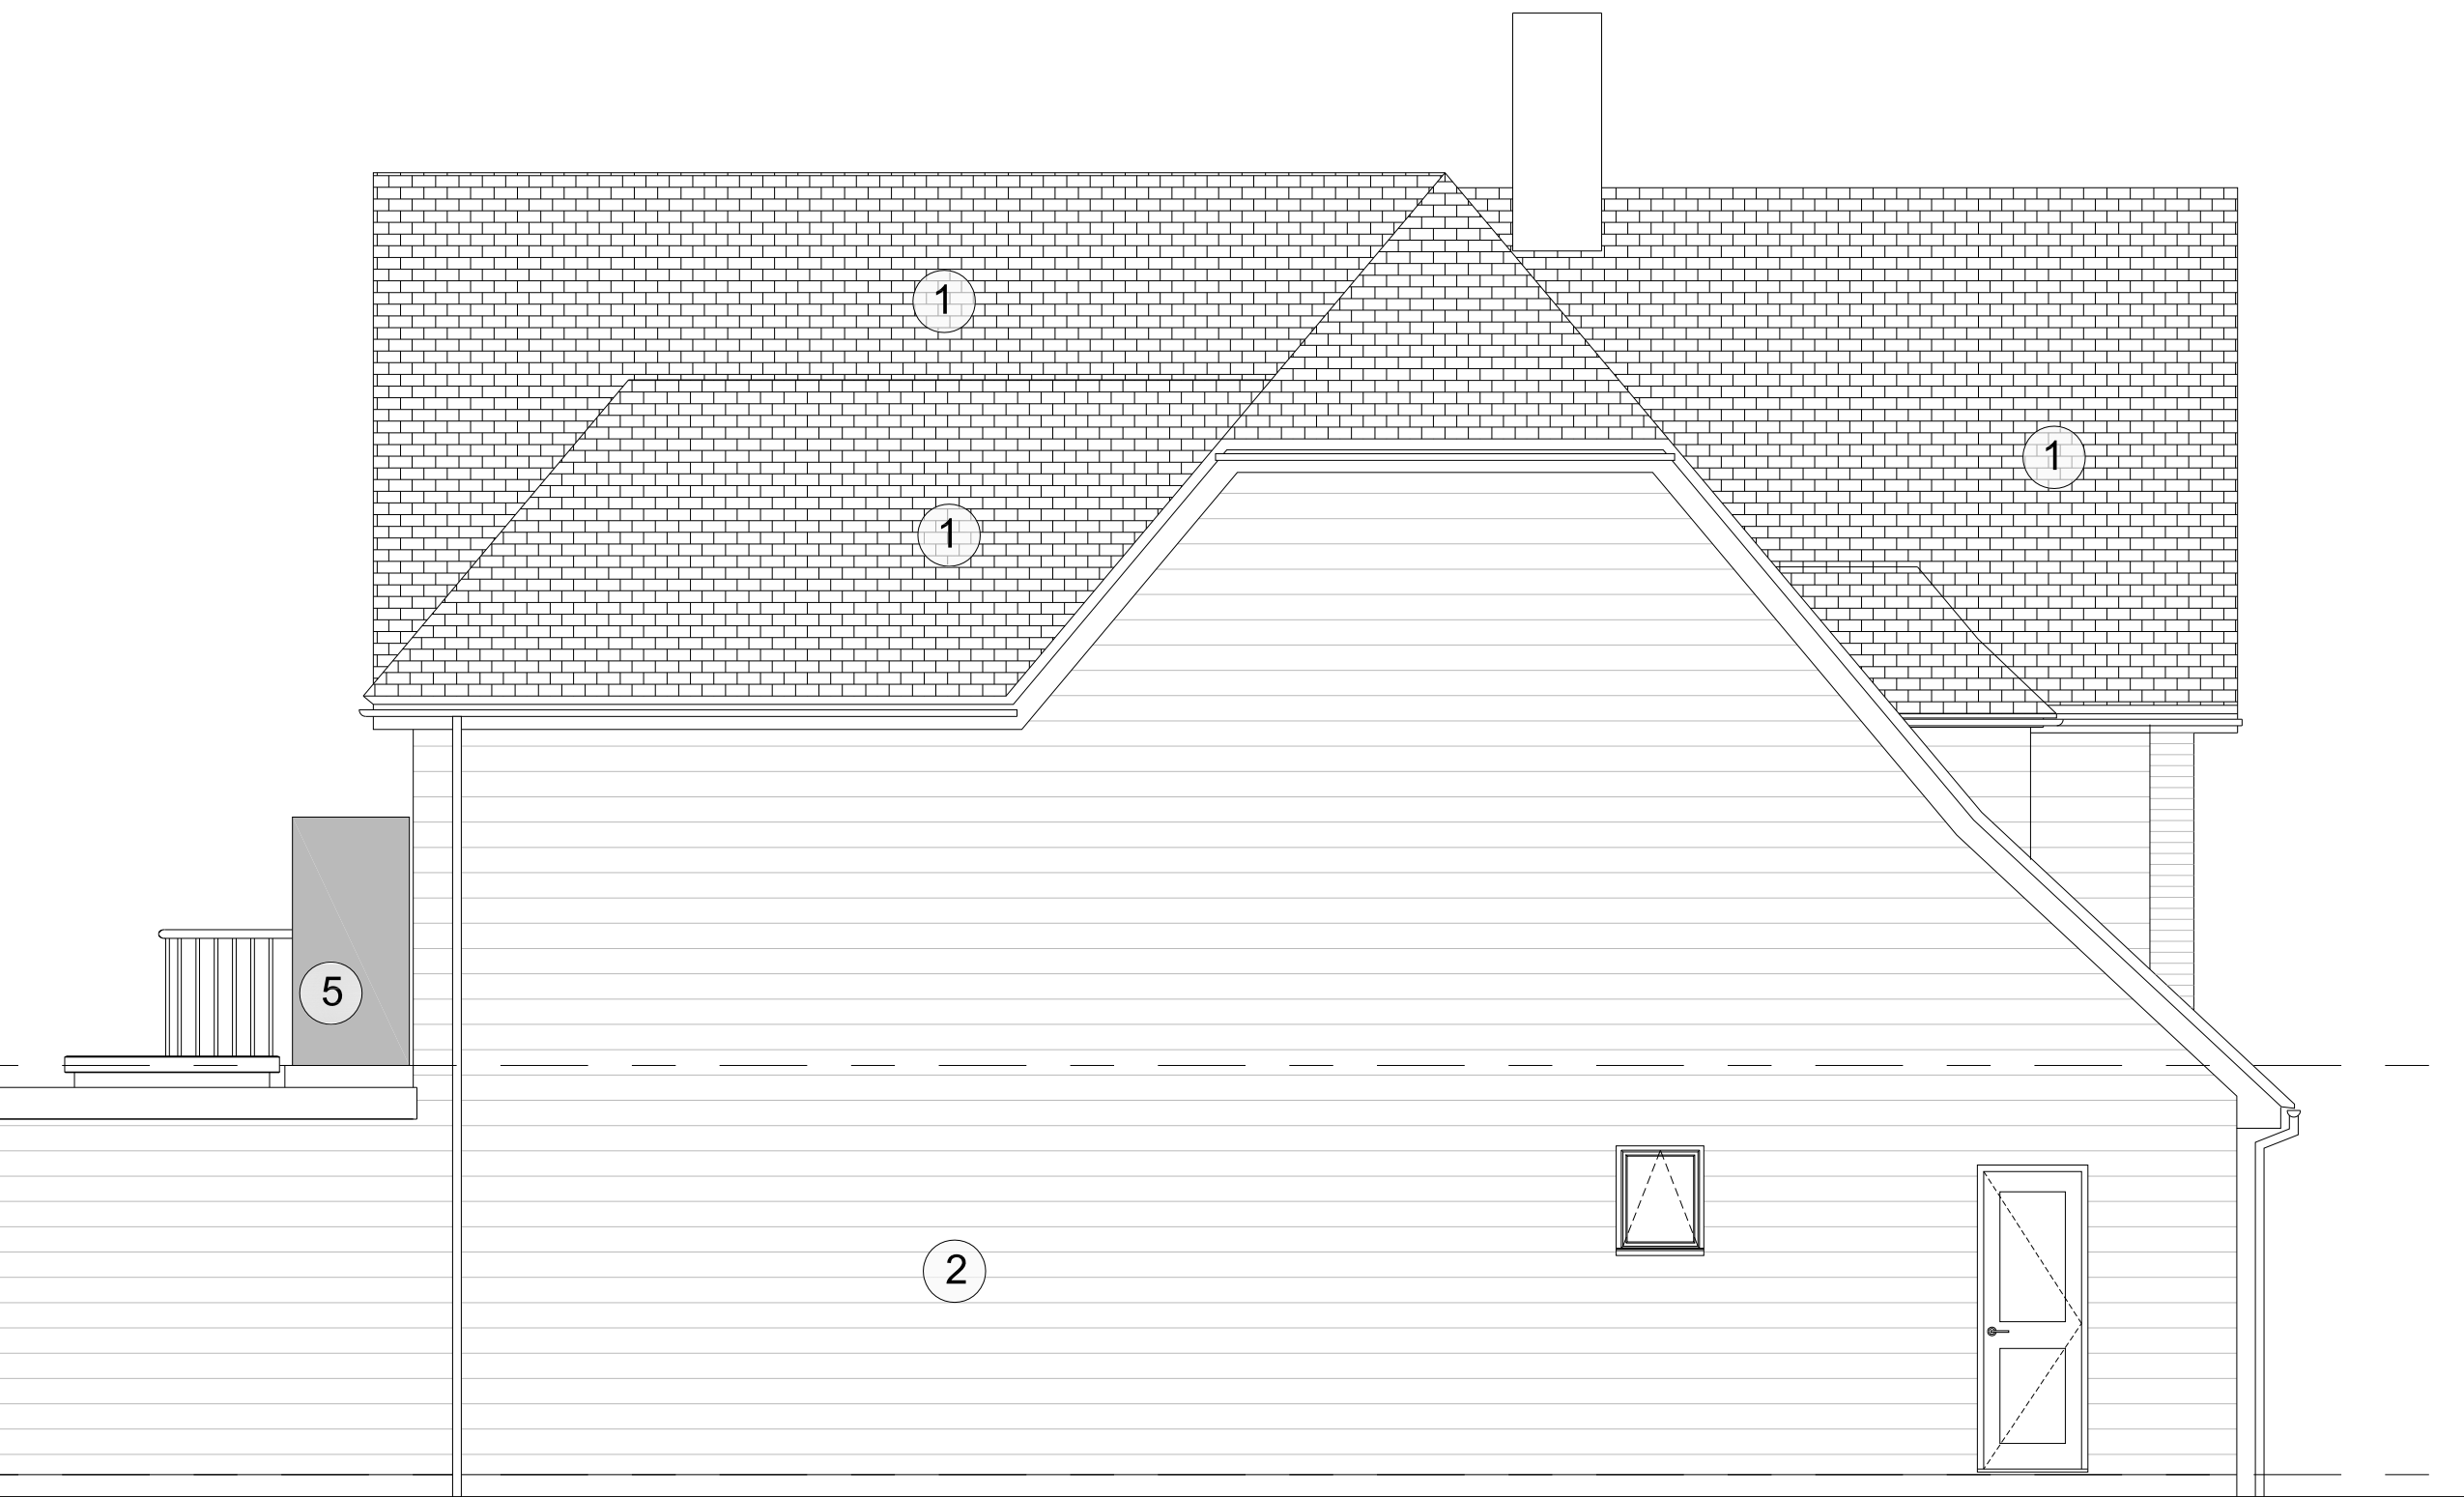

PROPOSED EAST ELEVATION 1:100

No.	Description	Date / Issued by
Notes:		

Rev 2 Amended for variation submission 08.02.2019
Rev 1 Window added to 1st floor bedroom 14.08.2018
Use figured dimensions only. All levels and dimensions to be checked on site. This drawing is to be read in conjunction with all other relevant drawings and all rights reserved. Hunters South Architects Limited.

hunters
south
architects

The Corn Exchange
Baffins Lane
Chichester
PO19 1BF
T 01243 558750
info@hunterssoutharchitects.co.uk
www.hunterssoutharchitects.co.uk
Project Name:
28 Sea Drive, Felpham
Proposed extension & alterations
Dwg Reference:
Elevations as proposed

Drawn:	rb	Checked:	
Scale:	1:100 @A3	Project Issue Date:	
Project:	Designer:	Volume:	Level:
Status:	Subsidiary Description:	Orig Paper Size:	
Revision:	Revision Description:	HSA Job No:	
APL 07.2		EK 01	

