



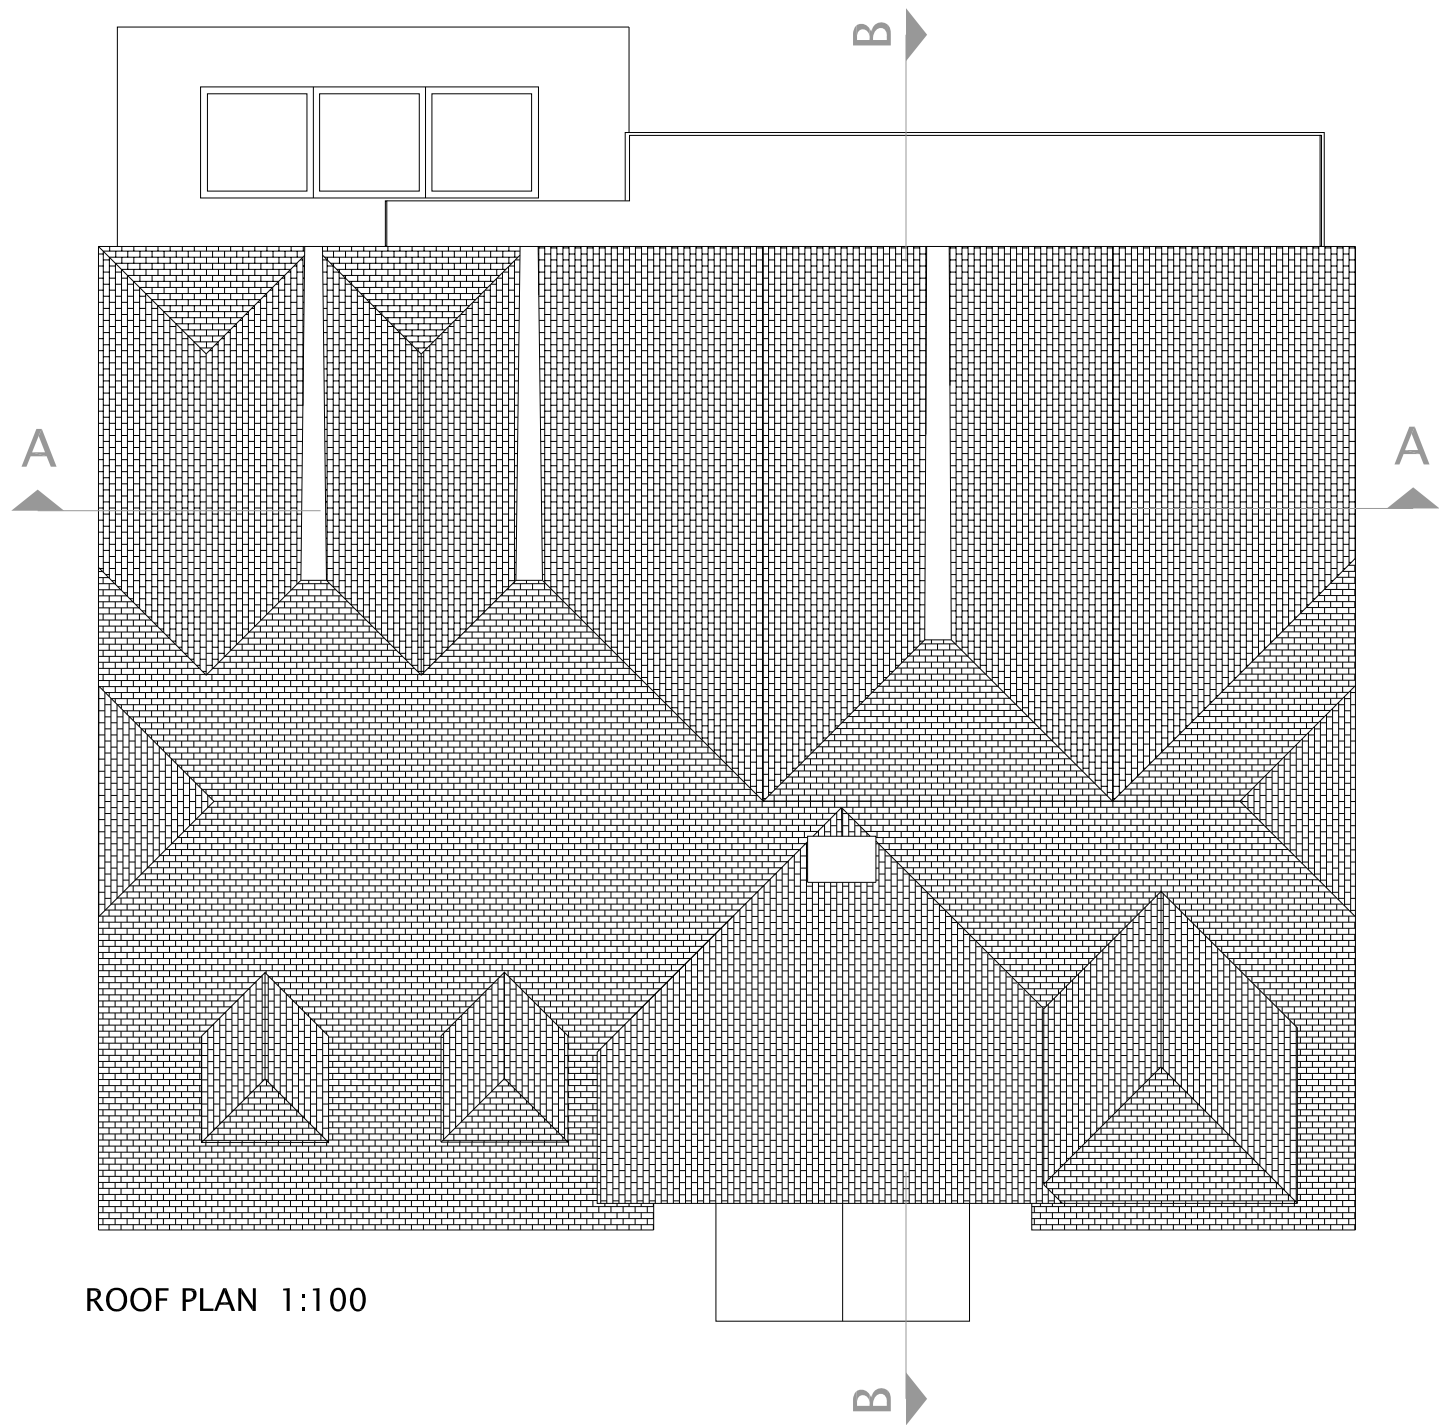


ROOF PLAN 1:100



PROPOSED SECTION A-A 1:100

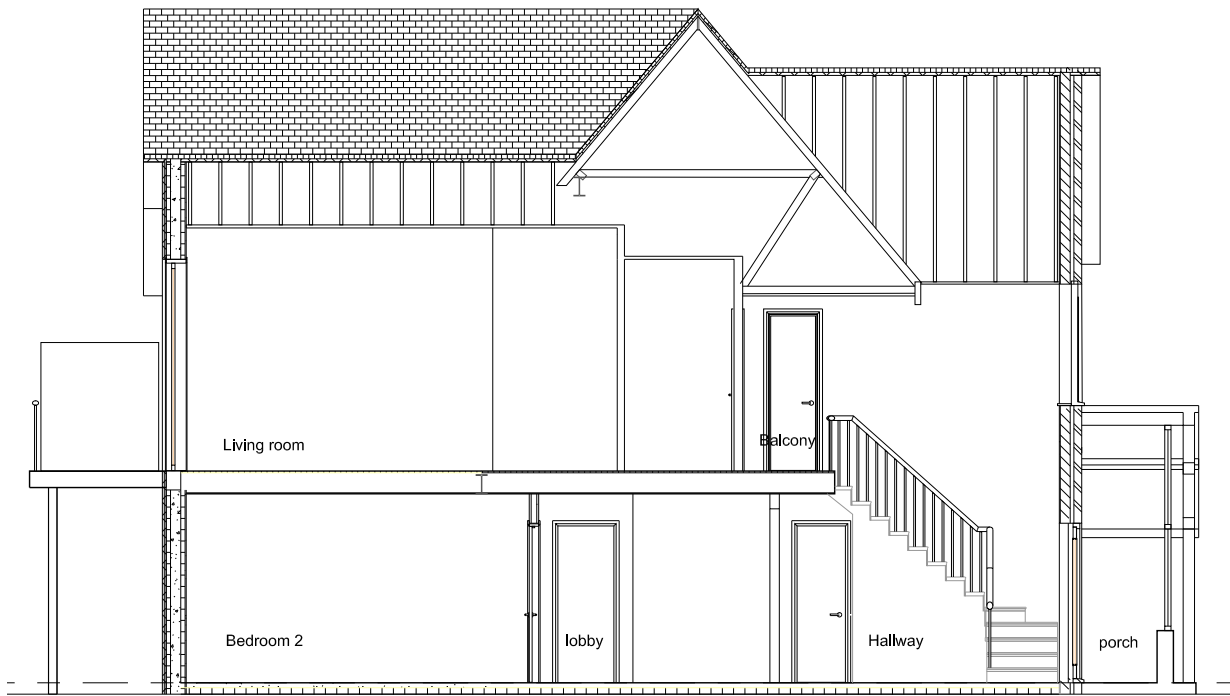

PROPOSED SECTION B-B 1:100

 

Rev 2 Amended for variation submission
08.02.2019
Rev 1 Window added to 1st floor
bedroom 14.08.2018

No.	Description	Date / Issued by
1	Window added to 1st floor bedroom	14.08.2018

Notes:

Use figured dimensions only. All levels and dimensions to be checked on site. This drawing is to be read in conjunction with all other relevant drawings and all rights reserved. Hunters South Architects Limited.

hunters
south
architects

The Corn Exchange
Baffins Lane
Chichester
PO19 1BF

T 01243 558750
info@hunterssoutharchitects.co.uk
www.hunterssoutharchitects.co.uk

Project Name:
28 Sea Drive, Felpham
Proposed extension & alterations

Dwg Reference:
Roof plan as proposed

Drawn: rb Checked:

Scale: 1:100 @A3 Project Issue Date:

Project	Originator	Version	Link	Type	Role	Notes
1	rb	1				

Status: Submittal Description: Orig Project Size:

Revised: Revision Description:
APL 06.3

HSA No:
Z0038

ARUN DISTRICT COUNCIL
LFP/46/19/PL