



PROPOSED NORTH ELEVATION 1:100




PROPOSED WEST ELEVATION 1:100


- 1 Roof finish clay tiles to match existing
- 2 Walls generally clad in Eternit Cedral or similar cementitious shiplap cladding
- 3 New dormer window to match existing
- 4 Timber boarded garage door
- 5 Balustrade with 1.7m high obscured glass panels at each end
- 6 Windows and doors in powder coated aluminium and timber composite
- 7 Timber framed porch with tiled roof
- 8 Timber framed arched window
- 9 Glazed timber doors
- 10 Flat roof light to kitchen
- 11 New gable in facing brickwork



PROPOSED SOUTH ELEVATION 1:100

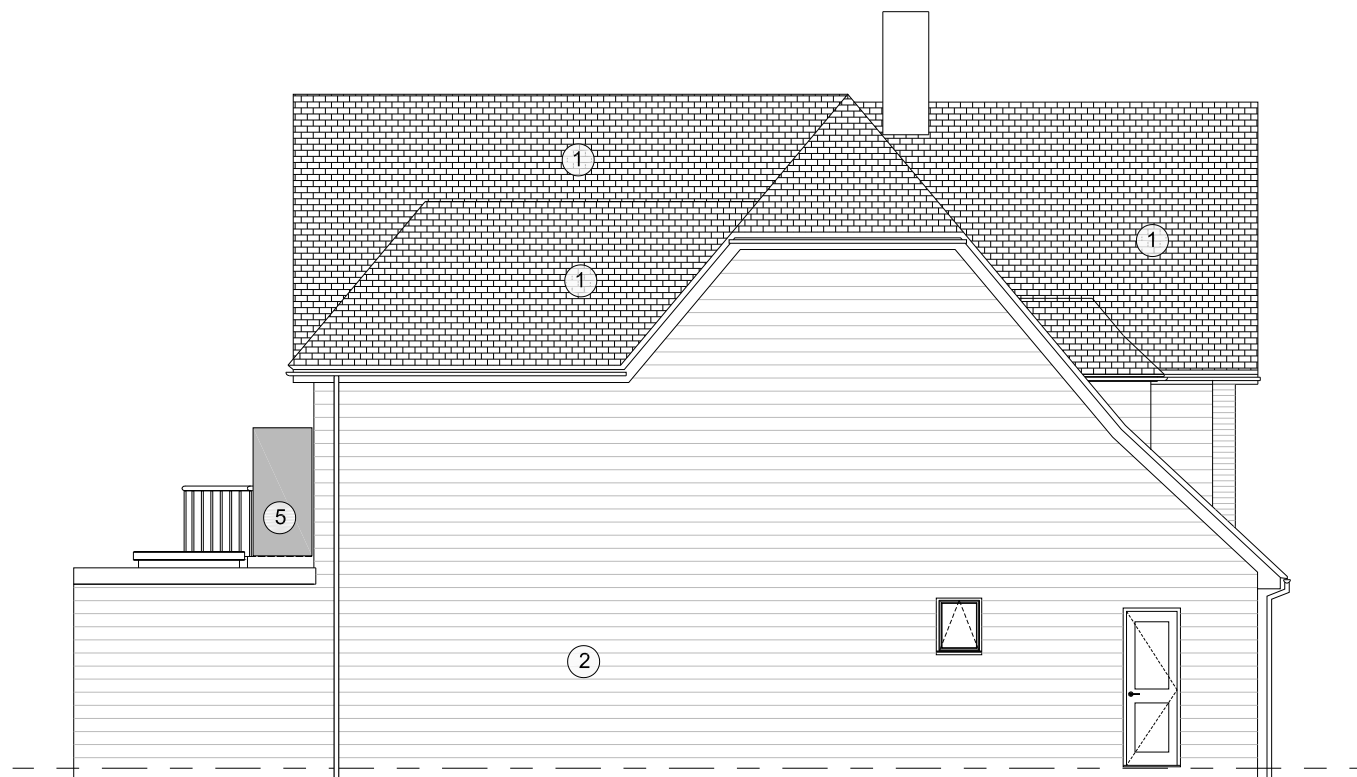

PROPOSED EAST ELEVATION 1:100

 

No.	Description	Date / Issued by
Rev 3	issued for variation submission	25.04.2019
Rev 2	Amended for variation submission	08.02.2019
Rev 1	Window added to 1st floor bedroom	14.08.2018

Use figured dimensions only. All levels and dimensions to be checked on site. This drawing is to be read in conjunction with all other relevant drawings and specifications. All rights reserved. Hunters South Architects Limited.

hunters
south
architects

The Corn Exchange
Balfour Lane
Chichester
PO19 1BF

T 01243 558750
info@hunterssoutharchitects.co.uk
www.hunterssoutharchitects.co.uk
Project Name:
28 Sea Drive, Felpham
Proposed extension & alterations

Drawn: rfb Checked: rfb
Scale: 1:100 @A3 Project Issue Date:

Project	Original	Volume	Level	Type	Notes
APL 07.3					

Status: Suitability Description: Orig Paper: APL 07.3
Revision: Revision Description: HSA Job No: Z030008

APL 07.3