






2, Whitelands, Bognor Regis

Scale 1:1250

 


LOCATION PLAN 1:1250

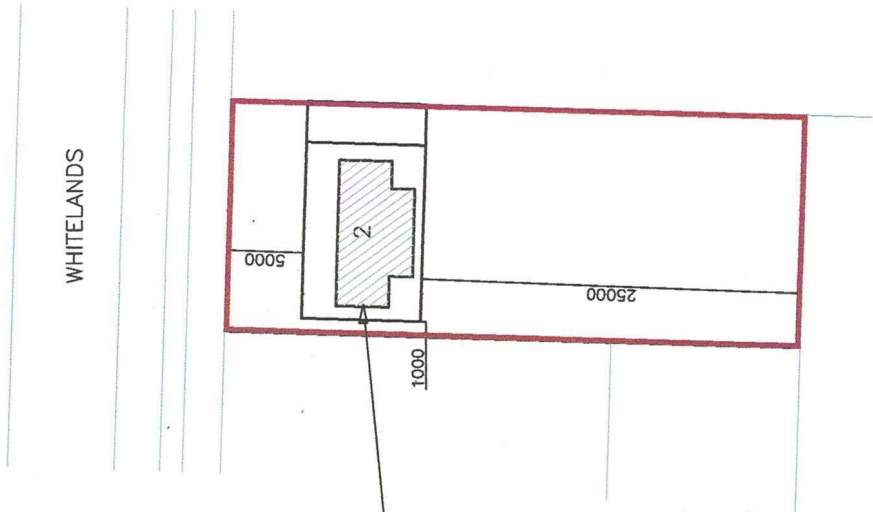 

location of proposed loft conversion with rear dormer.
extensive internal alterations to the ground floor, including part garage conversion.

SITE PLAN 1:500

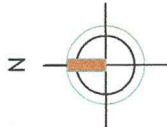

Amdesign
ARCHITECTURE DESIGN DEVELOPMENT
Leeza Aldis-Hobbs ARB RIBA SPAB
Mob: 07756 329400
e-mail: leeza@amdesignltd.co.uk

PROJECT
**2 WHITELANDS
FELPHAM
WEST SUSSEX
PO22 8JF**
PROJECT STAGE
PLANNING

DRAWING
**LOCATION PLAN
SITE BLOCK PLAN**
DRAWING No
336/01

SCALE
DATE
1:1250 1:500
MARCH 2021

REVISION
DRAWN
CHECKED
LA

LETTER	REVISION	DATE
This scheme is subject to town planning and all other necessary consents. All dimensions and levels to be checked on site. This drawing is to be read in conjunction with other relevant drawings and documents. Report all discrepancies to the Architect before work commences. AM Design is the trading name of AM Design Ltd © AM Design Ltd. All rights reserved.		