



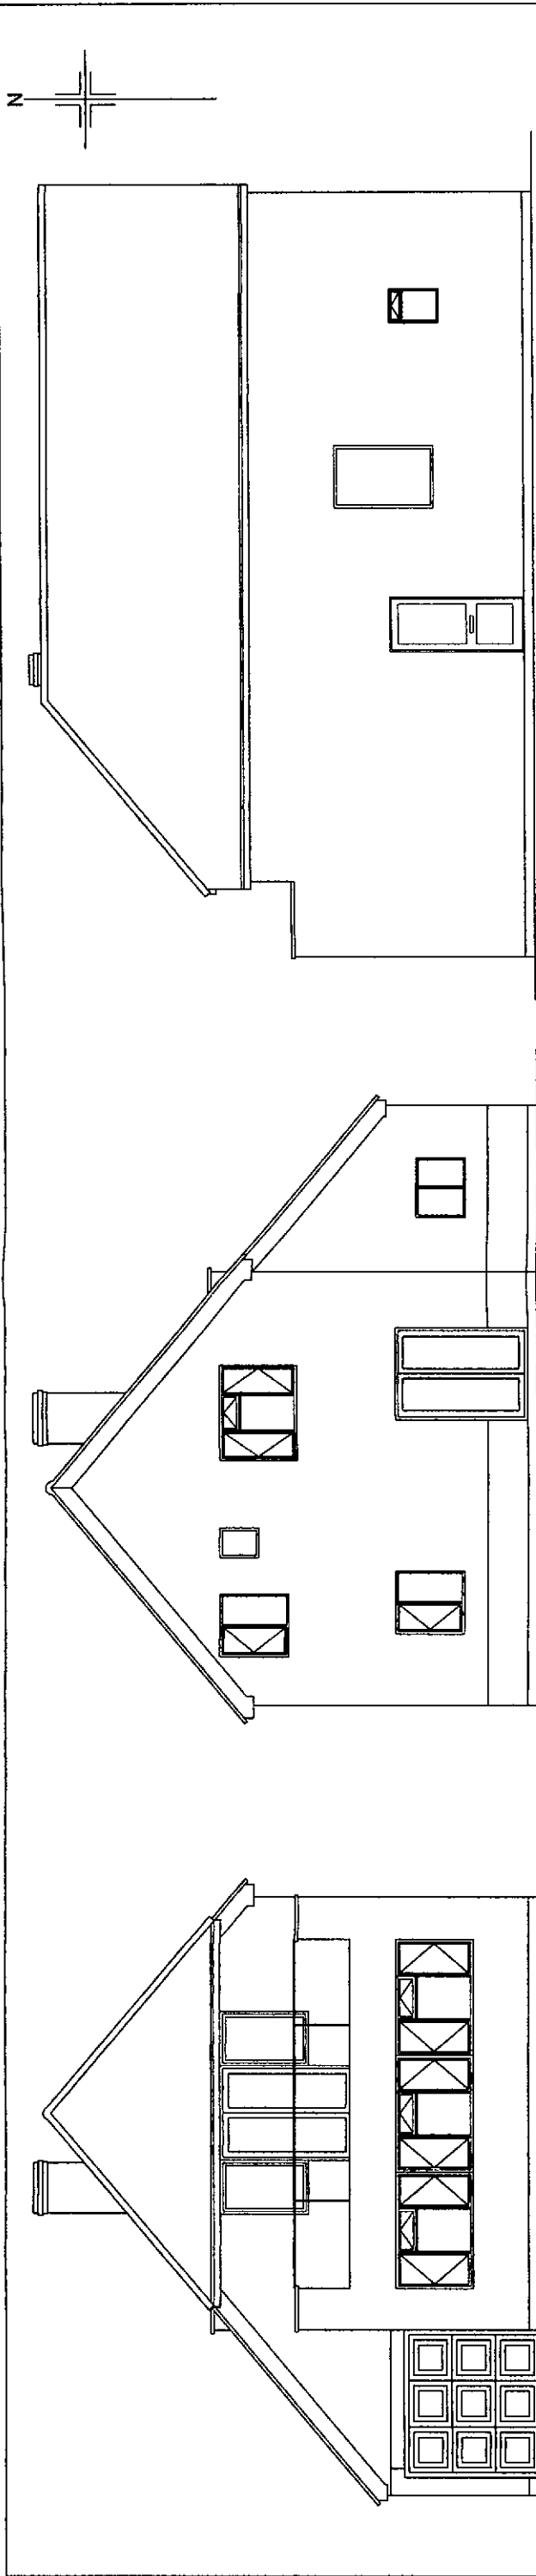


EXISTING SOUTH ELEVATION

EXISTING NORTH ELEVATION

EXISTING EAST ELEVATION

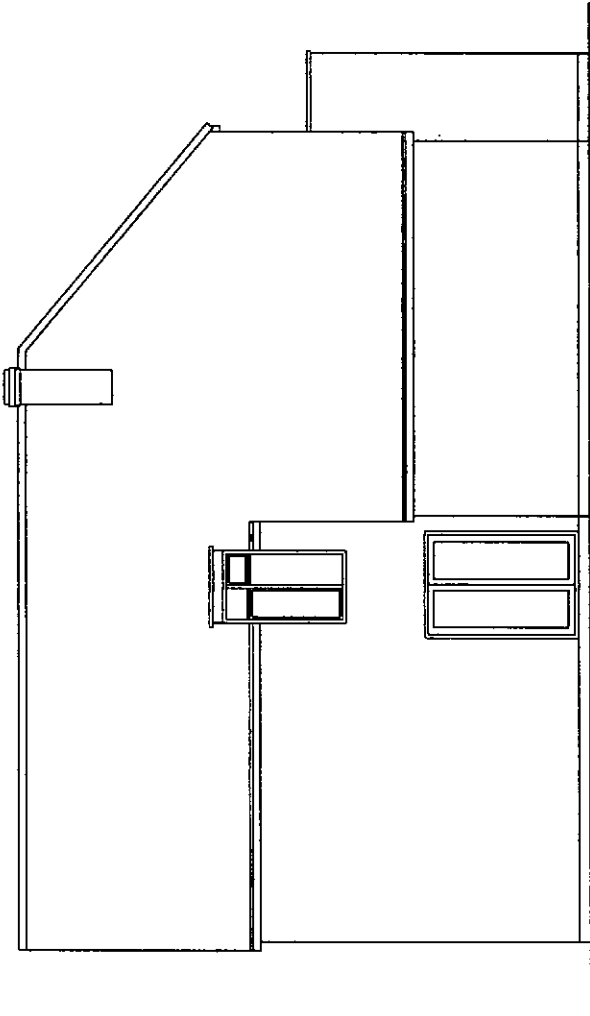

EXISTING WEST ELEVATION

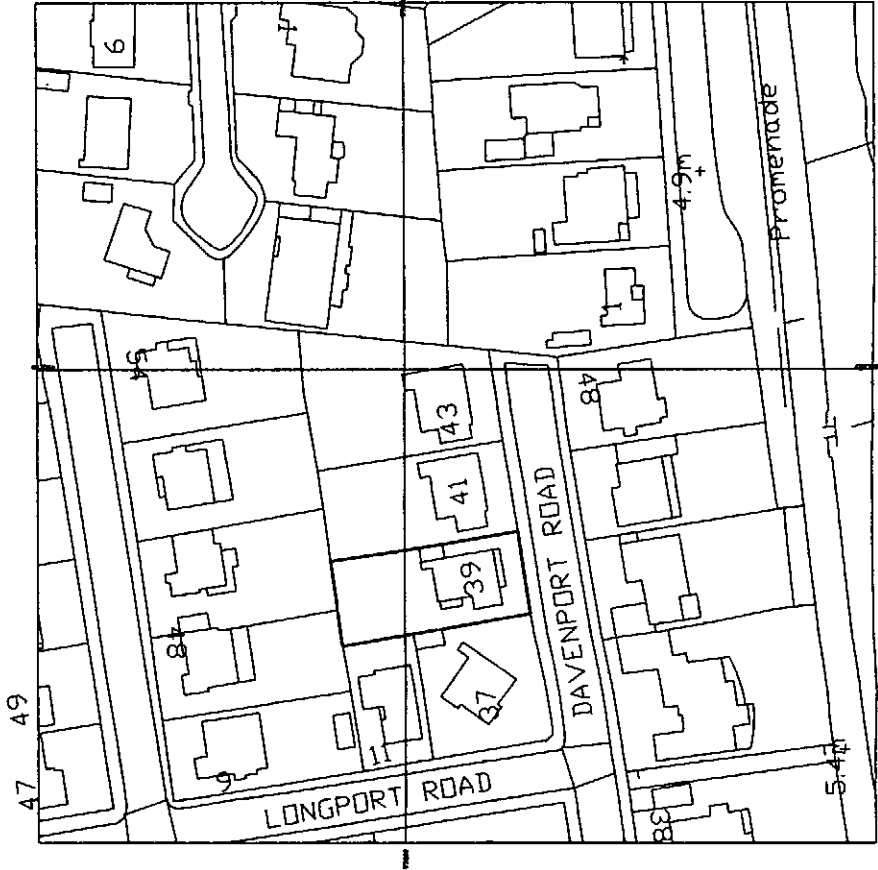

LOCATION PLAN

Do not scale from drawings (excepting Local Authorities) All dimensions to be checked on site					
All work to comply with Building Regulations, British Standards, manufacturer's instructions at /specifications and engineer's calculations at all times. Construction must also comply with all safety at work regulations. Additional work may be requested by the building inspector as work proceeds to ensure the new building complies with all building regulations.					
No	Change	Date	Int		
BKM PLANS architectural plans and drawing service					
Title: 39 Davenport Road Bognor Regis					
Scale:	1:100	1:1250			
Date:	5 th May 2011				
Drawn by:					
Drawing 2 / 4					
All drawings are copyright of BKM architectural plans and drawings service and may not be reproduced without prior permissions					