

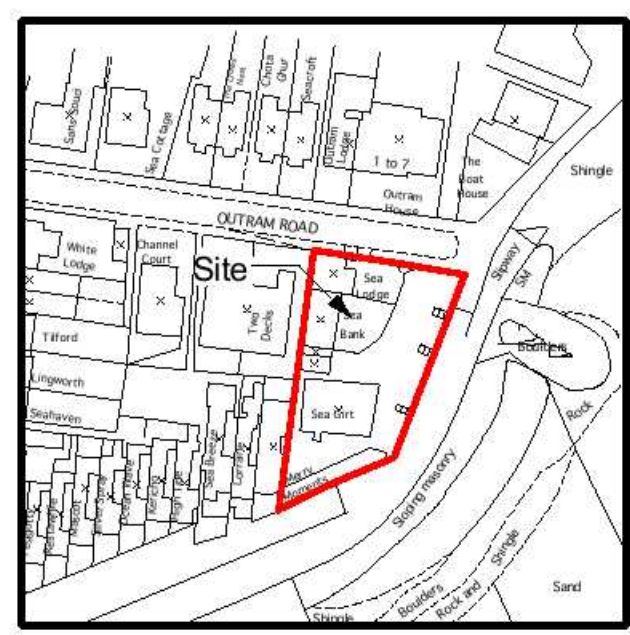


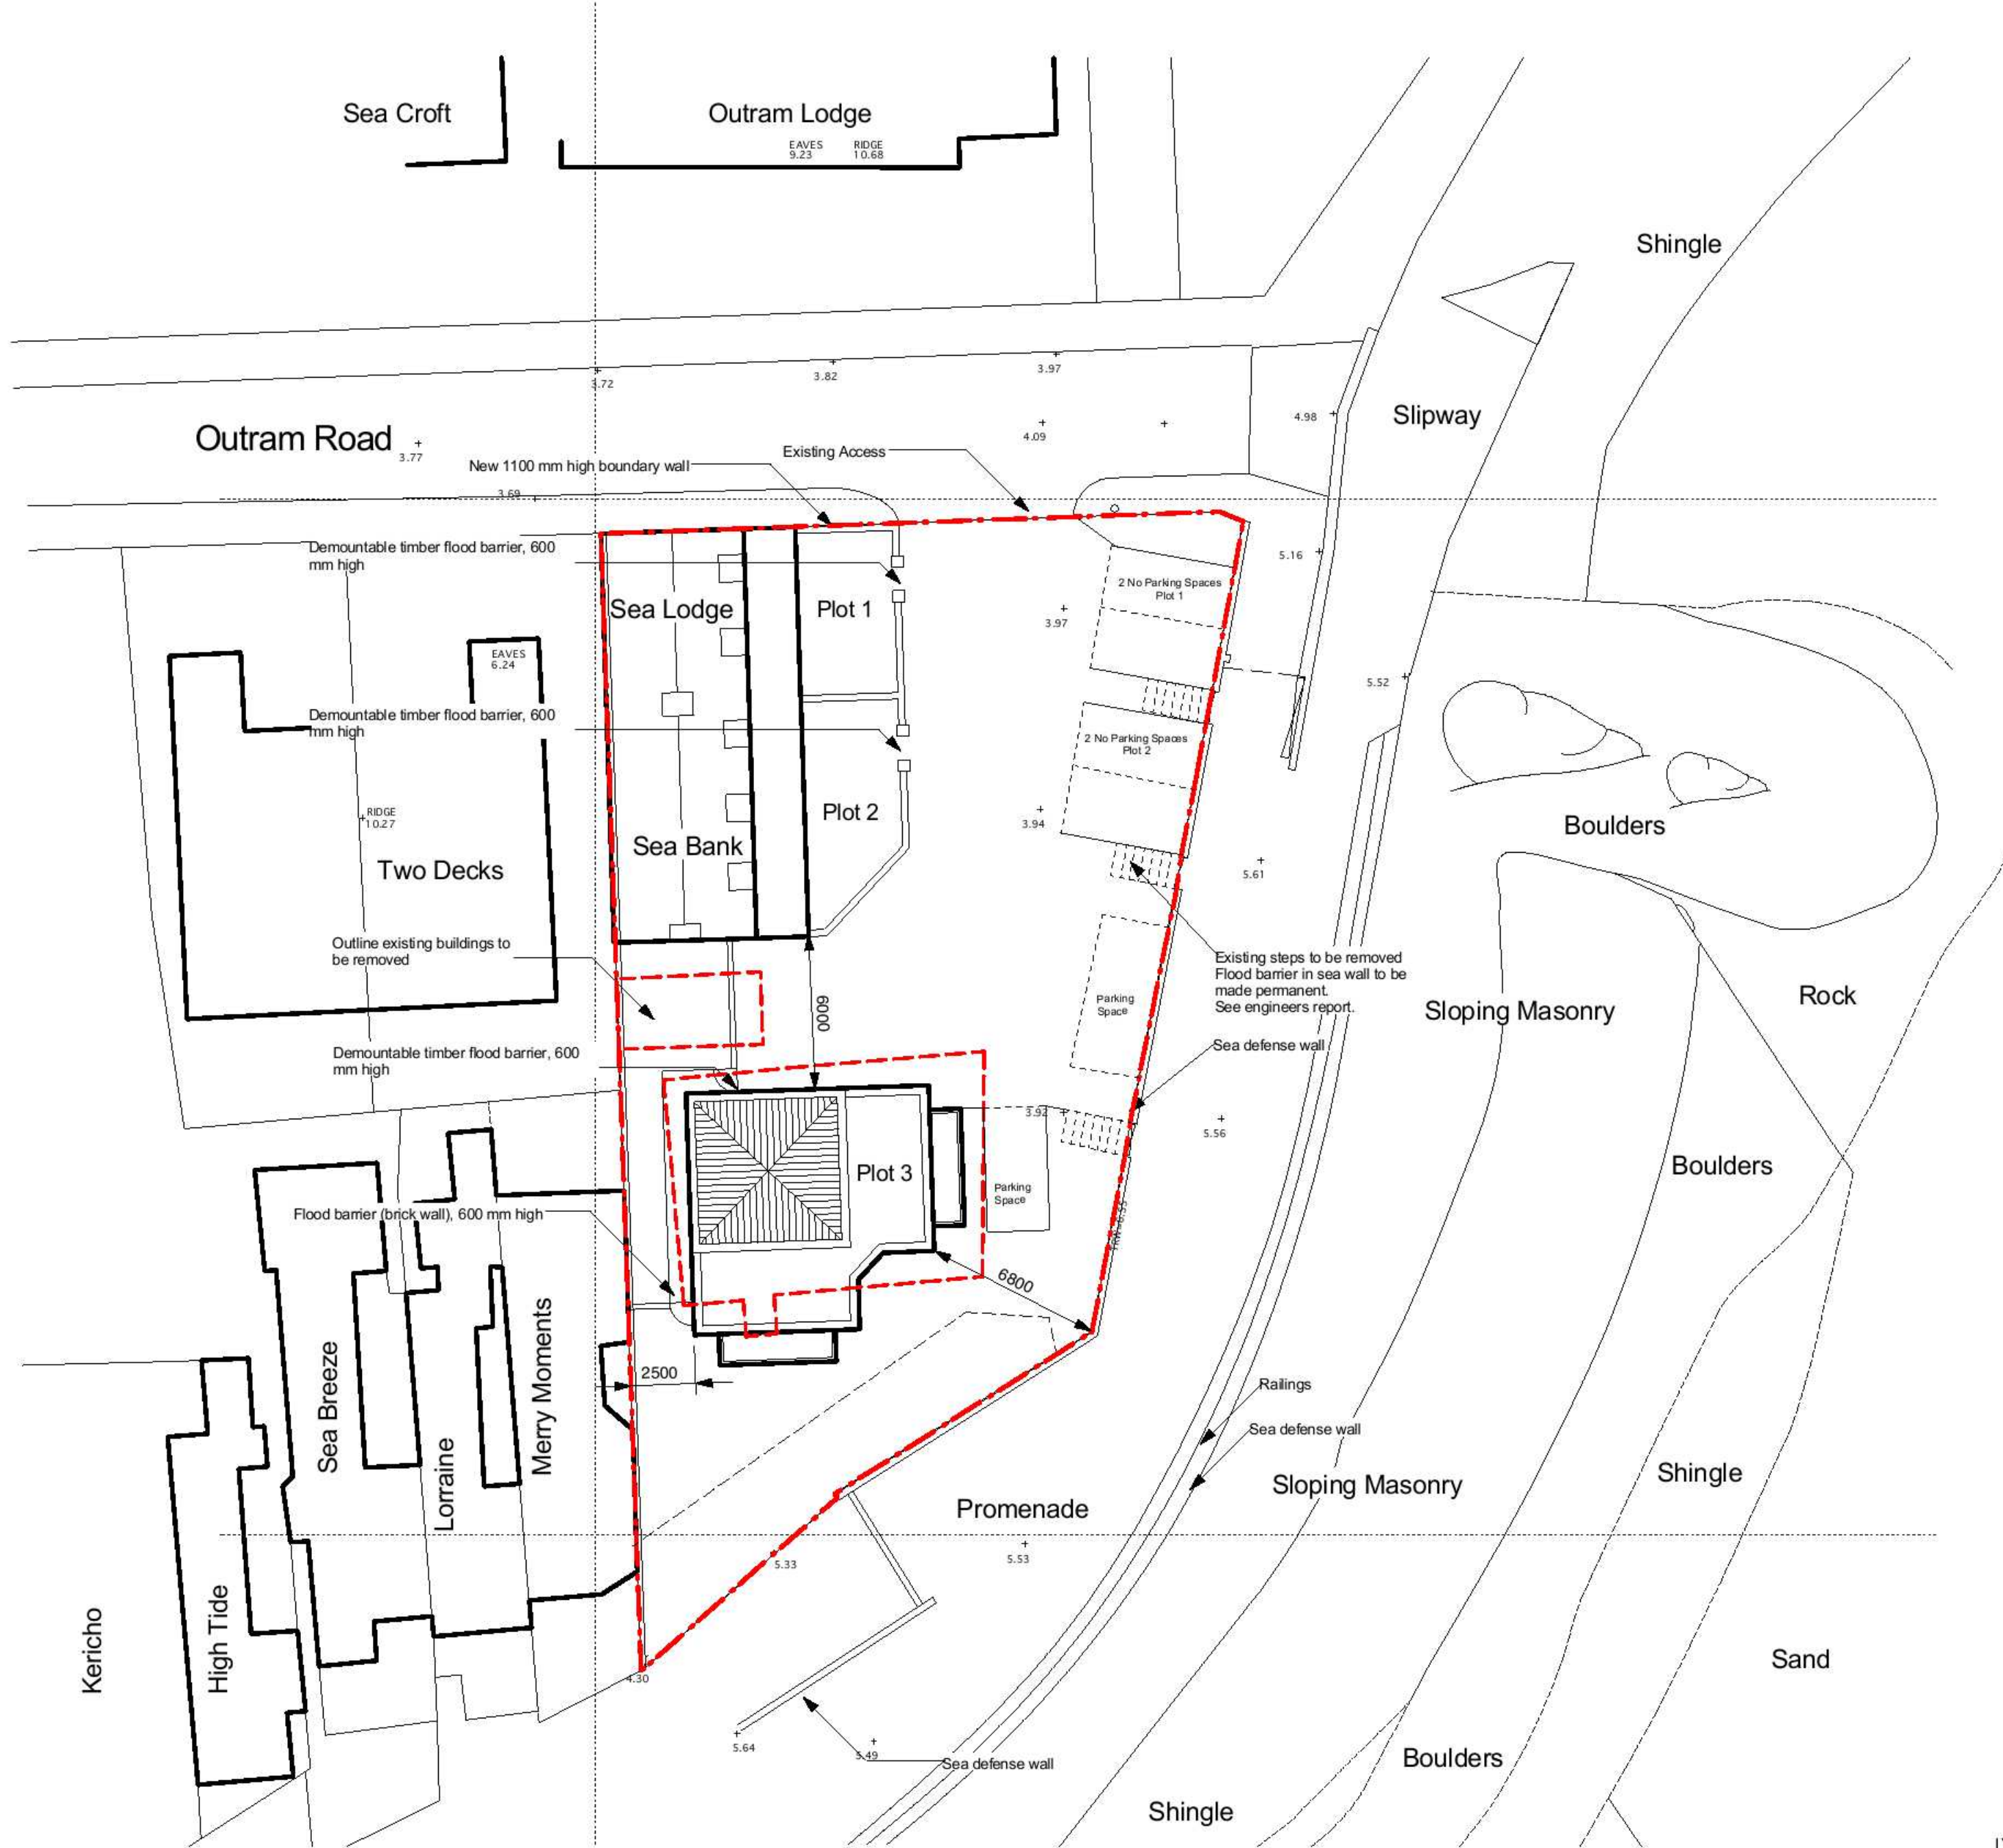

Site Location Plan
Scale 1 : 1250

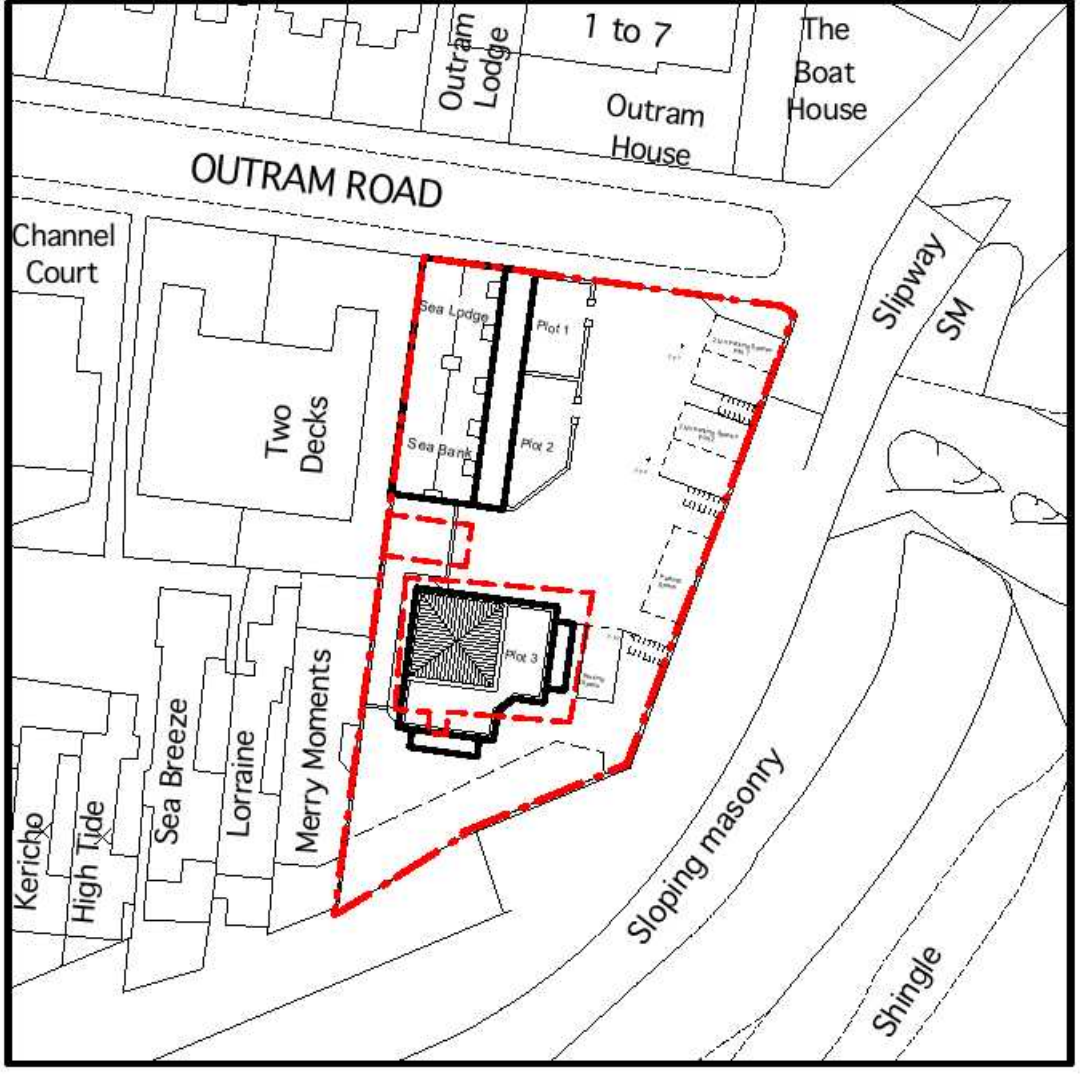

Block Plan
Scale 1 : 500

IVON BLUMER ARCHITECTS LTD

PROJECT	Gull Point - Felpham	DATE	23/02/09
TITLE	Site Plans	DRG NO	IBA/281/201
SCALE	1 : 200/1250/500	REVISIONS	

IBA

Orchard House Studio
41 West Drive
Aldwick Bay
West Sussex
PO21 4LZ
Tel 01243 263241

www.ivonblumerarchitects.com
ivon@ivonblumerarchitects.com