




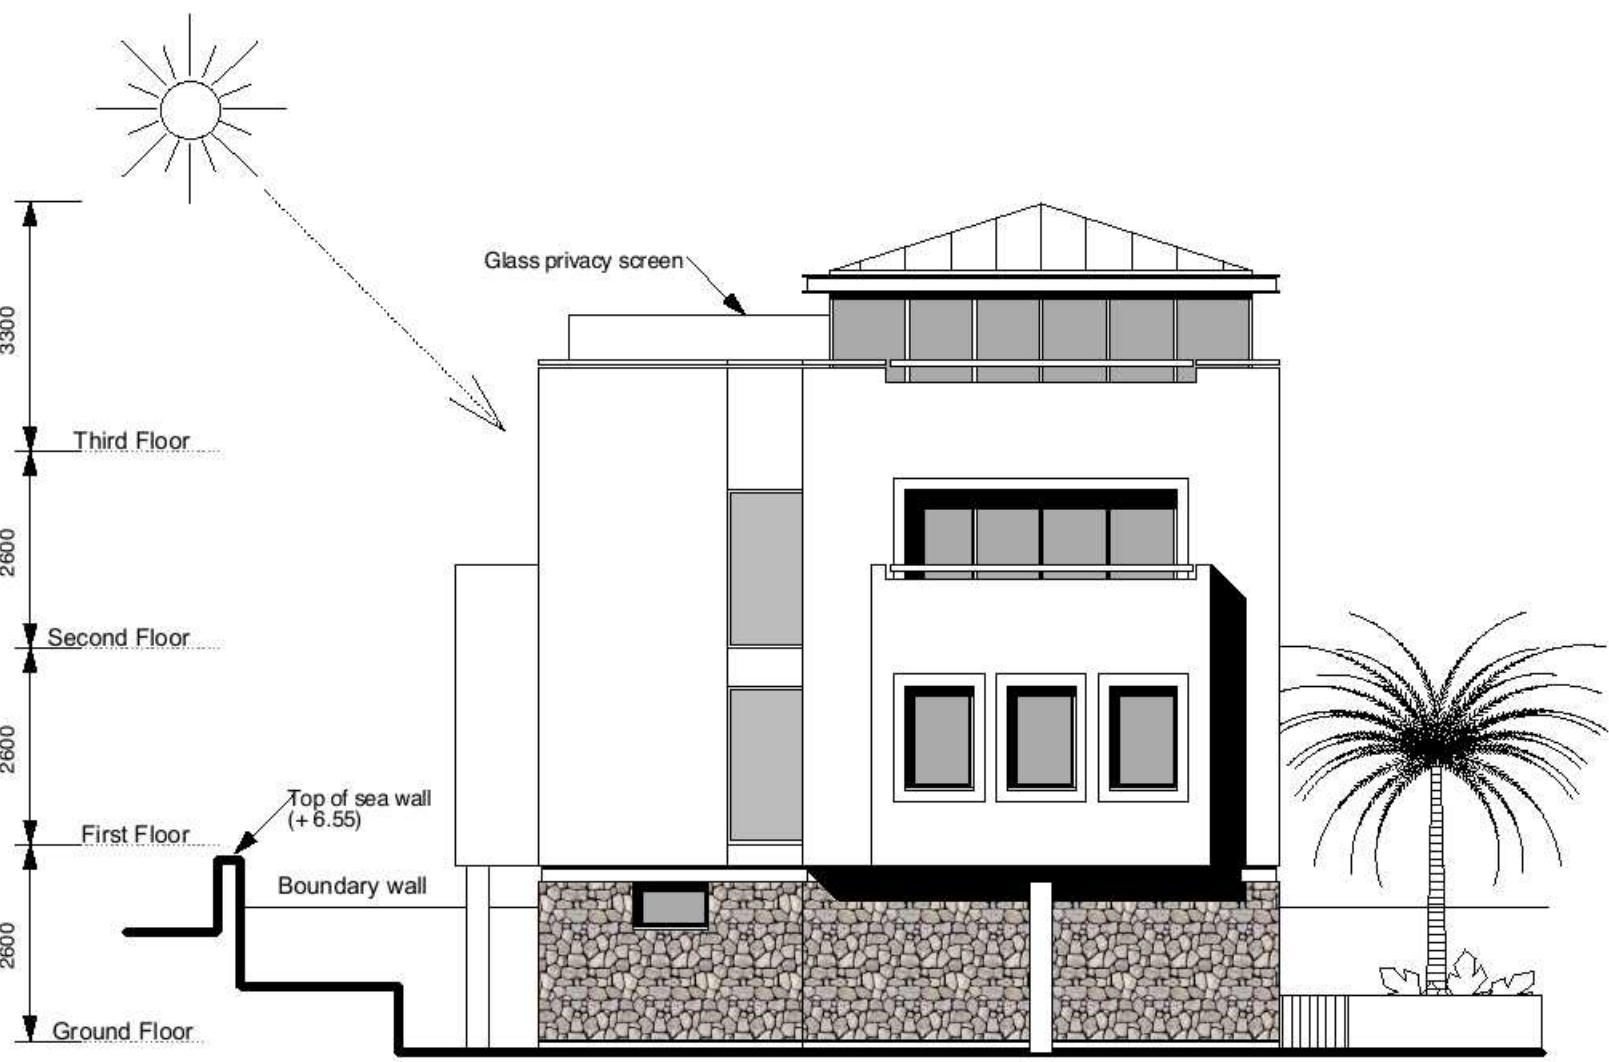

East Elevation to Sea Plot 3
Viewed From Behind Sea Wall

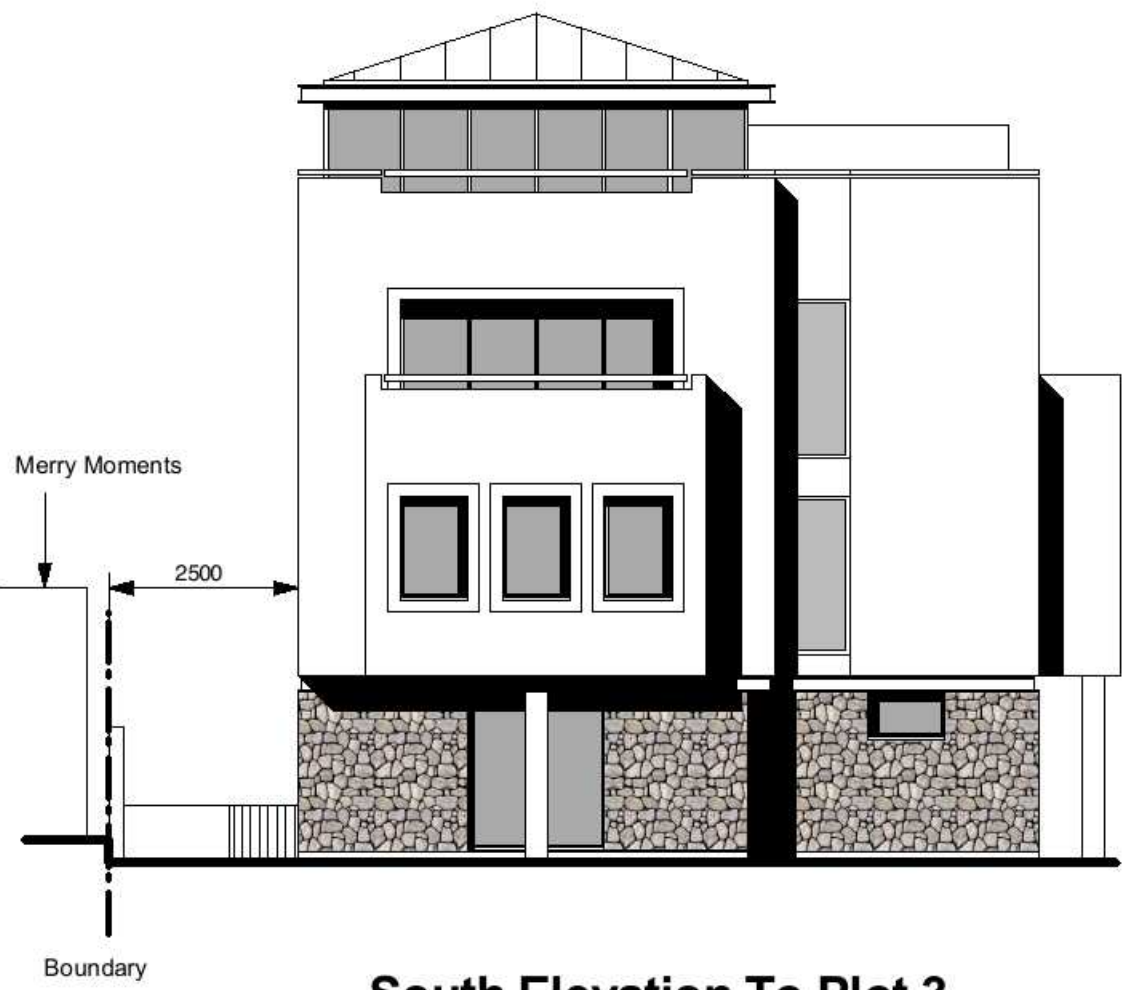


South Elevation To Plot 3

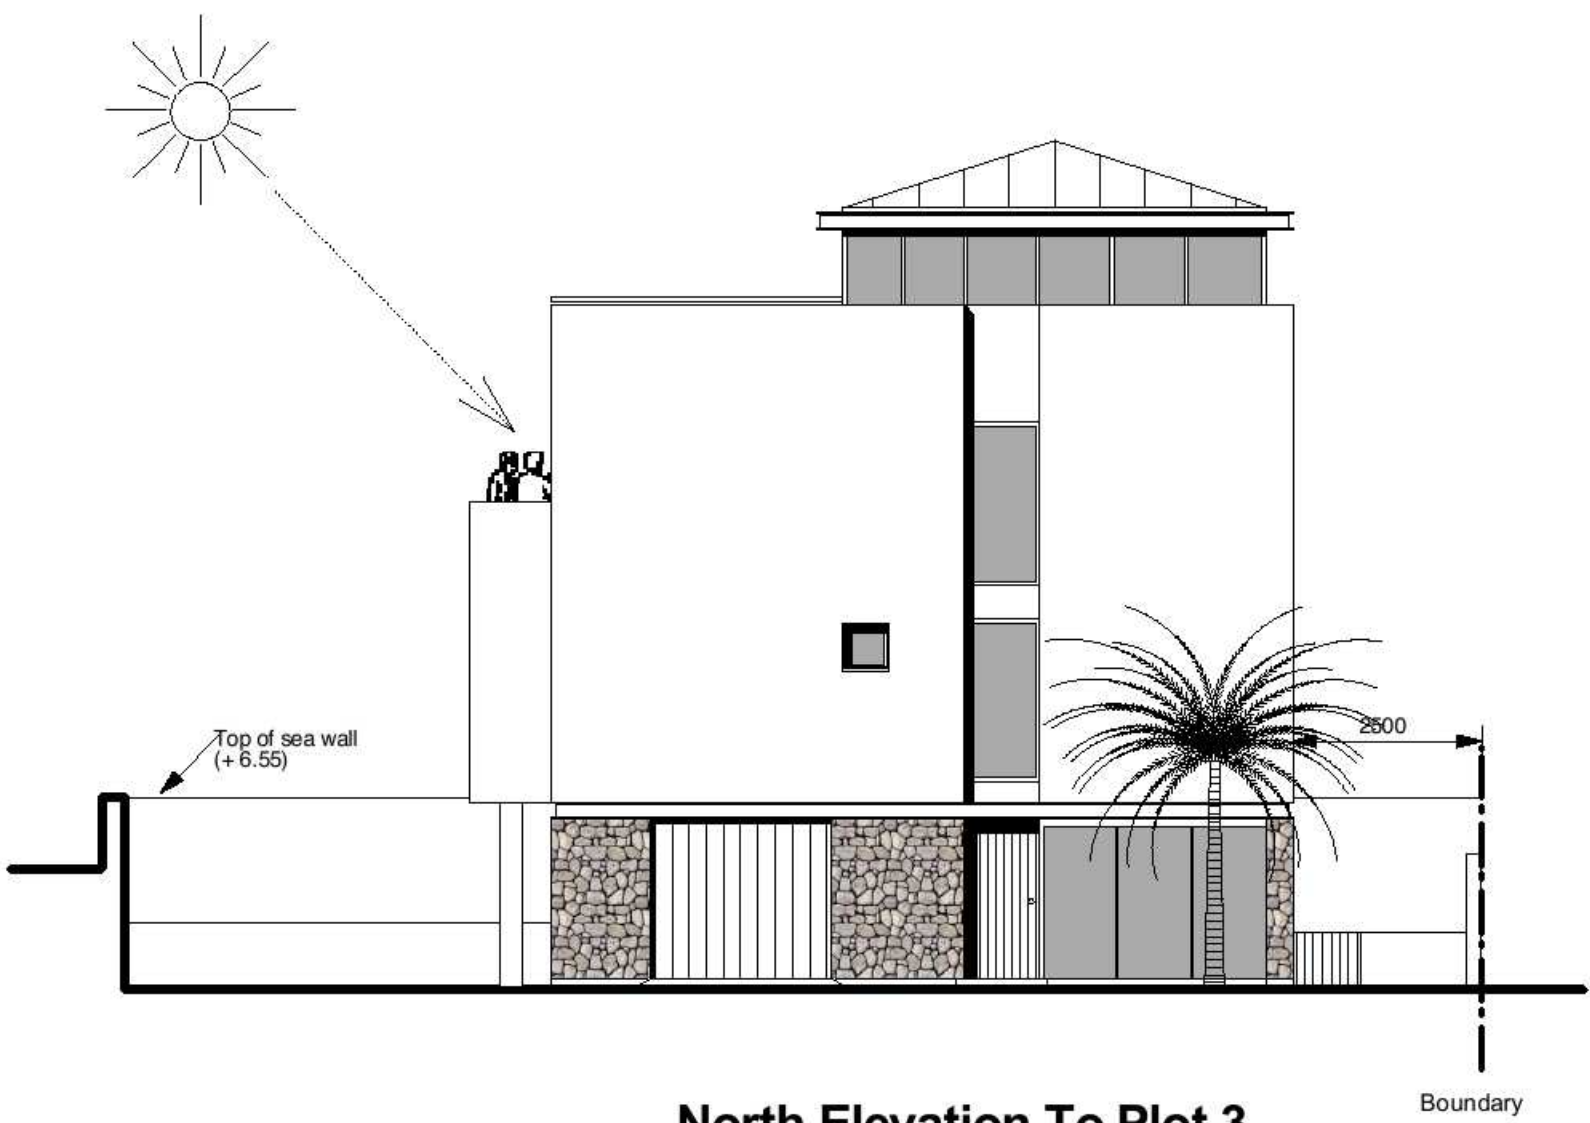

North Elevation To Plot 3



East Elevation To Sea plots 1, 2 & 3
Viewed From Beach In Front Of Sea Wall

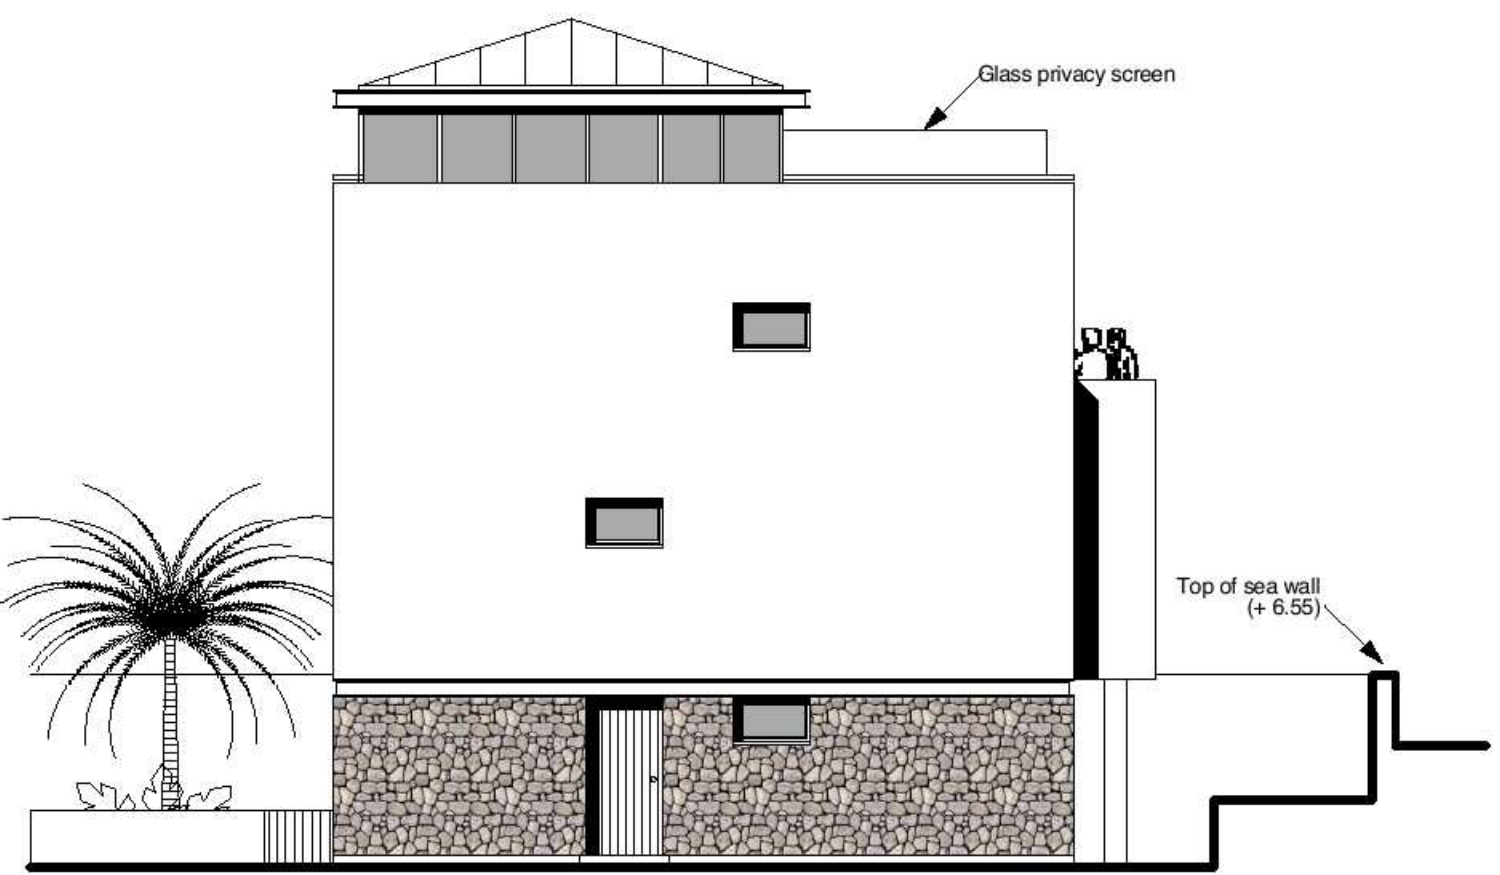

West Elevation To Plot 3

Finishes Schedule

Ground Floor Elevations	Blue Facing Brick
First Floor Recessed Band	Painted Render - Dark Grey
Upper Elevations	Painted Render - White
Roof Soft/Facia	PPC Aluminum - Silver
Roof Finish	Standing Seam Metal Roof - Natural Galvanised
Windows & Doors	High Performance PPC Aluminum(Dark Grey)/Natural Timber
Rainwater Pipes	Steel - Natural Galvanised

IVON BLUMER ARCHITECTS LTD

PROJECT	Gull Point - Felpham	DATE	28/01/09
TITLE	Proposed Elevations Plot 3	DRG NO	IBA/281/203
SCALE	1 : 100	REVISIONS	

IBA

Orchard House Studio
41 West Drive
Aldwick Bay
West Sussex
PO21 4LZ
Tel 01243 263241
www.ivonblumerarchitects.com
ivon@ivonblumerarchitects.com