

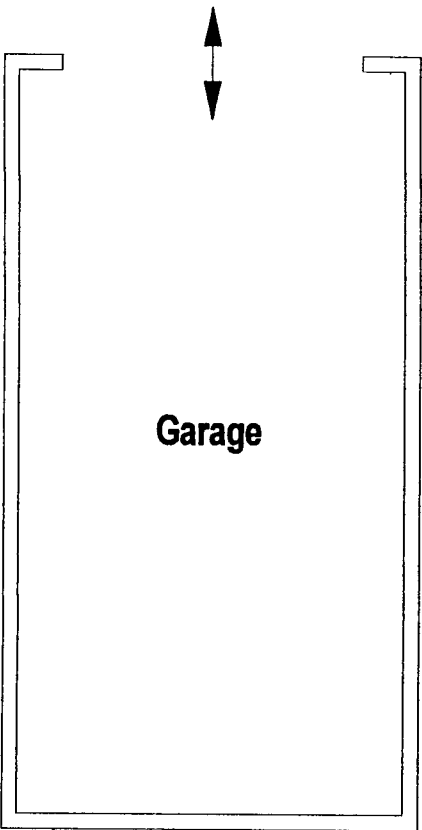


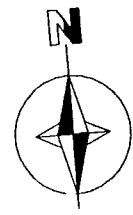

Garage


6042 mm

1661 mm

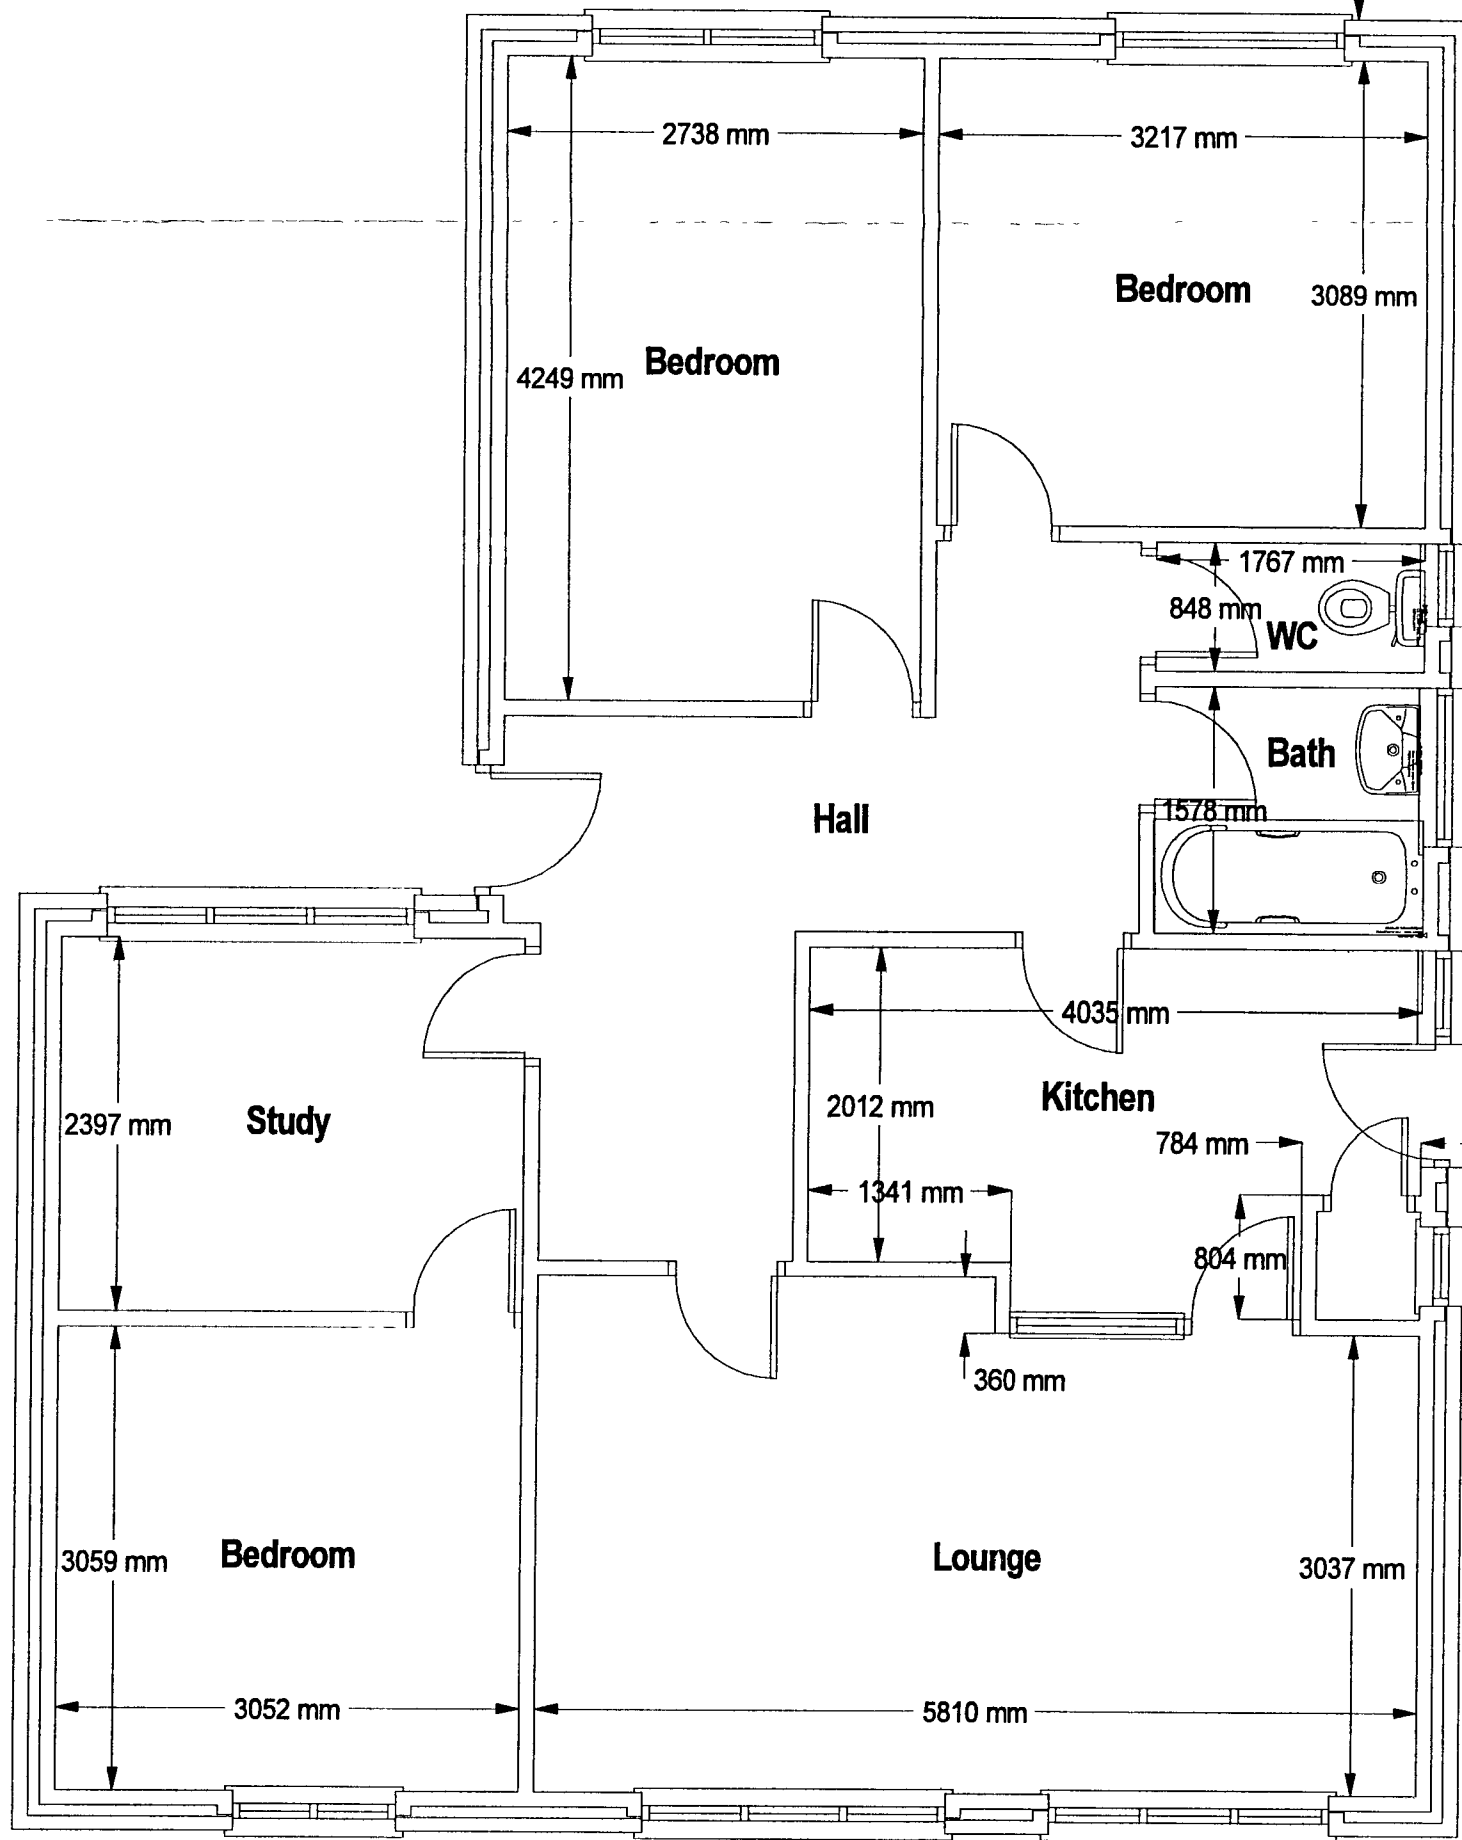

Existing Layout

Scale 1:50

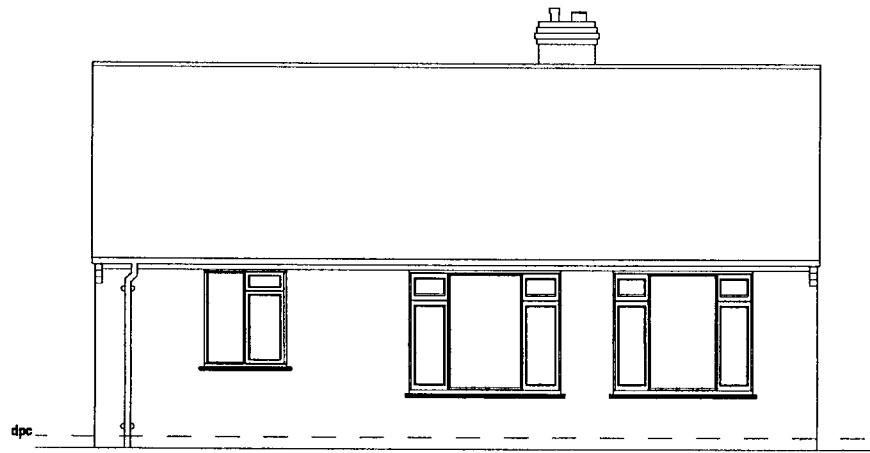


Existing South Elevation

Scale 1:100




Existing East Elevation

Scale 1:100

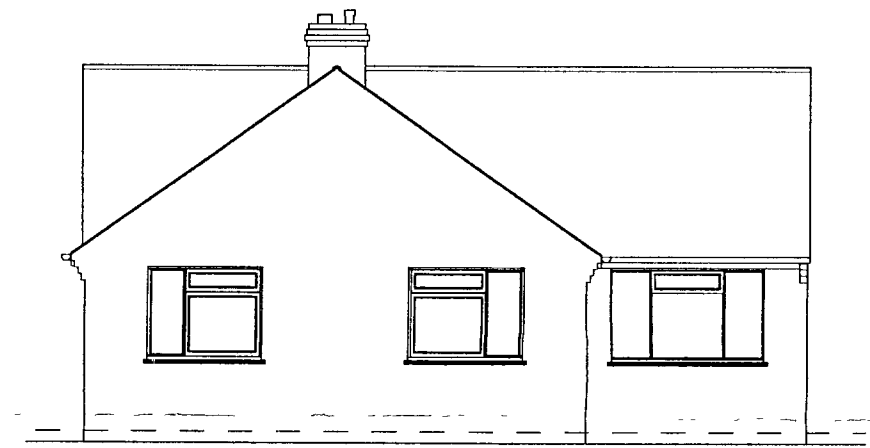

Existing North Elevation


Scale 1:100

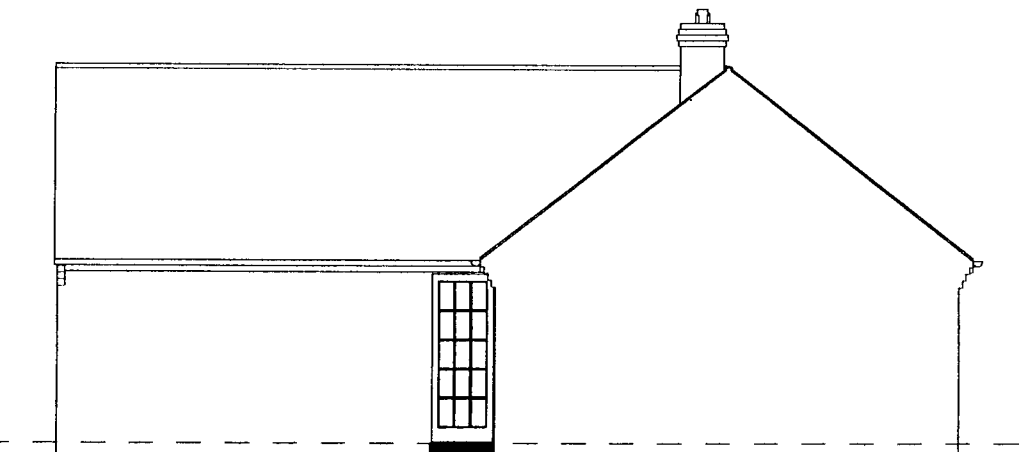

Existing West Elevation


Scale 1:100

ARUN DISTRICT COUNCIL				
No.	FP	4	07	
RECEIVED 11 11 07				

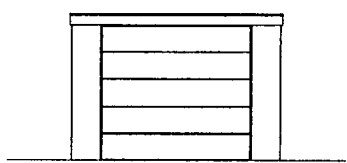


Existing North Elevation

Scale 1:100

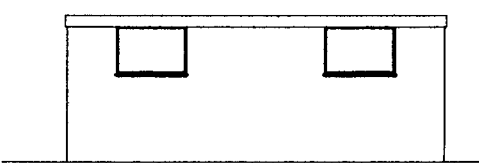

Existing West Elevation

Scale 1:100

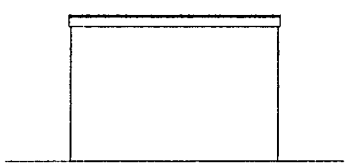

Existing South Elevation

Scale 1:100

Existing Garage Elevations

Notes:

DRAWING TITLE:

Existing Layout Plans
& Elevations

© Copyright 2006

JOB TITLE:

Proposed Front Porch & Garage
57 Middleton Road
Bognor Regis
West Sussex
PO22 6BW

CLIENT:

Mr Lyon
57 Middleton Road
Bognor Regis
West Sussex
PO22 6BW

Drawn By:

Arun Plans - LH

SCALE:

1:50, 1:100

DATE:

December 2006

DRG No.

01a

Rev No.