

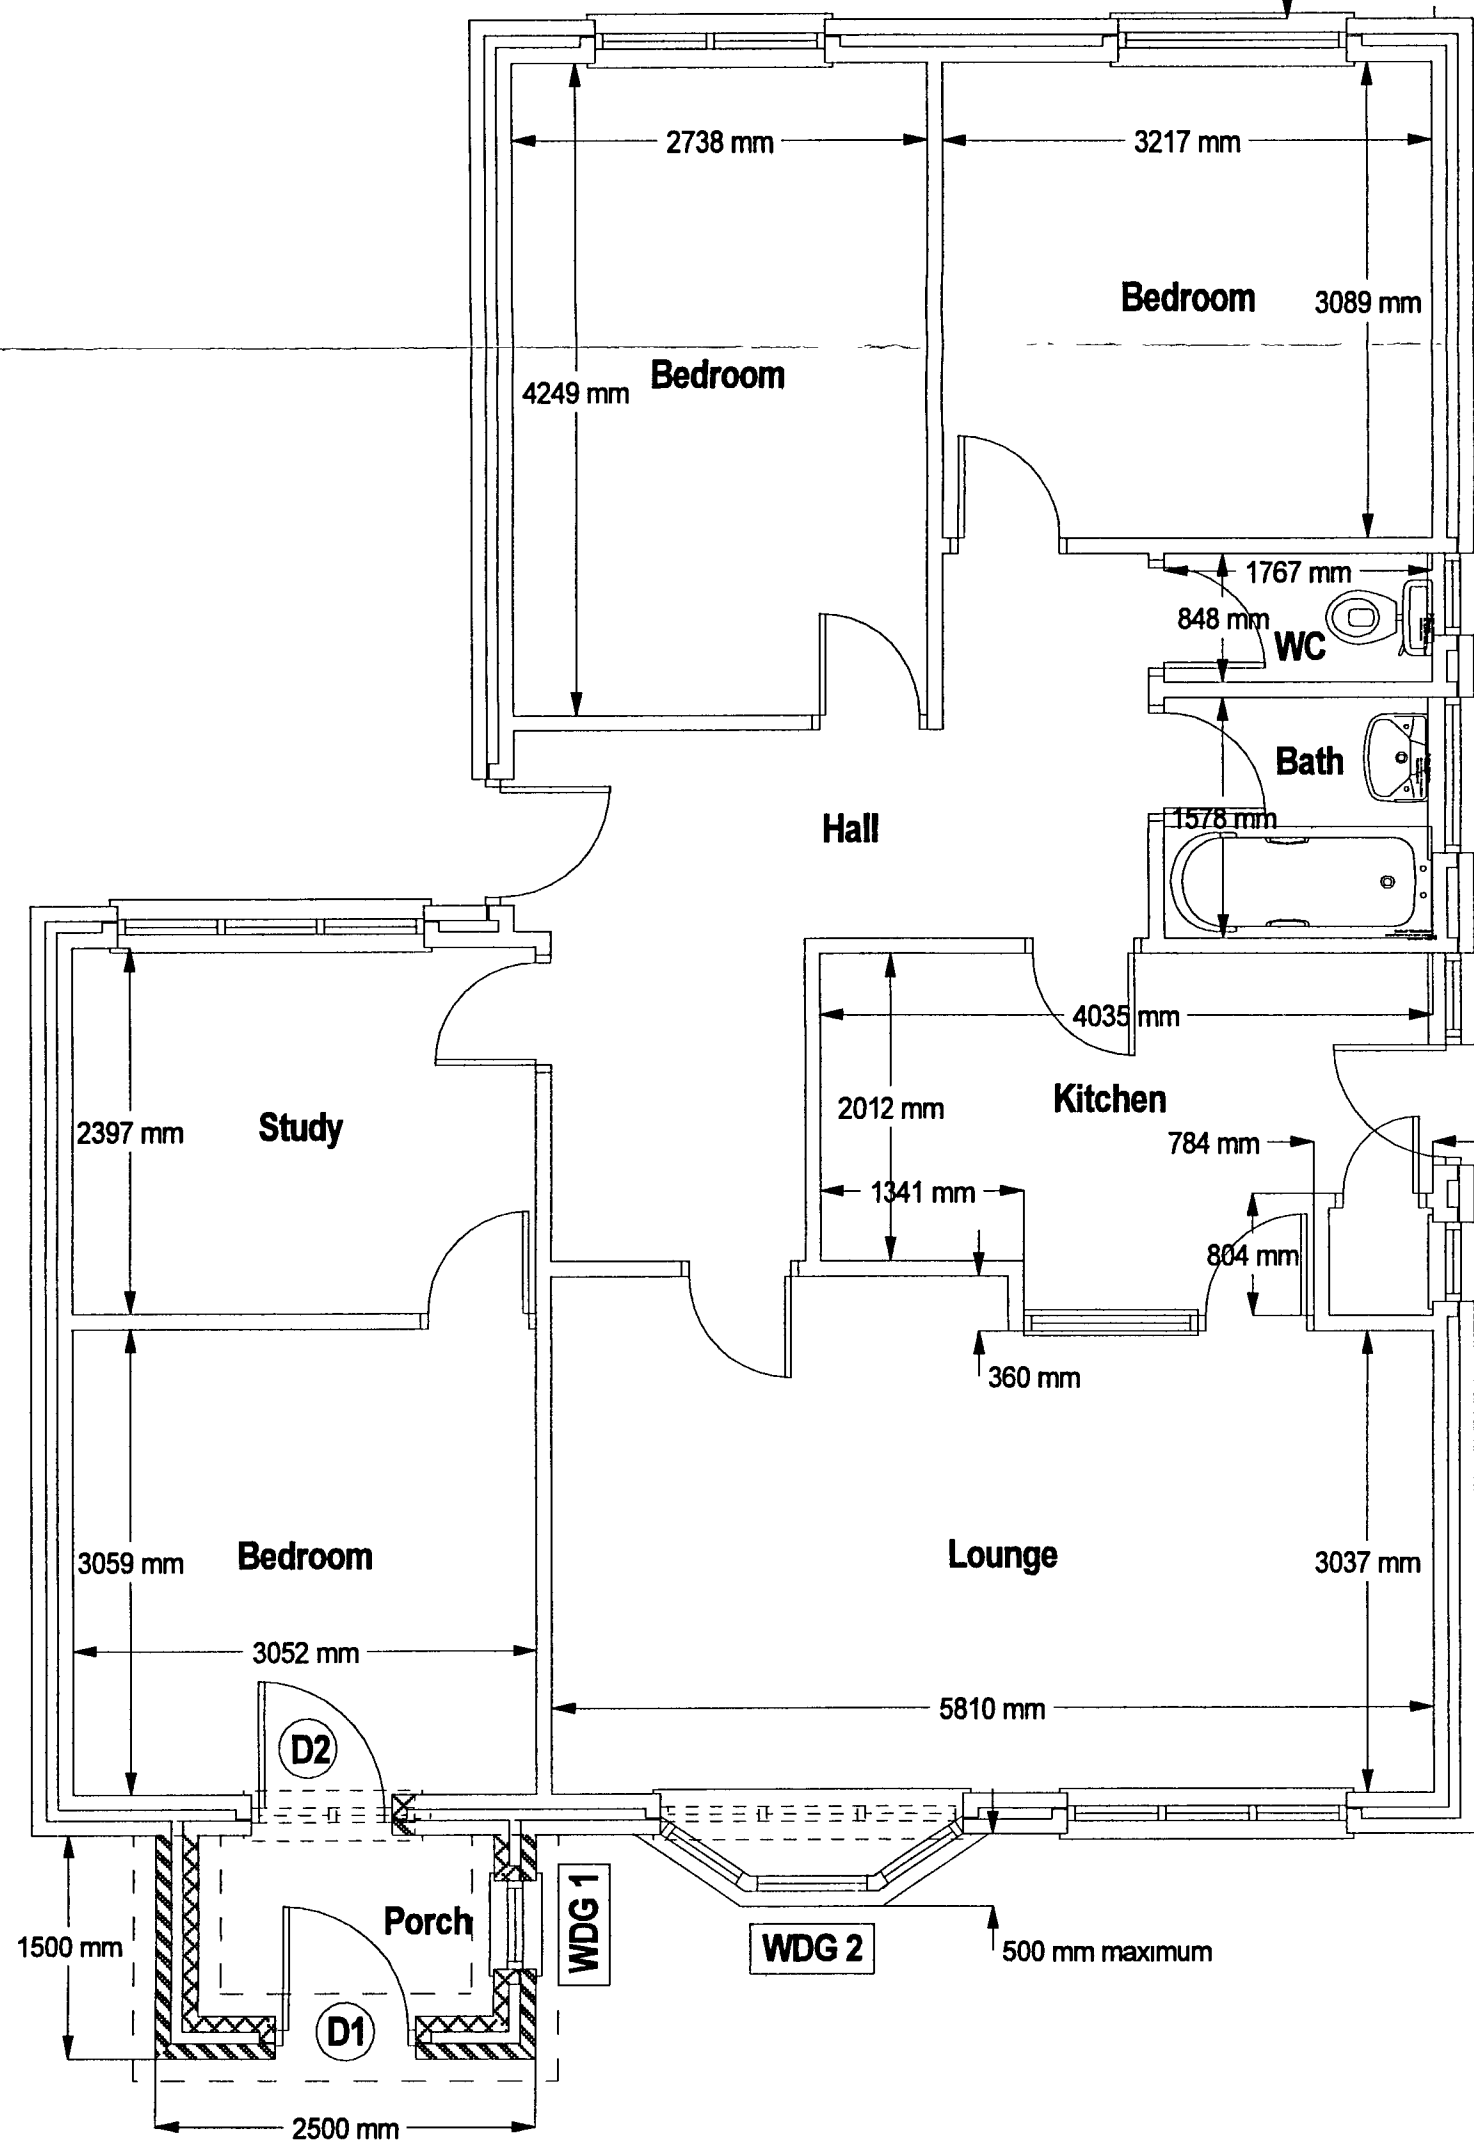
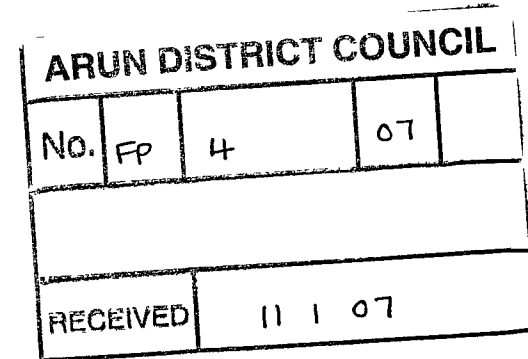
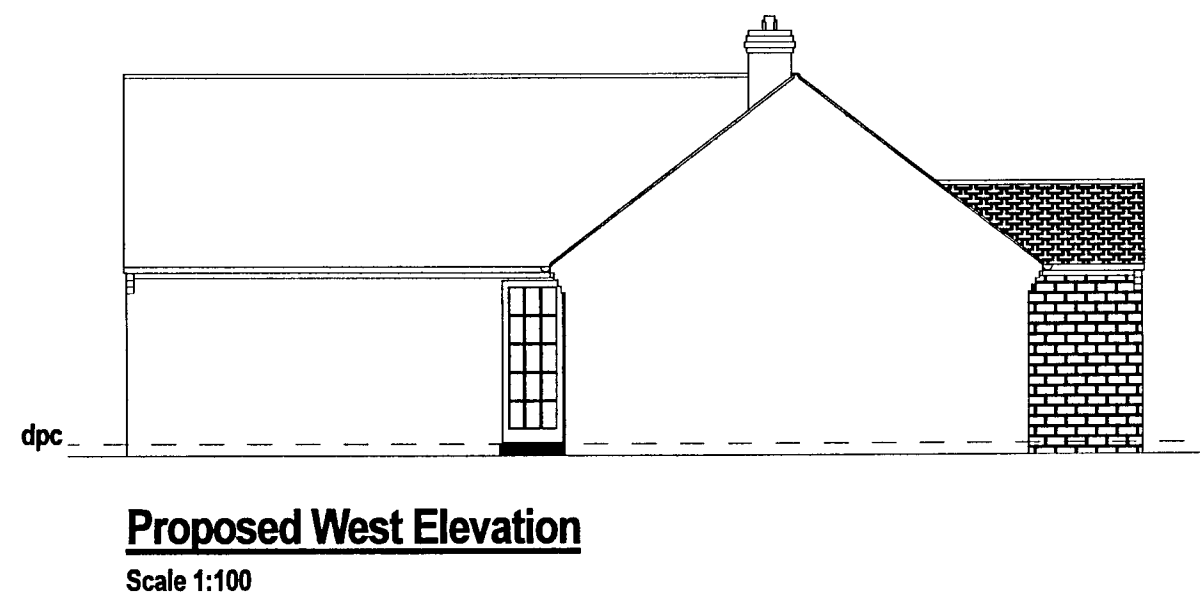
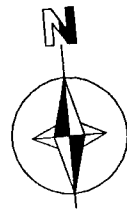
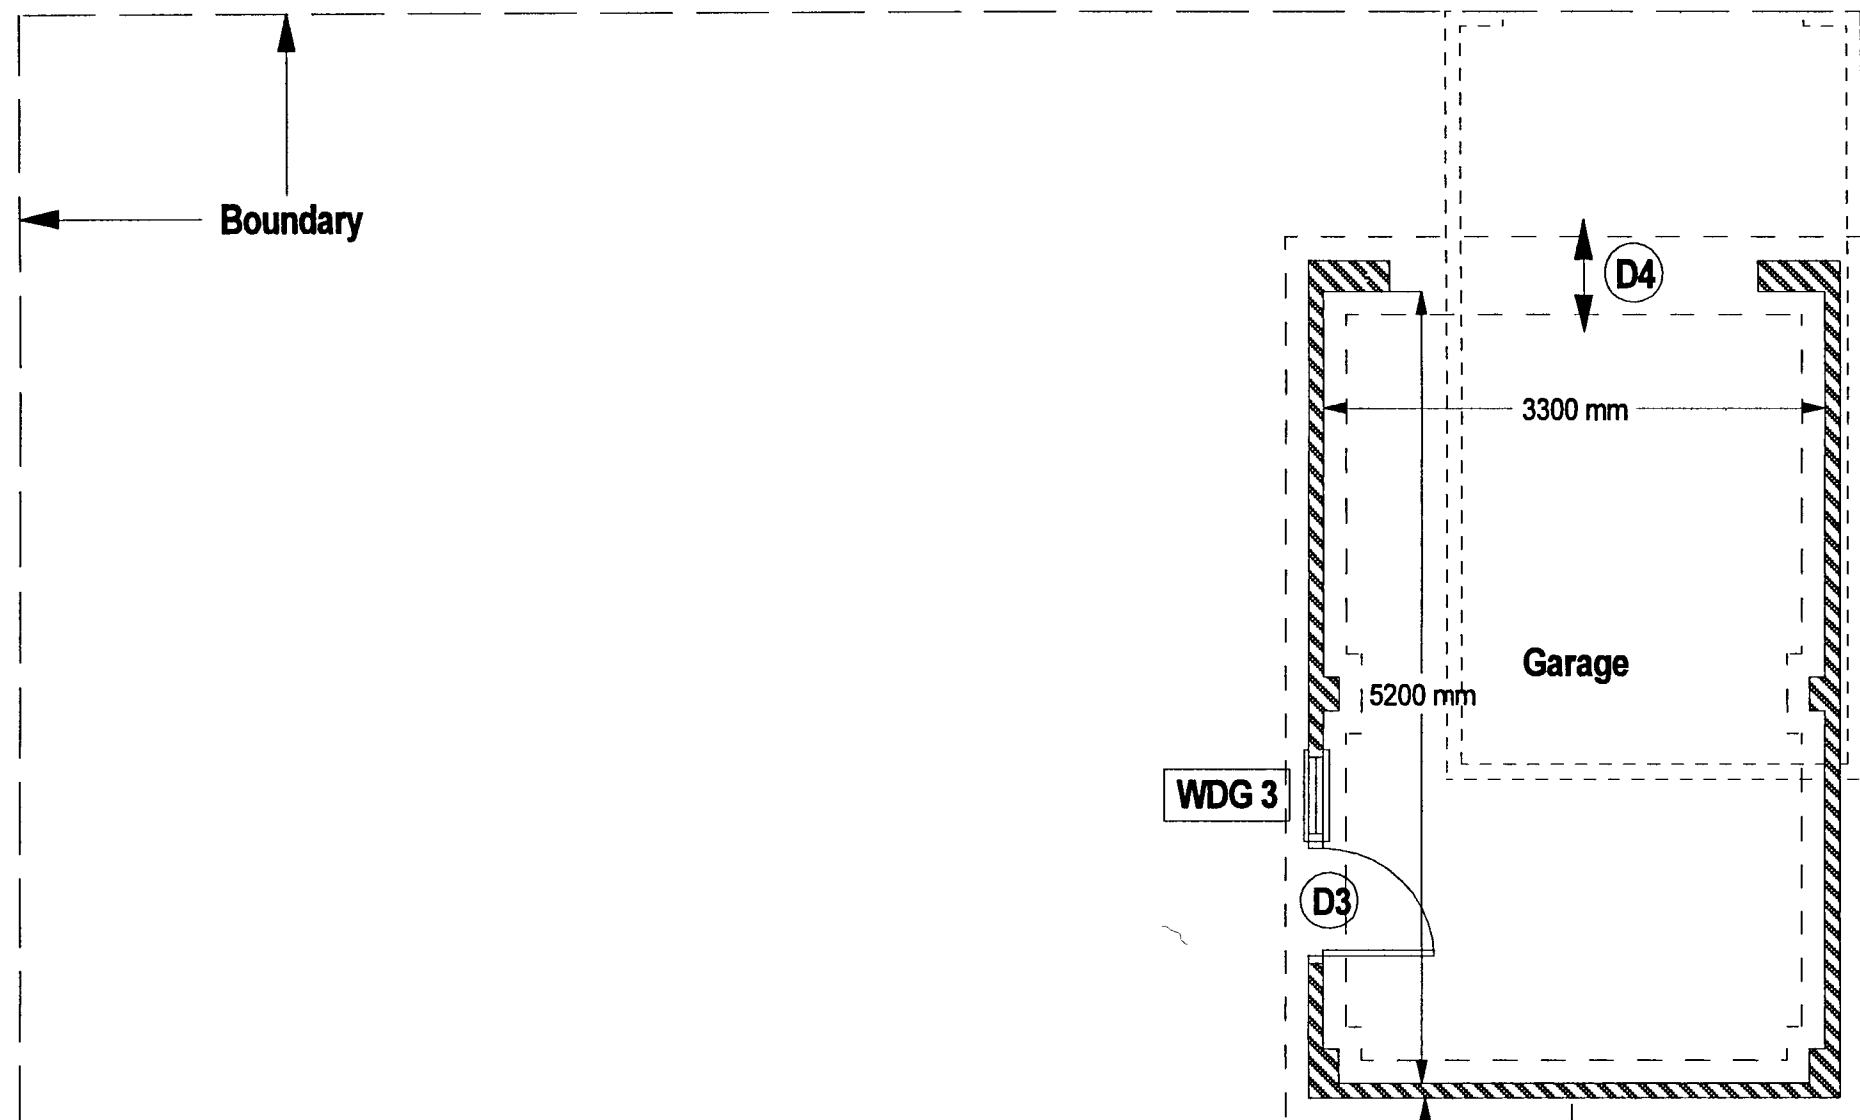
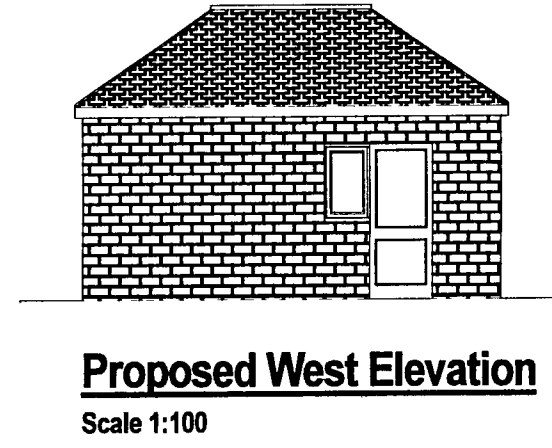
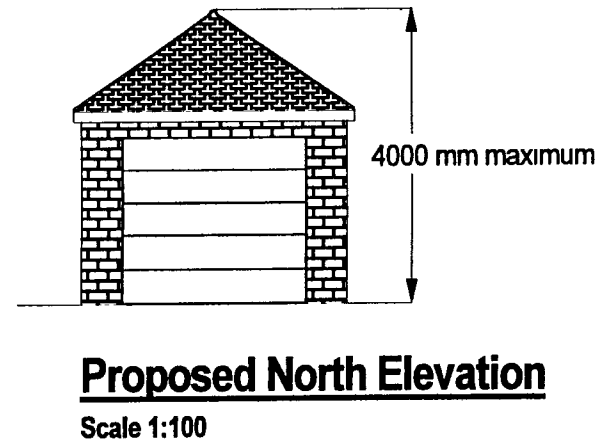


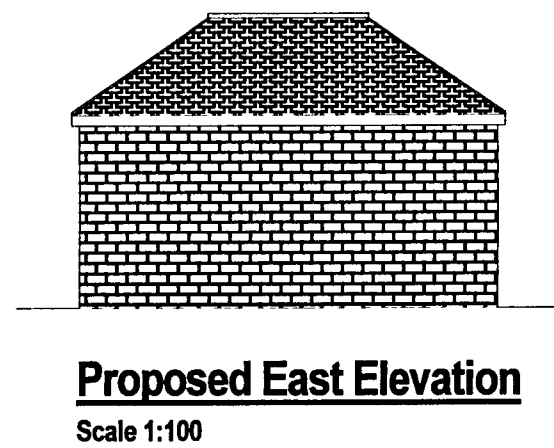

Proposed Layout
Scale 1:50

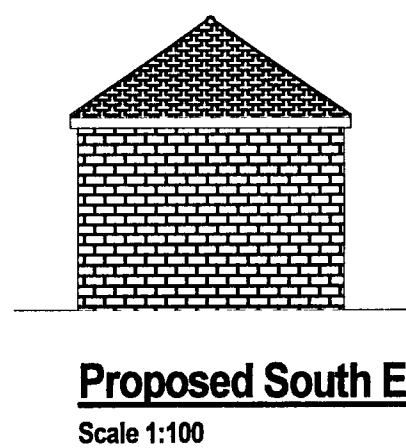

Proposed Garage Elevations

Notes:

Window/Door Schedule

Window/Door Schedule
(All windows/doors to be white pvcU
Double Glazed and similar to illustrated.

	W	H
WDG 01	600	x 1050
WDG 02	2000	x 1615 x 500 max bow depth
WDG 03	600	x 1050

D1	926 x 2040
D2	926 x 2040
D3	826 x 2040
D4	2286 x 2134 (Garage Door)

Finishes

Brickwork to match colour and texture
of existing dwelling

Roof tiles to match colour and texture
of existing dwelling

DRAWING TITLE:

Proposed Layout Plans
& Elevations

© Copyright 2006

JOB TITLE:

Proposed Front Porch & Garage
57 Middleton Road
Bognor Regis
West Sussex
PO22 6BW

CLIENT:

Mr Lyon
57 Middleton Road
Bognor Regis
West Sussex
PO22 6BW

Drawn By:

Arun Plans - LH

SCALE:

1:50, 1:100

DATE:

December 2006

DRG No.

01b

Rev No.