
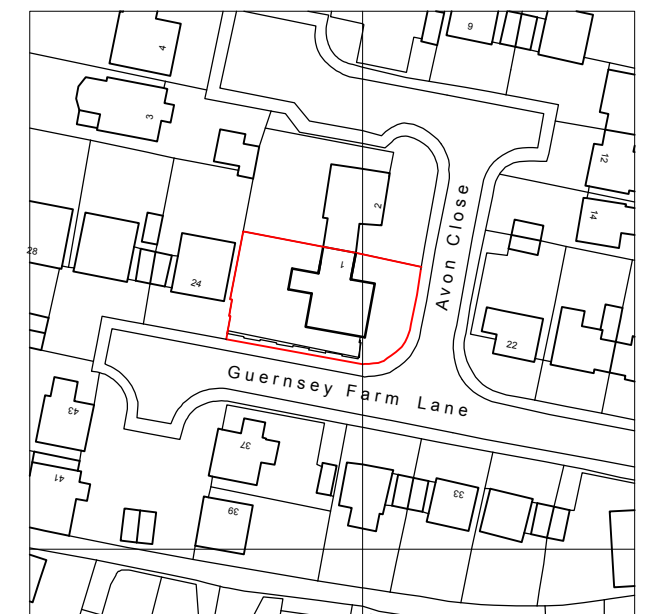


This drawing and its contents are the strict copyright of Architectura Design. No reproduction without permission. Do not scale. Written dimensions to be used where given. All dimensions and details to be checked on site. FOR PLANNING PURPOSES ONLY

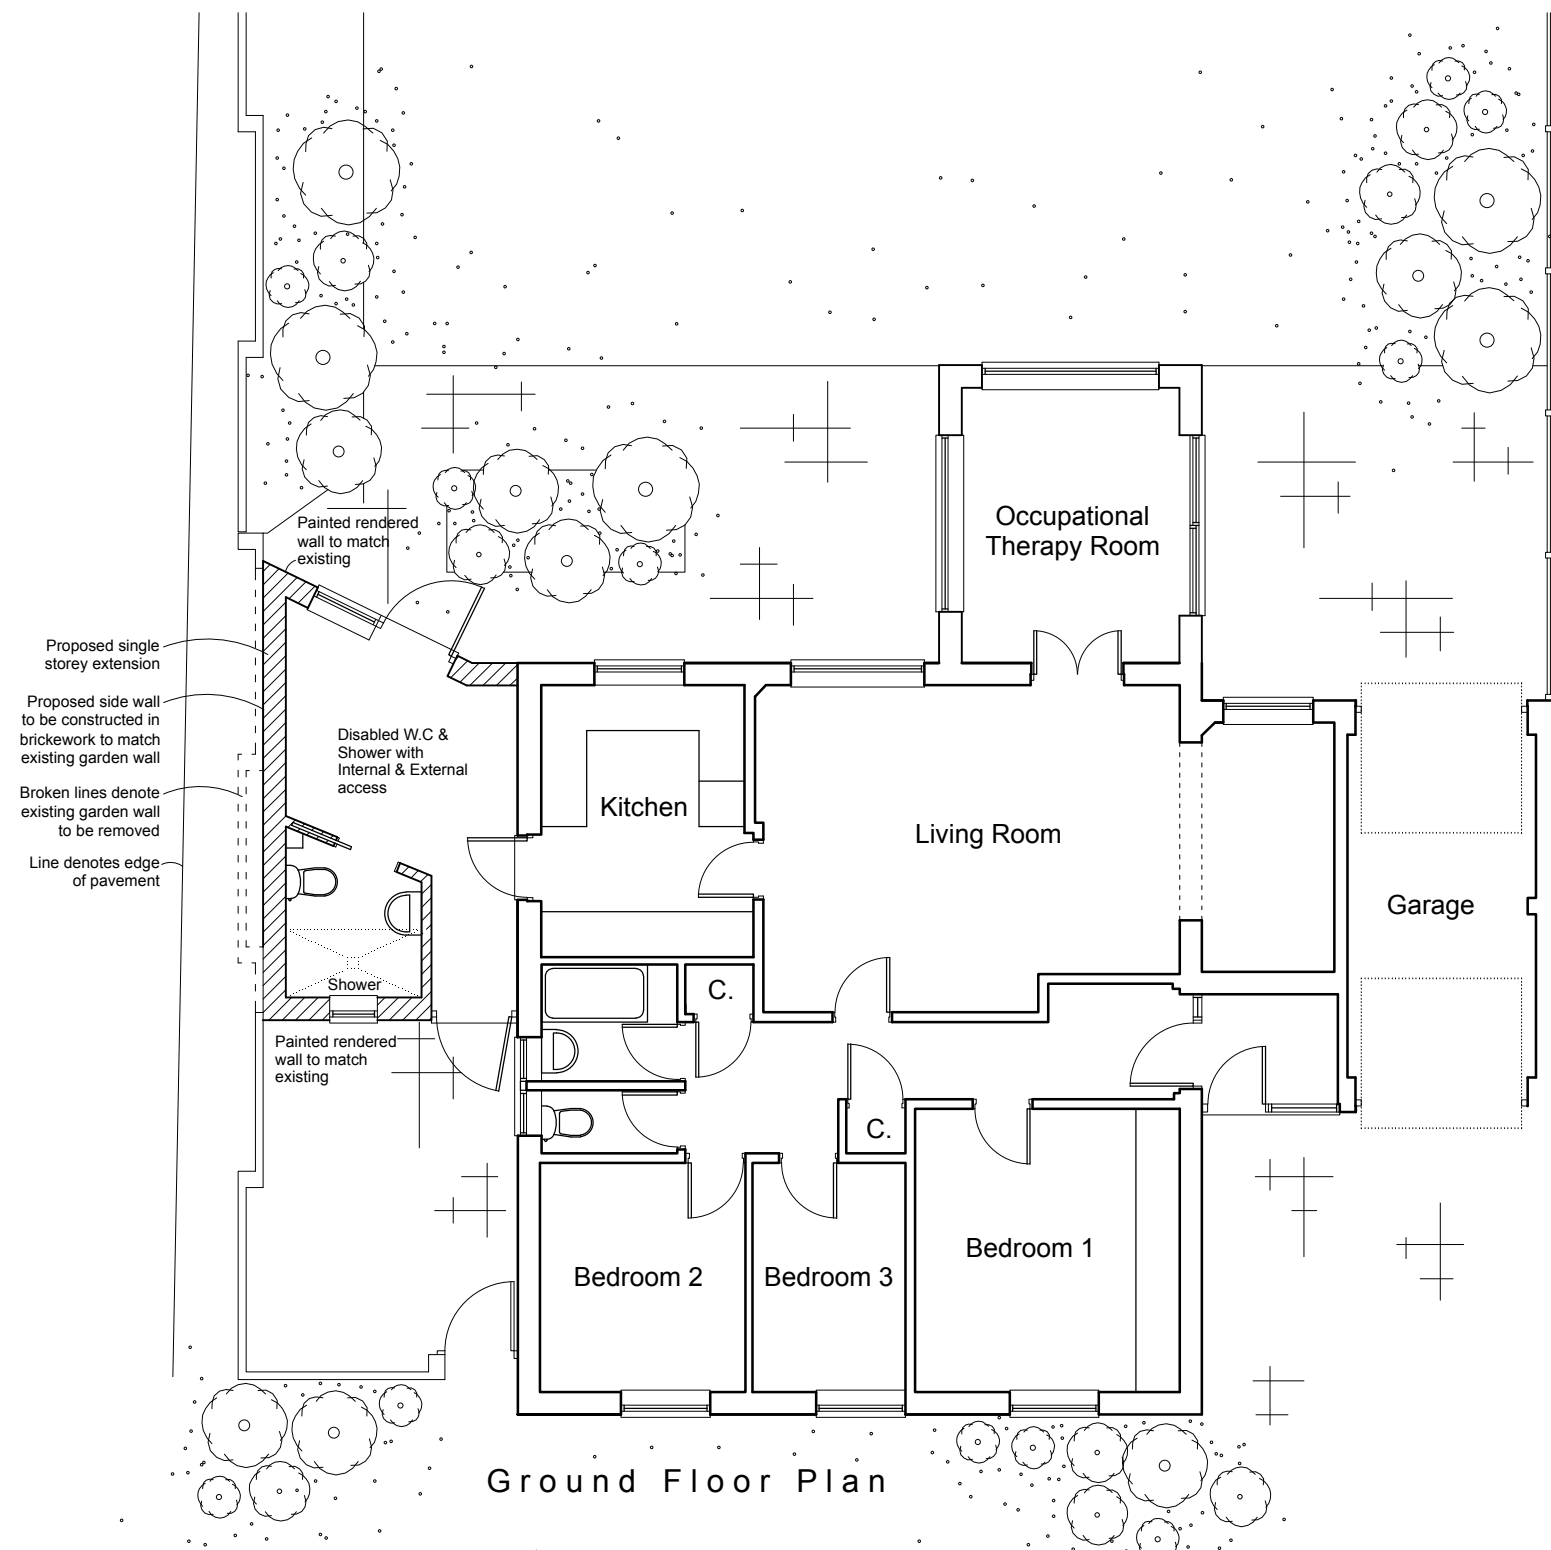

Location Plan

Scale 1 : 1250

Serial Number 132687
©Crown Copyright and database right 2018
Ordnance Survey License: 100048957
Reproduction in whole or part is prohibited
without the prior permission of Ordnance Survey

Architectura
Architectural Design & Drawing Service

Proposed Extension and Alterations
at 1 Avon Close, Bognor Regis
for Mr and Mrs Howard

Drawing P01 February 2018 Scale 1:100 & 1:1250@ A3
Planning Drawing - Floor Plan, E Elevation & Location Plan

