

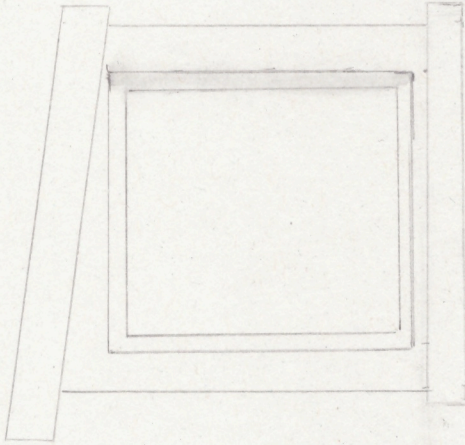


ADDRESS: 32 NORMANS DRIVE
SCALE: 1:50 @ A4
DRAWING NO: 1
DATE: APRIL 2022

SCALE 1:50

 


SIDE ELEVATION

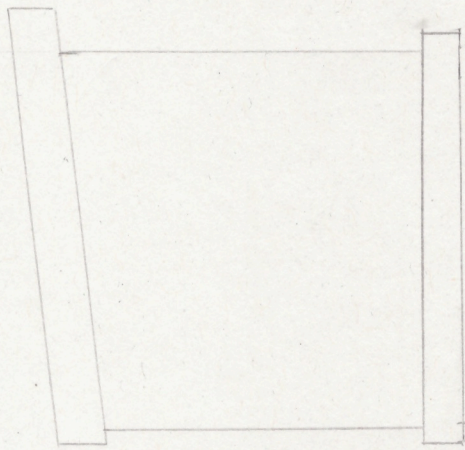

SIDE ELEVATION



FLOOR PLAN

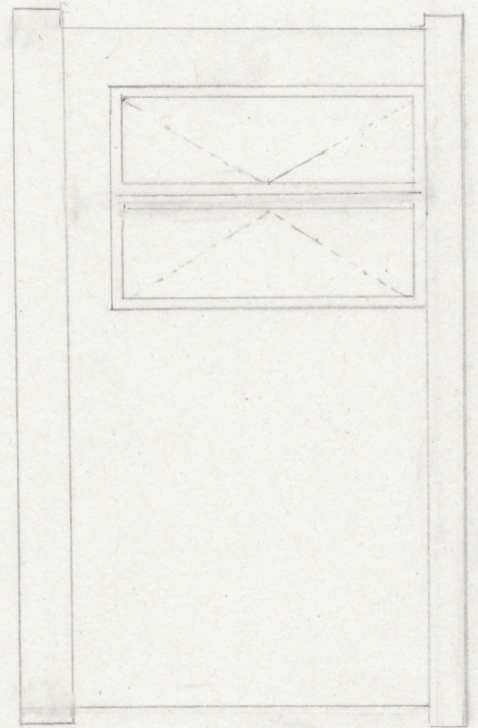

FRONT ELEVATION



REAR ELEVATION