


Notes

All details are indicative only. All dimensions to be checked on site by contractor prior to commencement of works. Any discrepancies in drawings to be reported to SYR CONSULTANTS.

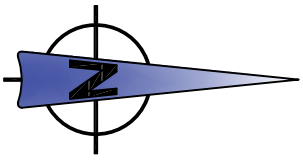

A	'Other' red lines removed	31.03.20	RCS
Rev.	Amendments	Date	Dw.

SYR CONSULTANTS,
SPITFIRE HOUSE,
7 NETTLETON AVENUE,
TANGMERE, WEST SUSSEX, PO20 2HZ
TEL 01243 787859 MOB 07850122634
EMAIL: rsyred@syrconsultants.com

CLIENT:

Steve Goodman
4 Flansham Park
Felpham
PO22 6QD

PROJECT:

Proposed new dropped kerb and gravel drive


DRAWING TITLE:

Location and Site Plan

DRAWN:	JOB NO:	SCALE:
RCS	202043	As Shown @ 1/8" = 1'-0"
CHECKED:	DRAWING NO:	REV:
SJS		
DATE:	LP/01	A
March 20		

ISSUE: PLANNING

© SYR Consultants.com

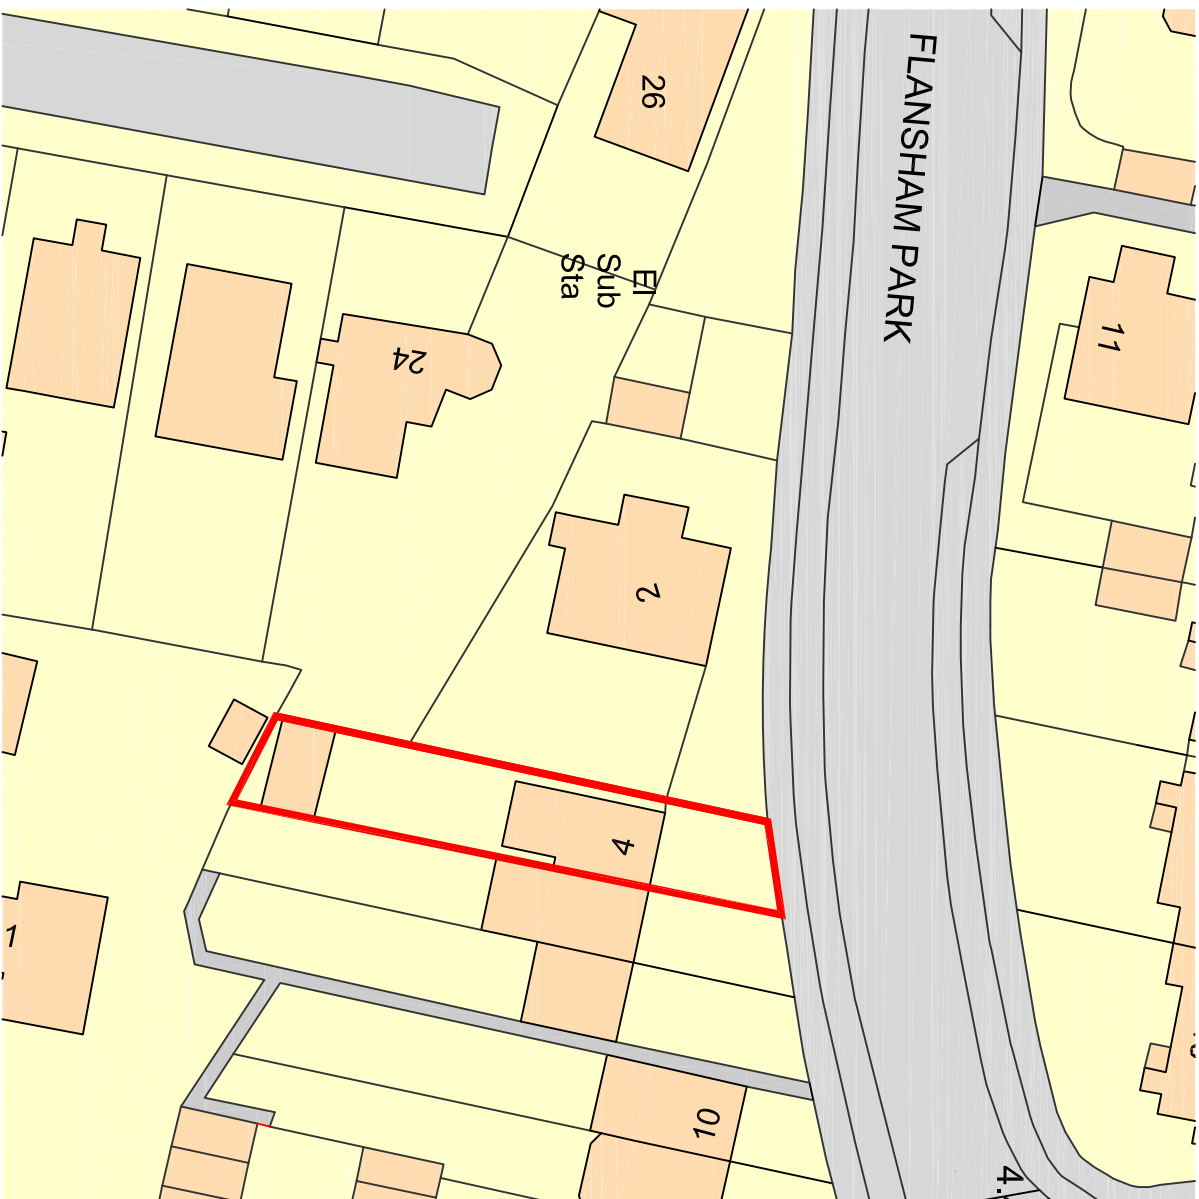

Location Plan at 1:1250 Scale



Site Plan at 1:500 Scale

